



1 | Planning - Site Section Looking North
1 : 500

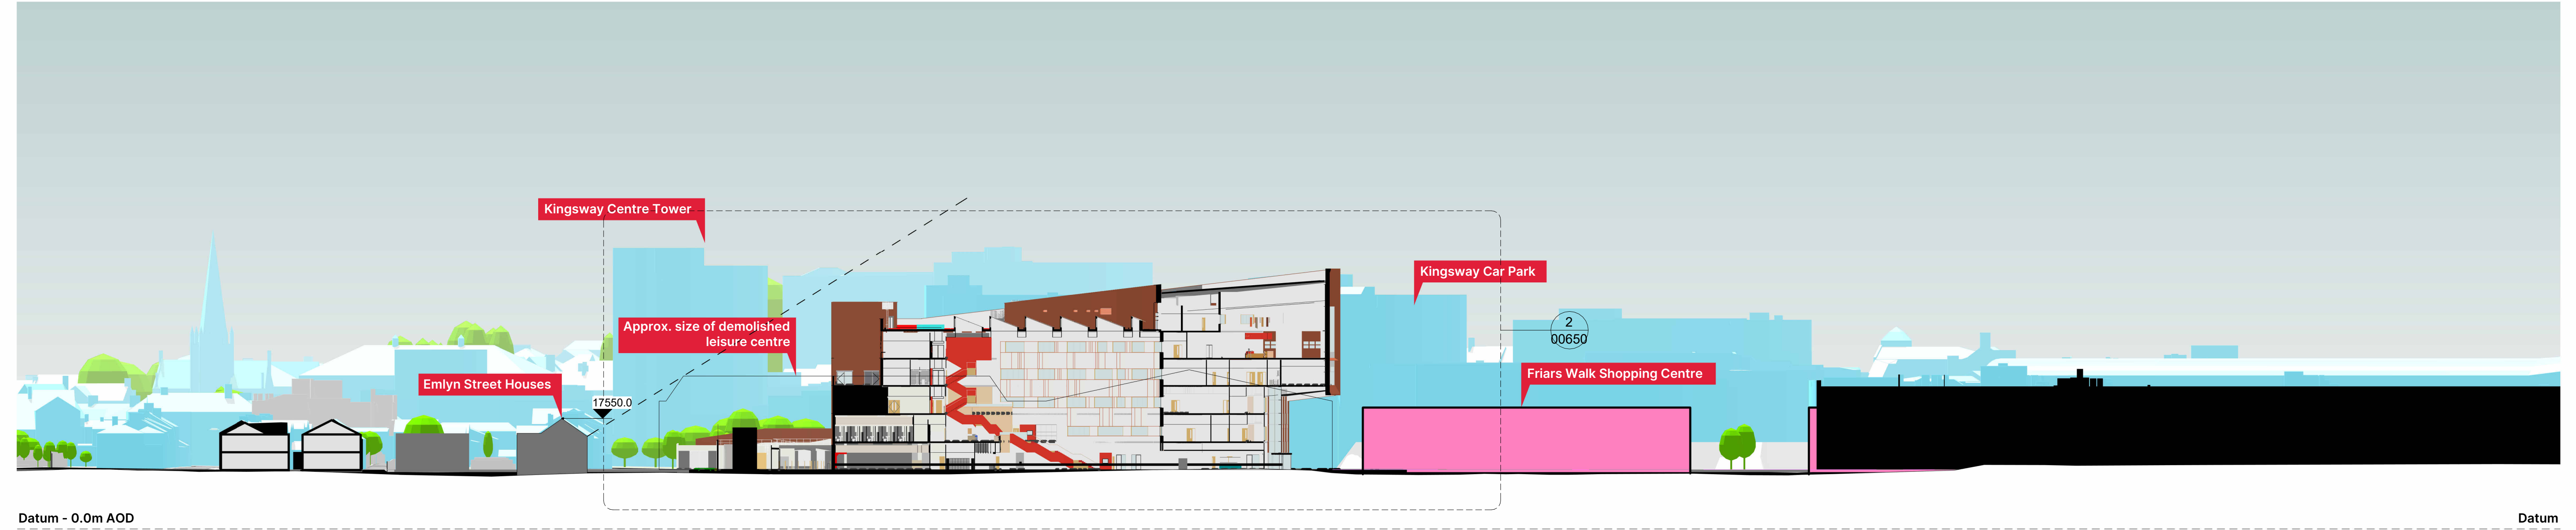

2 | Planning - Site Section Looking West
1 : 500

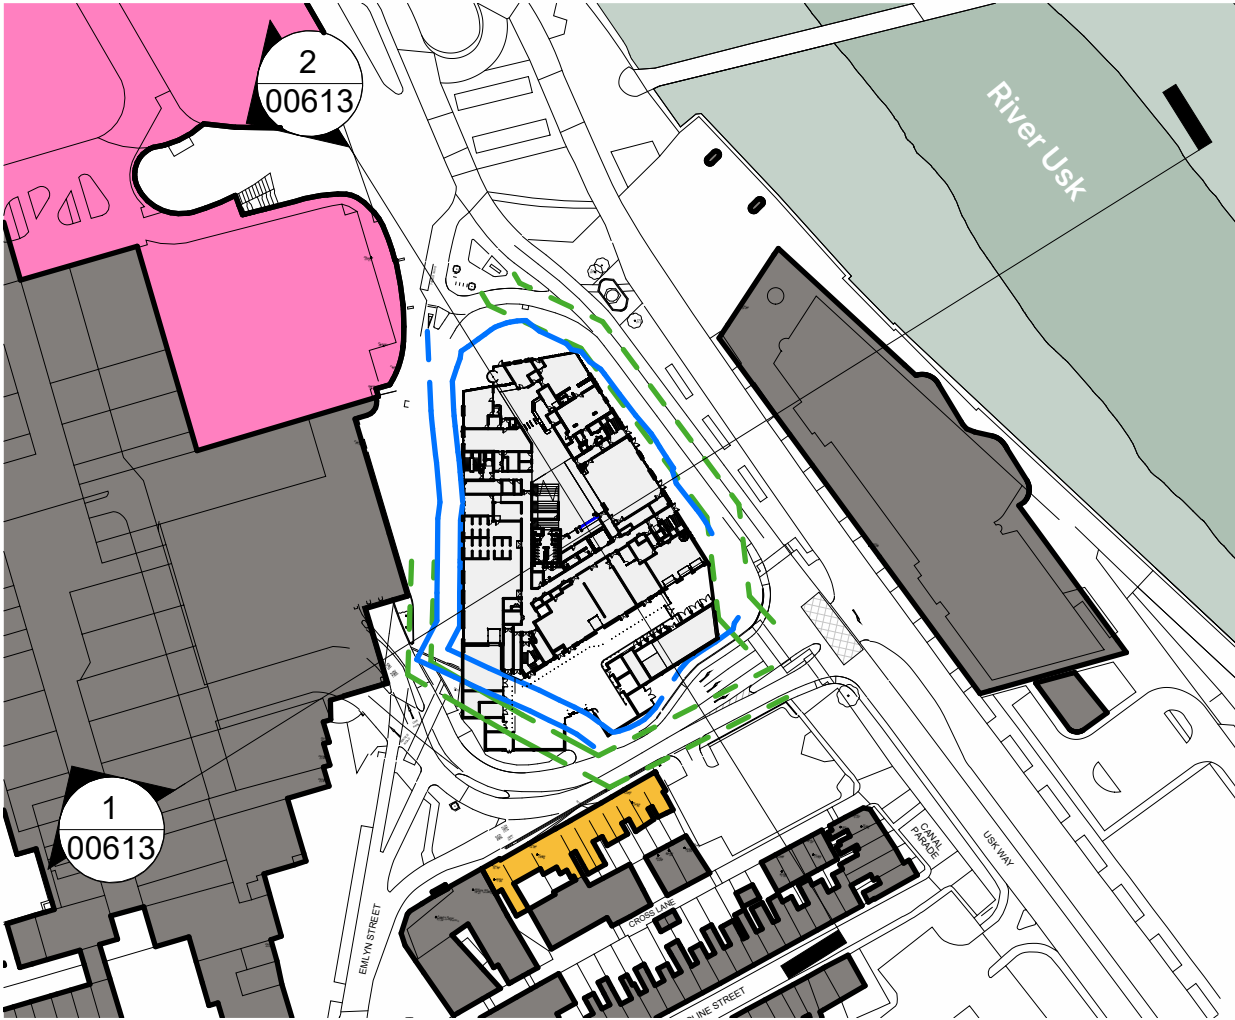

BUILDINGS KEY

- Emlyn Street Houses
- Friars Walk Shopping Centre
- USW Newport Campus
- Kingsway Centre

Rev	Description	Drawn	Checked	Date Issued
001	Issued for Reserved Matters Application	JWJ	TV	20.08.25

DO NOT SCALE. Use figured dimensions only. The contractor is responsible to check all dimensions before the work is put in hand. GML copyrights Austin-Smith Lord Ltd. This drawing must only be used for the purpose for which it is supplied and its contents must not be reproduced for any purpose without written permission. No areas indicated, or areas calculated from this drawing should be used for valuation purposes, or as the basis for development contracts. Austin-Smith Lord Ltd is a limited company registered in England & Wales with registered number 11773049 Registered Office: Port of Liverpool Building, Pier Head Liverpool L3 1BY

Drawn	JWJ
Date	AUGUST 2026
Scale @ A1	As Indicated
Status	A2
PLANNING APPLICATION	

Austin-Smith Lord Ltd
Architects Designers Planners
Landscape Architects
18 Park Place
Cardiff
CF10 3DQ
t +44 (0)2920 225 208
e cardiff@austinsmithlord.com

Drawings and models powered by
Austin-Smith Lord Ltd BIM using Autodesk Revit

Austin-Smith: Lord

Project Newport Knowledge Quarter

Description Planning - Site Sections

Job No.	Drawing No.	Revision	P01
324055	NE0101-ASL-BA-ZZ-DR-A-00613		