



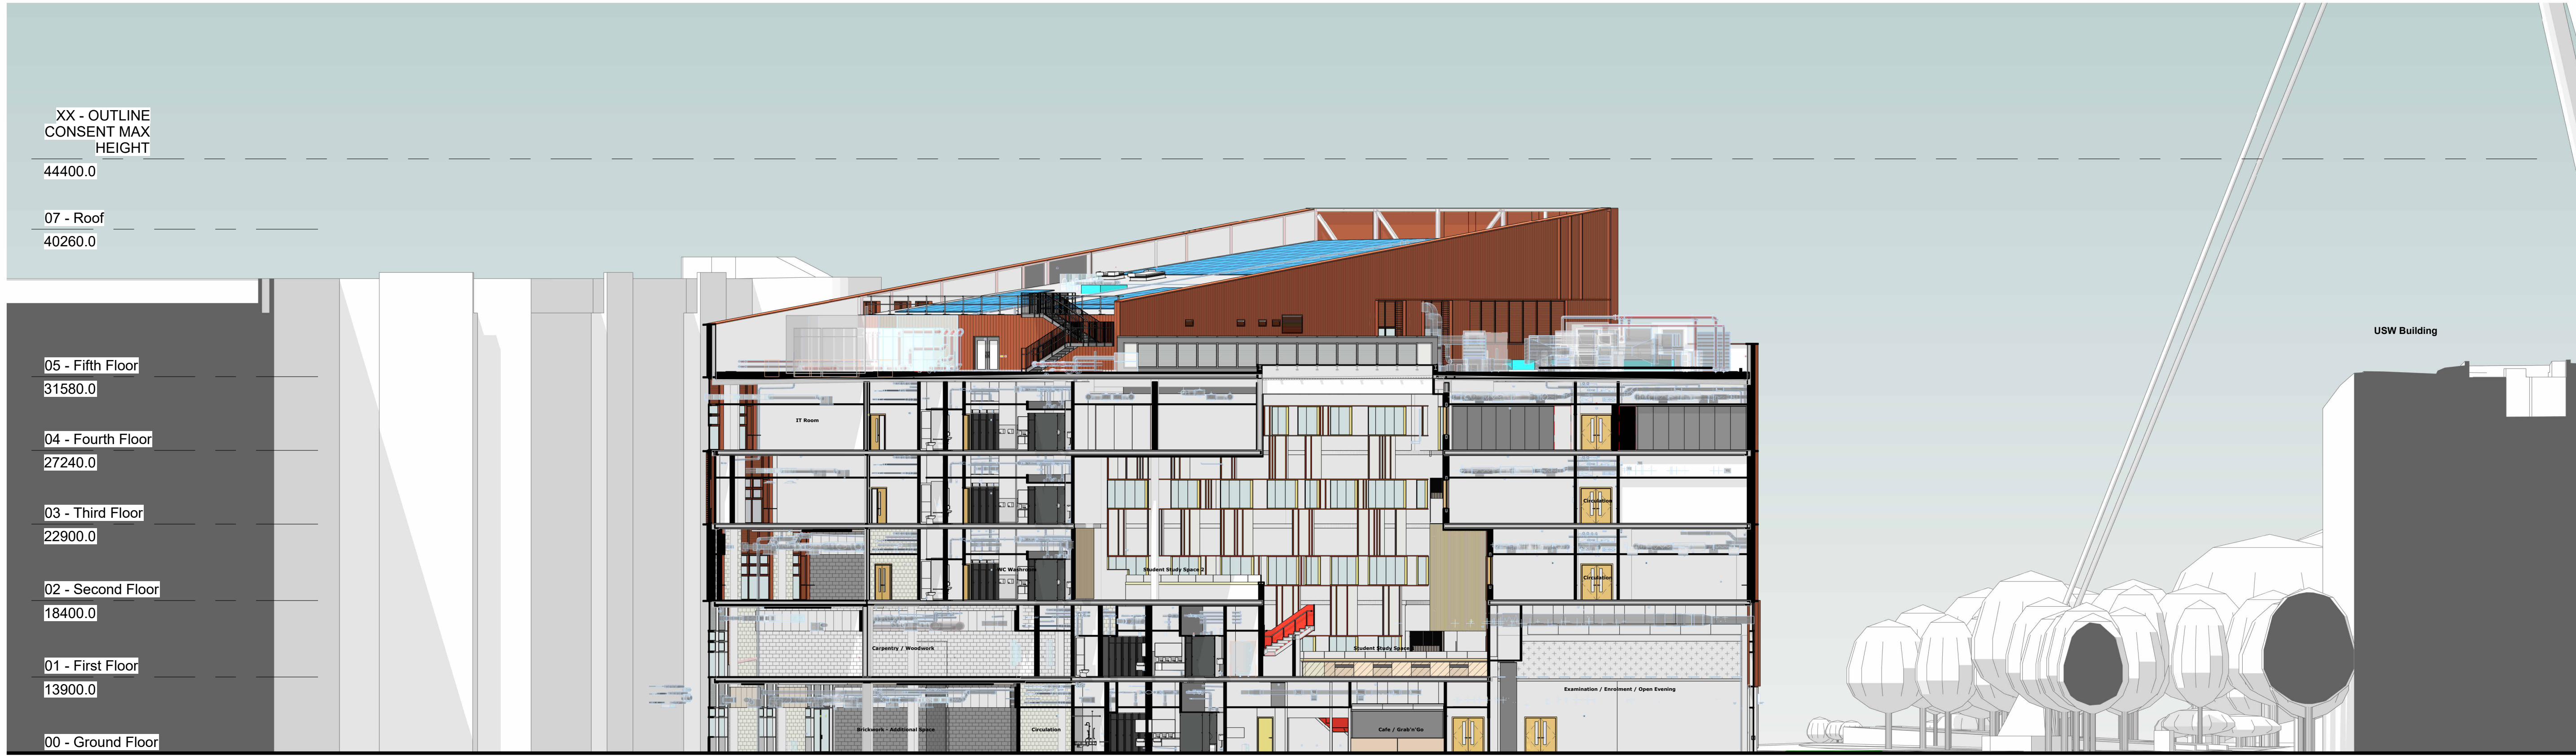

1 | Planning - GA Section Looking North
1 : 200

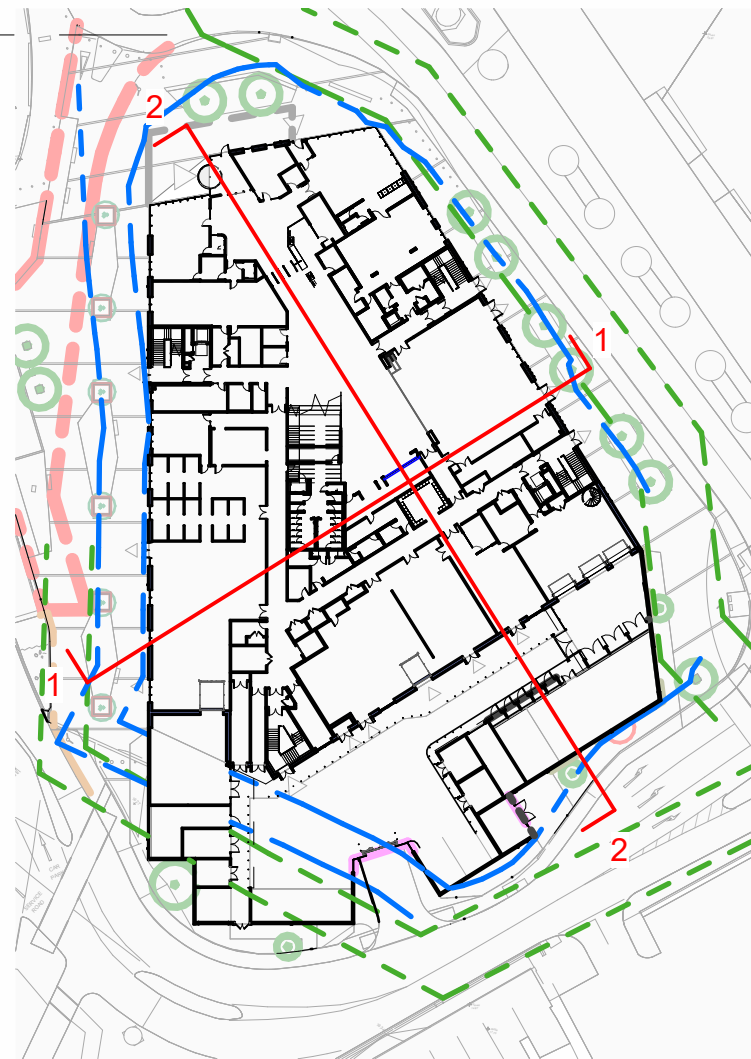

2 | Planning - GA Section Looking West
1 : 200

Rev	Description	Drawn	Checked	Date Issued
001	Issued for Reserved Matters Application	JWJ	TY	20.08.25

DO NOT SCALE. Use figured dimensions only.
The contractor is expected to check all dimensions before the work is put in hand.
© All copyrights Austin-Smith Lord Ltd
This drawing must only be used for the purpose for which it is supplied and its contents must not be reproduced for any purpose without written permission.
No areas indicated, or areas calculated from this drawing should be used for valuation purposes, or as the basis for development contracts.
Austin-Smith Lord Ltd is a limited company registered in England & Wales with registered number 11773049 Registered Office: Port of Liverpool Building, Pier Head Liverpool L3 1BY

Drawn	JWJ	Austin-Smith Lord Ltd Architects Designers Planners Landscape Architects 18 Park Place Cardiff CF10 3DQ t +44 (0)2920 225 208 e cardiff@austinsmithlord.com
Date	AUGUST 2026	
Scale @ A1	As Indicated	
Status	A2	
	PLANNING APPLICATION	Drawings and models powered by Austin-Smith Lord Ltd BIM using AutoDesk Revit

Austin-Smith:Lord		
Project Newport Knowledge Quarter		
Description Planning - GA Building Sections - Sheet 01		
Job No.	Drawing No.	Revision
324055	NEO101-ASL-BA-ZZ-DR-A-00650	P01