


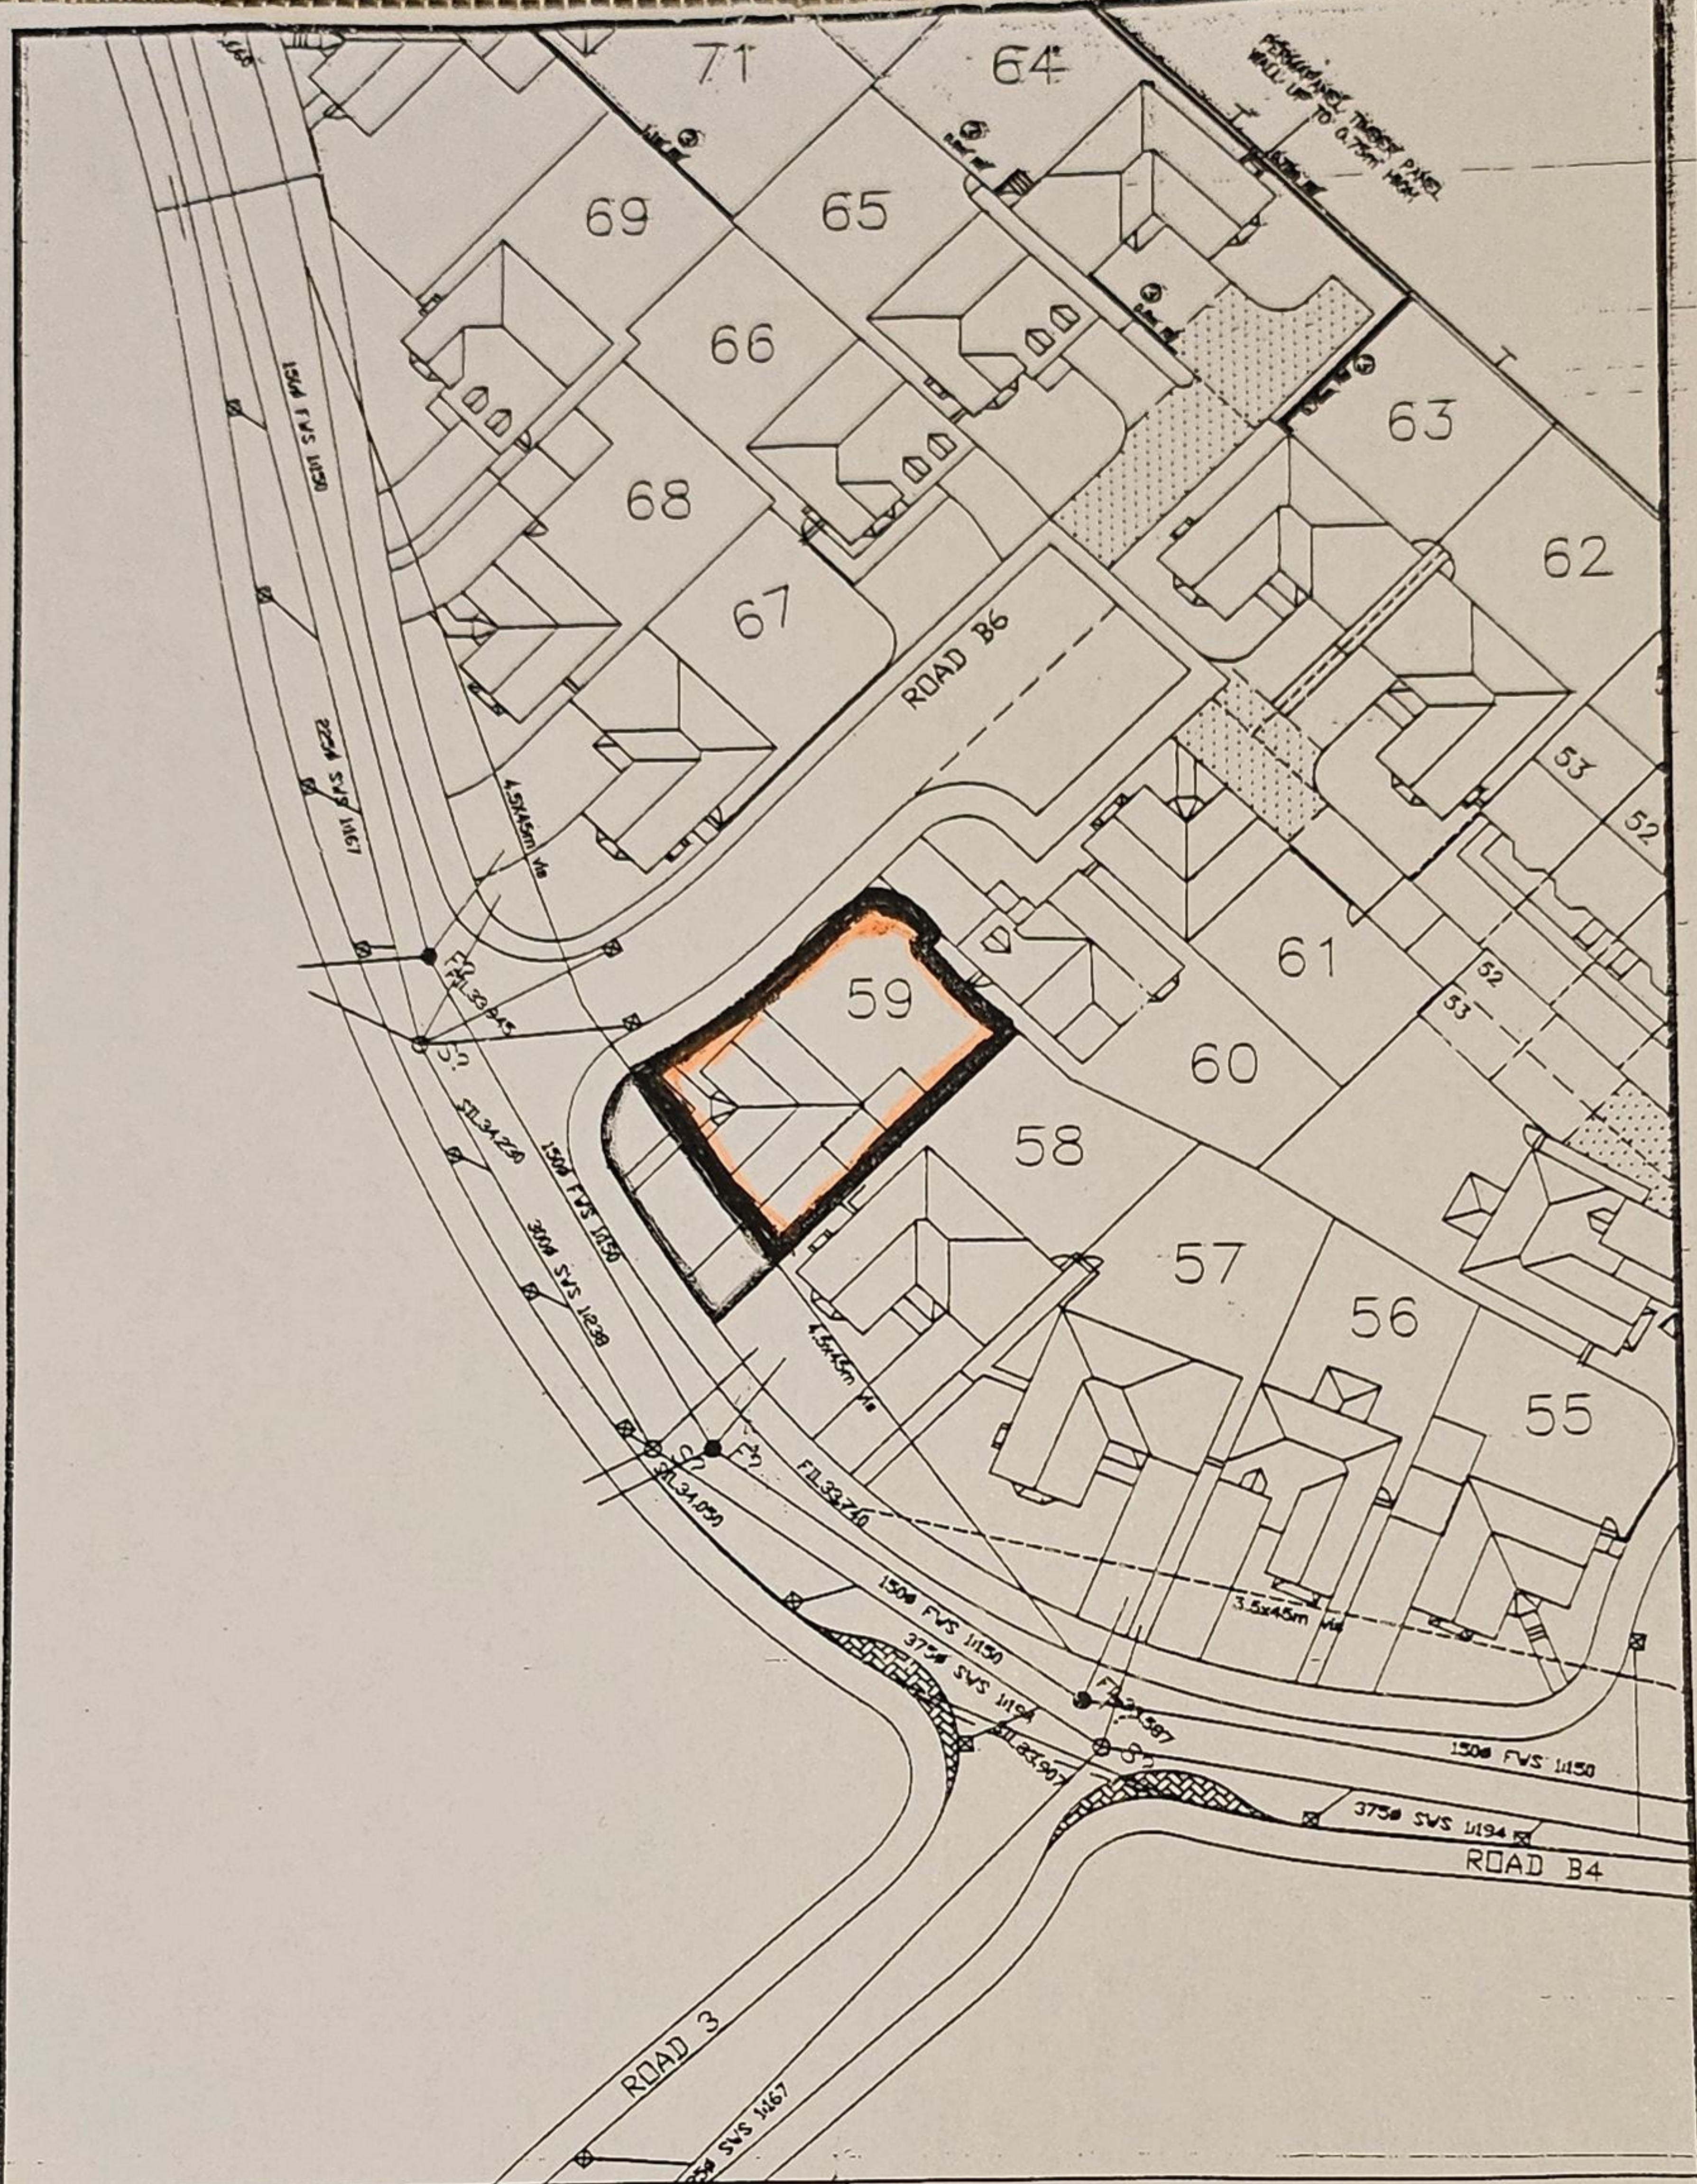

PLAN REFERRED TO
PRELIMINARY PLAN
PLOT 59
COED MAWR 2
SCALE 1:500

