
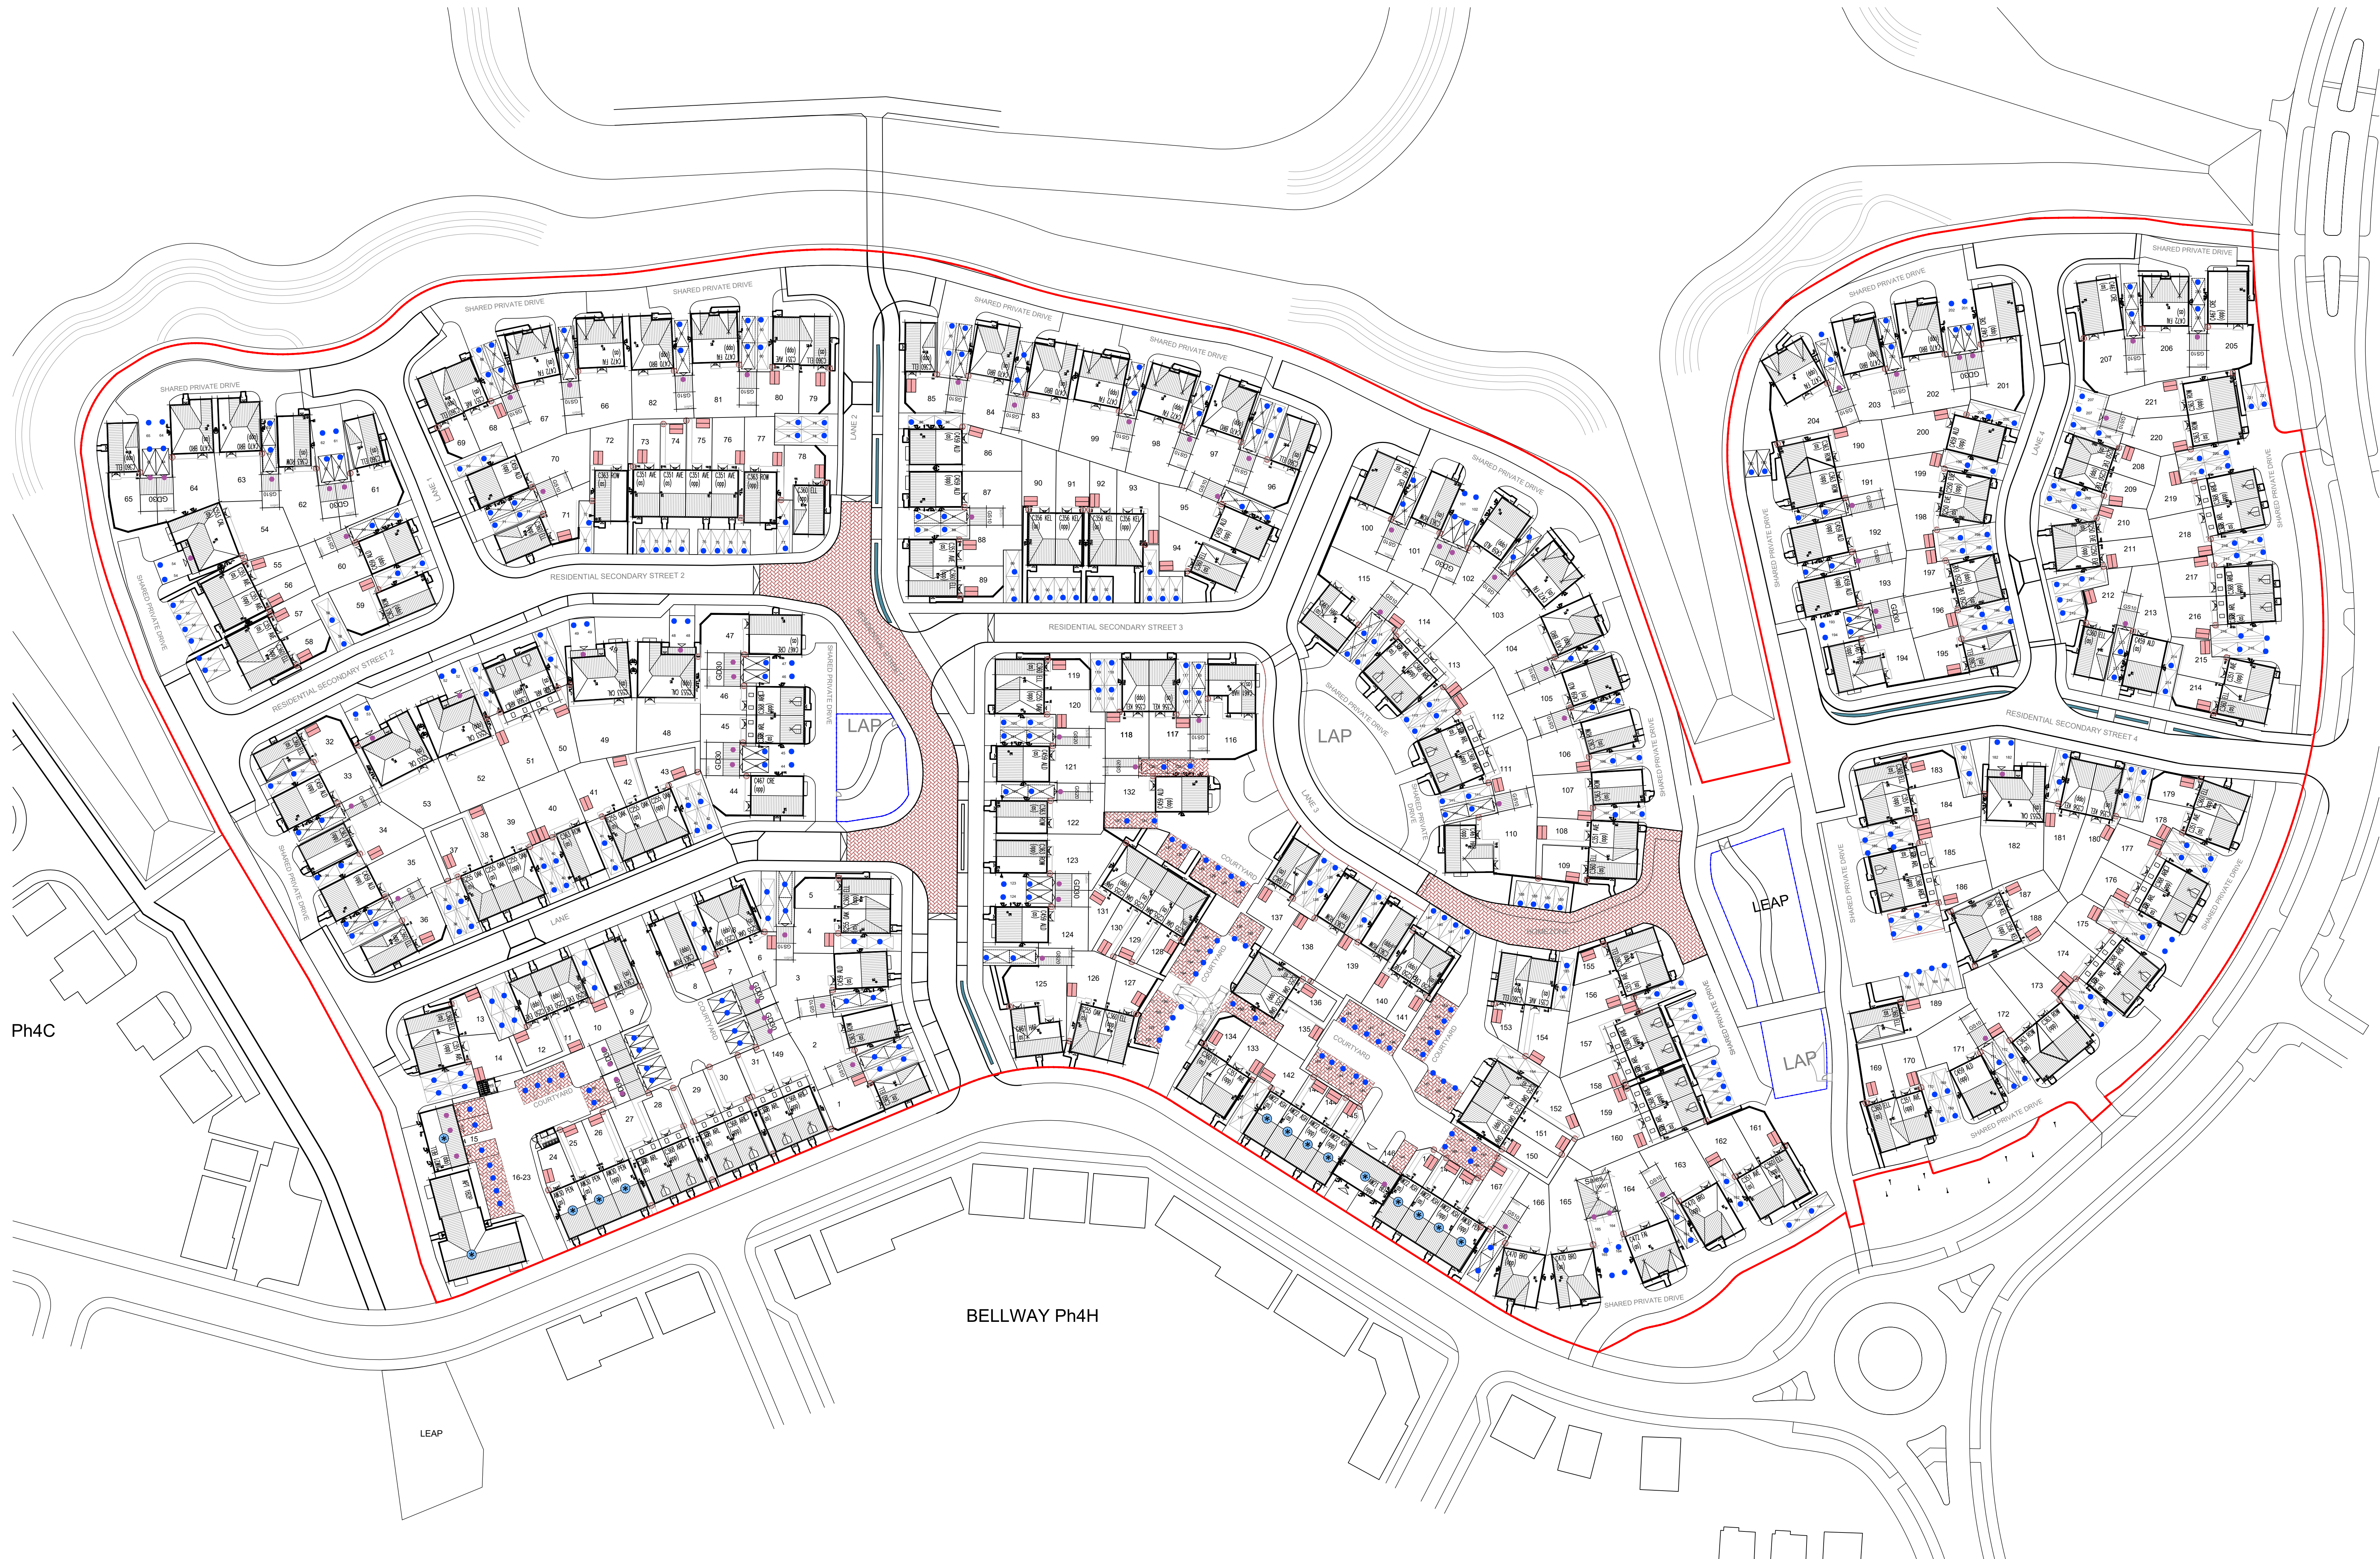
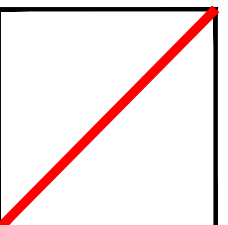
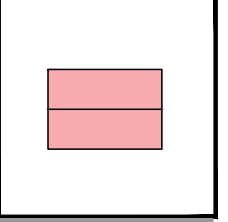
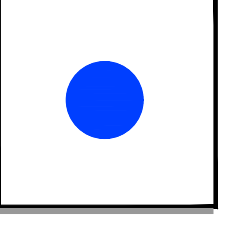


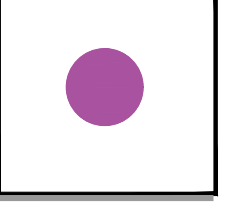

- KEY:
-  SITE BOUNDARY
 -  WOODEN SHED TO PROVIDE A SECURE/COVERED CYCLE STORAGE 6x3m Internal Dimensions
 -  PARKING SPACES - PRIVATE ALLOCATED (240)
 -  PARKING SPACES - PRIVATE ALLOCATED - GARAGES (20)

Ph4C

BELLWAY Ph4H

Rev Description Drawn Date

miller homes

Miller Homes (Midlands) Ltd
2 Centro Place
Pride Park
Derby, DE24 8RF

Telephone 0870 336 4400
Fax 0870 336 4401
www.millerhomes.co.uk

Project Title
PHASE 4E-4G
LLANWERN

Drawing Title
PARKING AND CYCLE PLAN

Scale	Drawn By	Designer	Check	Engineer	Check
1:500	AS				
	Date AUG 25	Date		Date	
Job No.	Drawing No.	Revision			
	LLAN/PCP/001	A			
Original Sheet Size A0					