


Toyota Landcruiser Amazon
Overall Length 4.890m
Overall Width 1.940m
Overall Body Height 1.650m
Min Body Ground Clearance 0.256m
Track Width 1.940m
Lock to lock time 4.00s
Kerb to Kerb Turning Radius 5.900m

LEGEND

- SITE BOUNDARY
- BODY ENVELOPE
- CHASSIS ENVELOPE
- BODY ENVELOPE (REVERSE)
- CHASSIS ENVELOPE (REVERSE)
- VEHICLE (FORWARD)
- VEHICLE (REVERSE)
- DIRECTION OF VEHICLE BODY

GENERAL NOTES

- This drawing is to be read in conjunction with and checked against all other drawings, engineering details, specifications and any structural, geotechnical or other specialist document provided.
- Any discrepancies within all relevant drawings are to be reported to QuadConsult Ltd immediately.
- All dimensions and levels are in metres, U.N.O.
- Do not scale from this drawing - use figured dimensions only.
- This drawing is schematic for clarity only, positions of pipe runs and manholes may vary on site due to site conditions.
- Surface water drainage subject to S104 / SAB approval where appropriate with the relevant authority.
- Foul Drainage subject to S104 approval with relevant water authority.
- All private drainage to be installed in accordance with Part H of building regulations and the developers warranty provider.
- The contractor is at risk if construction is progressed without relevant S104, S106, S278, S38, OWC etc agreement being in place with the relevant authorities.

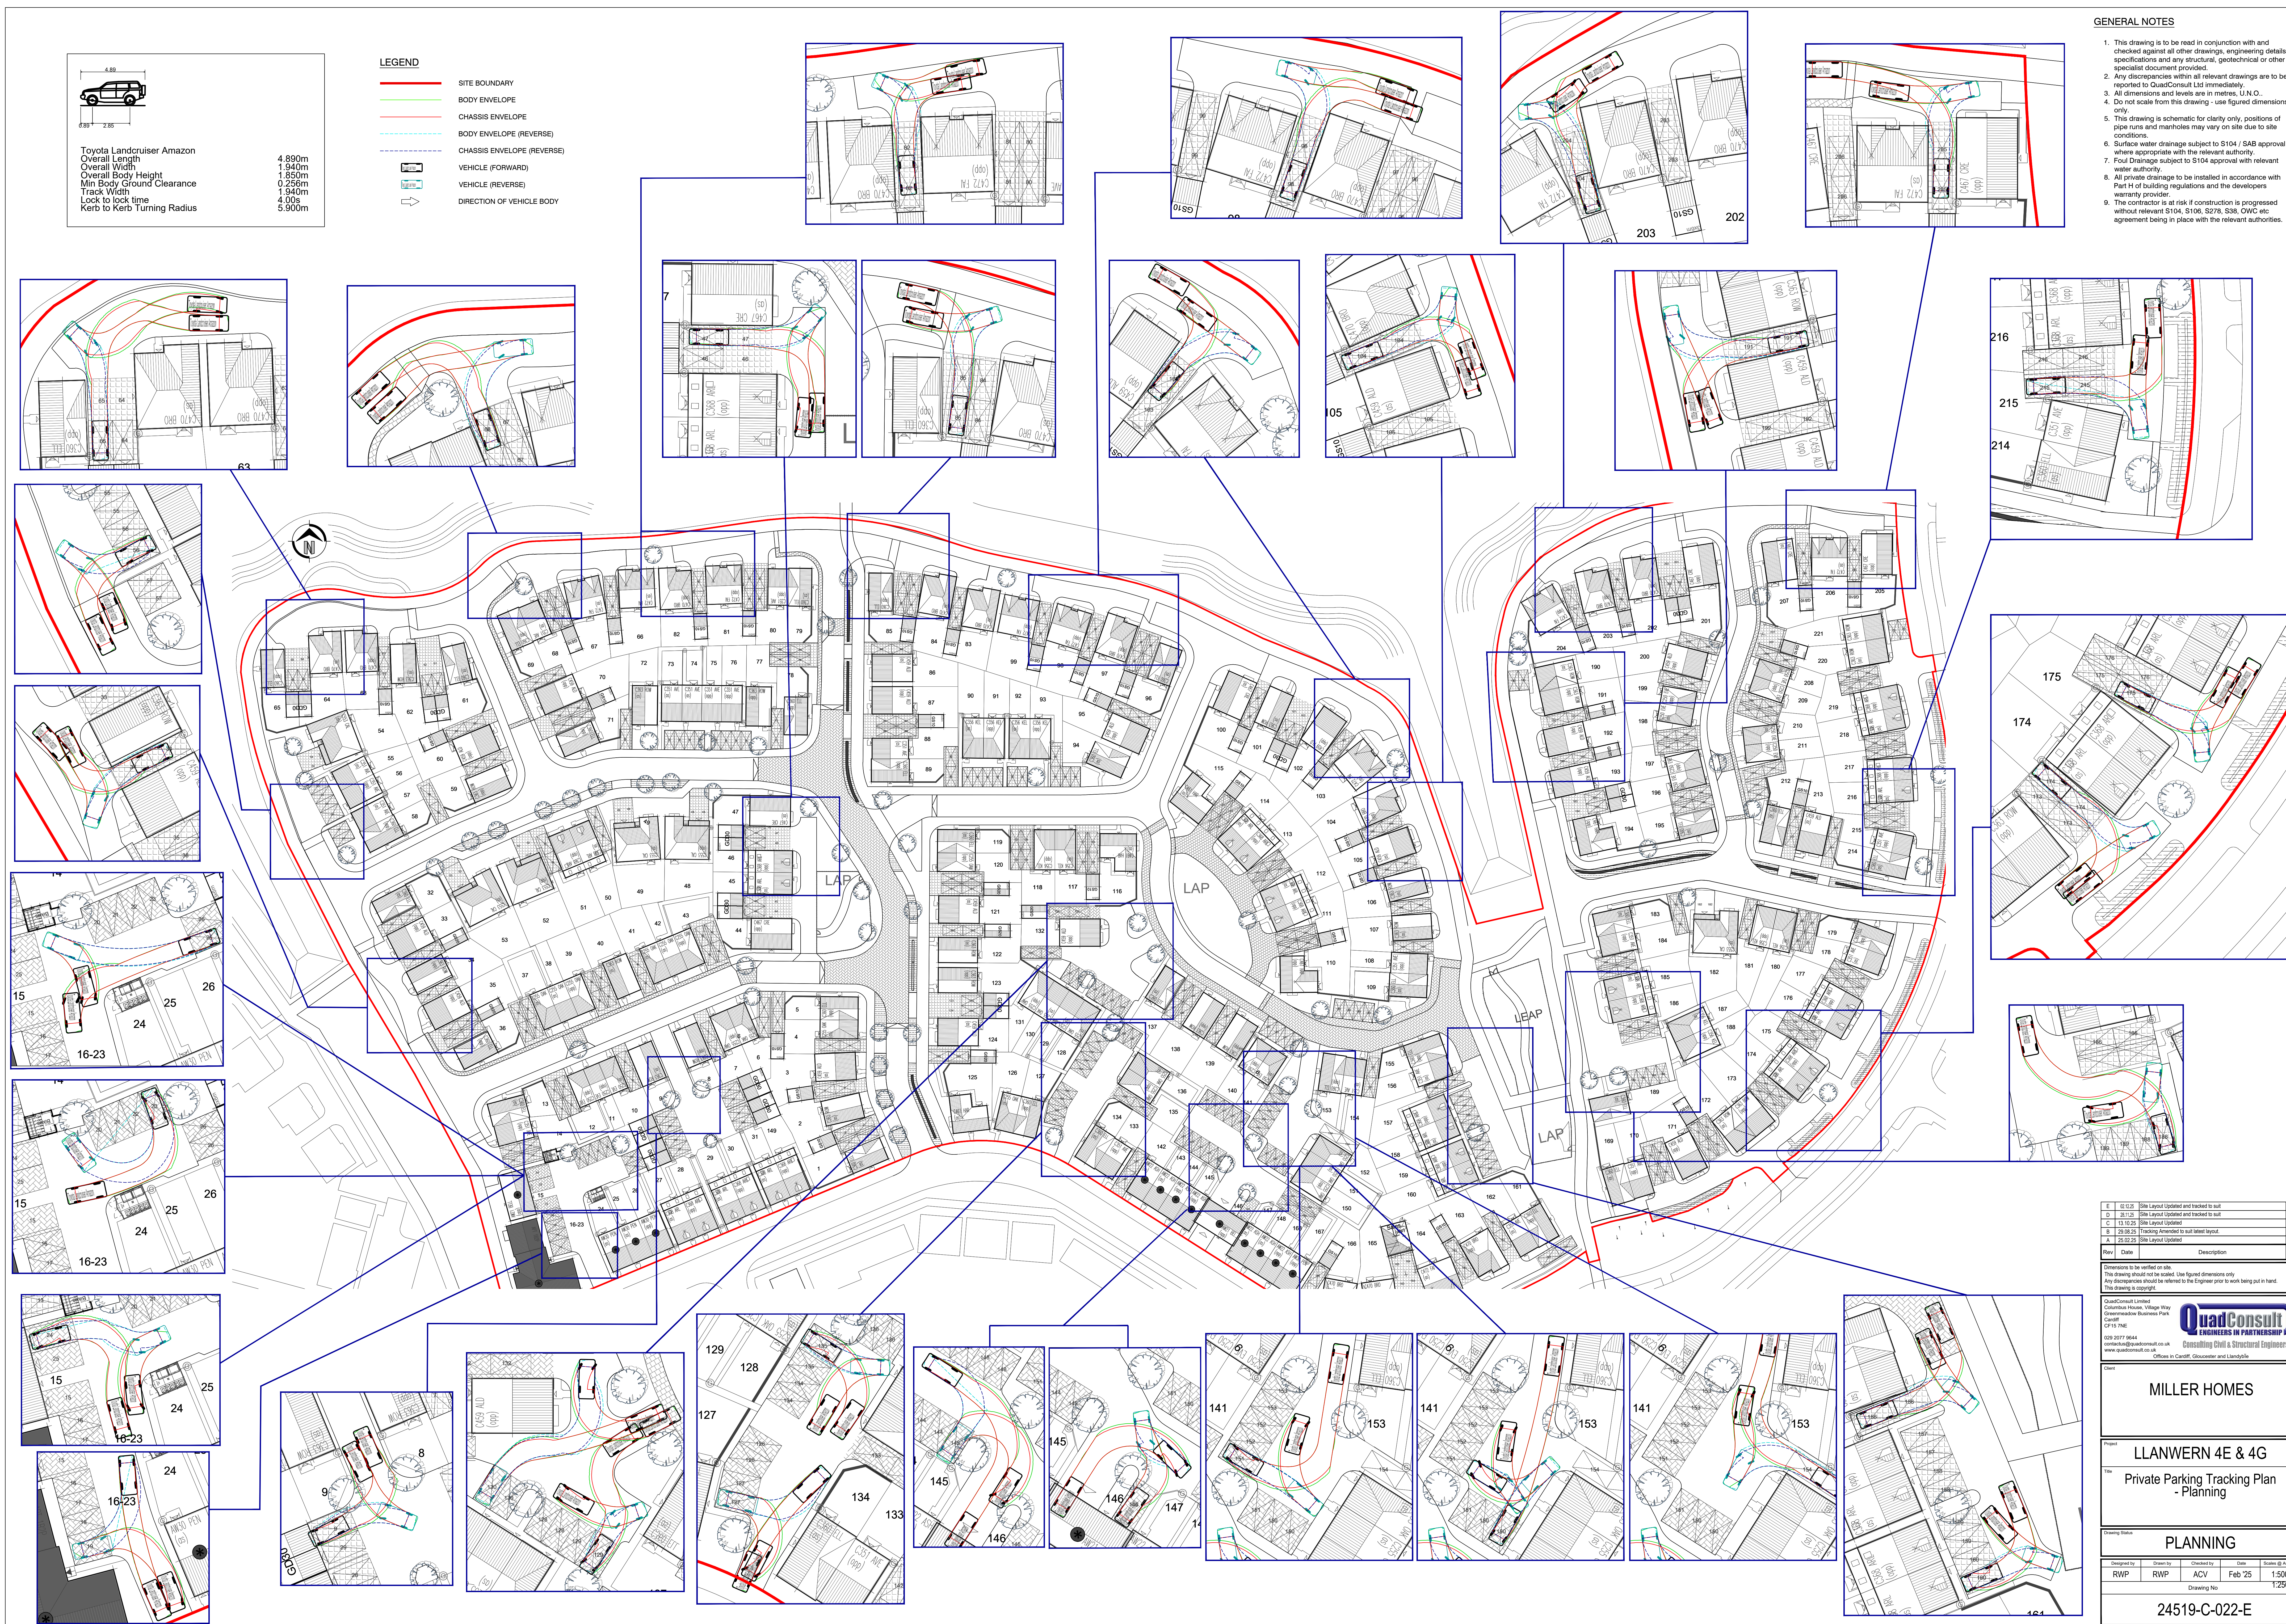

Rev	Date	Description	By
E	08.12.20	Site Layout Updated and tracked to suit	SLS
D	18.12.20	Site Layout Updated and tracked to suit	SLS
C	15.10.20	Site Layout Updated	RWP
B	29.08.20	Tracking Amended to suit wheel layout	LF
A	25.02.20	Site Layout Updated	RWP

Dimensions to be verified on site.
This drawing should not be scaled. Use figured dimensions only.
Any discrepancies should be referred to the Engineer prior to work being put in hand.
This drawing is copyright.

QuadConsult Limited
Columbus House, Village Way
Greenborough Business Park,
Cardiff CF15 7NE
029 2077 9644
enquiries@quadconsult.co.uk
www.quadconsult.co.uk
Offices in Cardiff, Gloucester and Llanidloes



Client			
MILLER HOMES			
Project			
LLANWERN 4E & 4G			
Title			
Private Parking Tracking Plan - Planning			
Drawing Status			
PLANNING			
Designed by	Drawn by	Checked by	Date
RWP	RWP	ACV	Feb 25
Drawing No		Scale	As Shown
24519-C-022-E		1:500	1:250