


FOR CONTINUATION REFER TO DRAWING
1562A10-LLA-ZZ-00-DR-L-0202

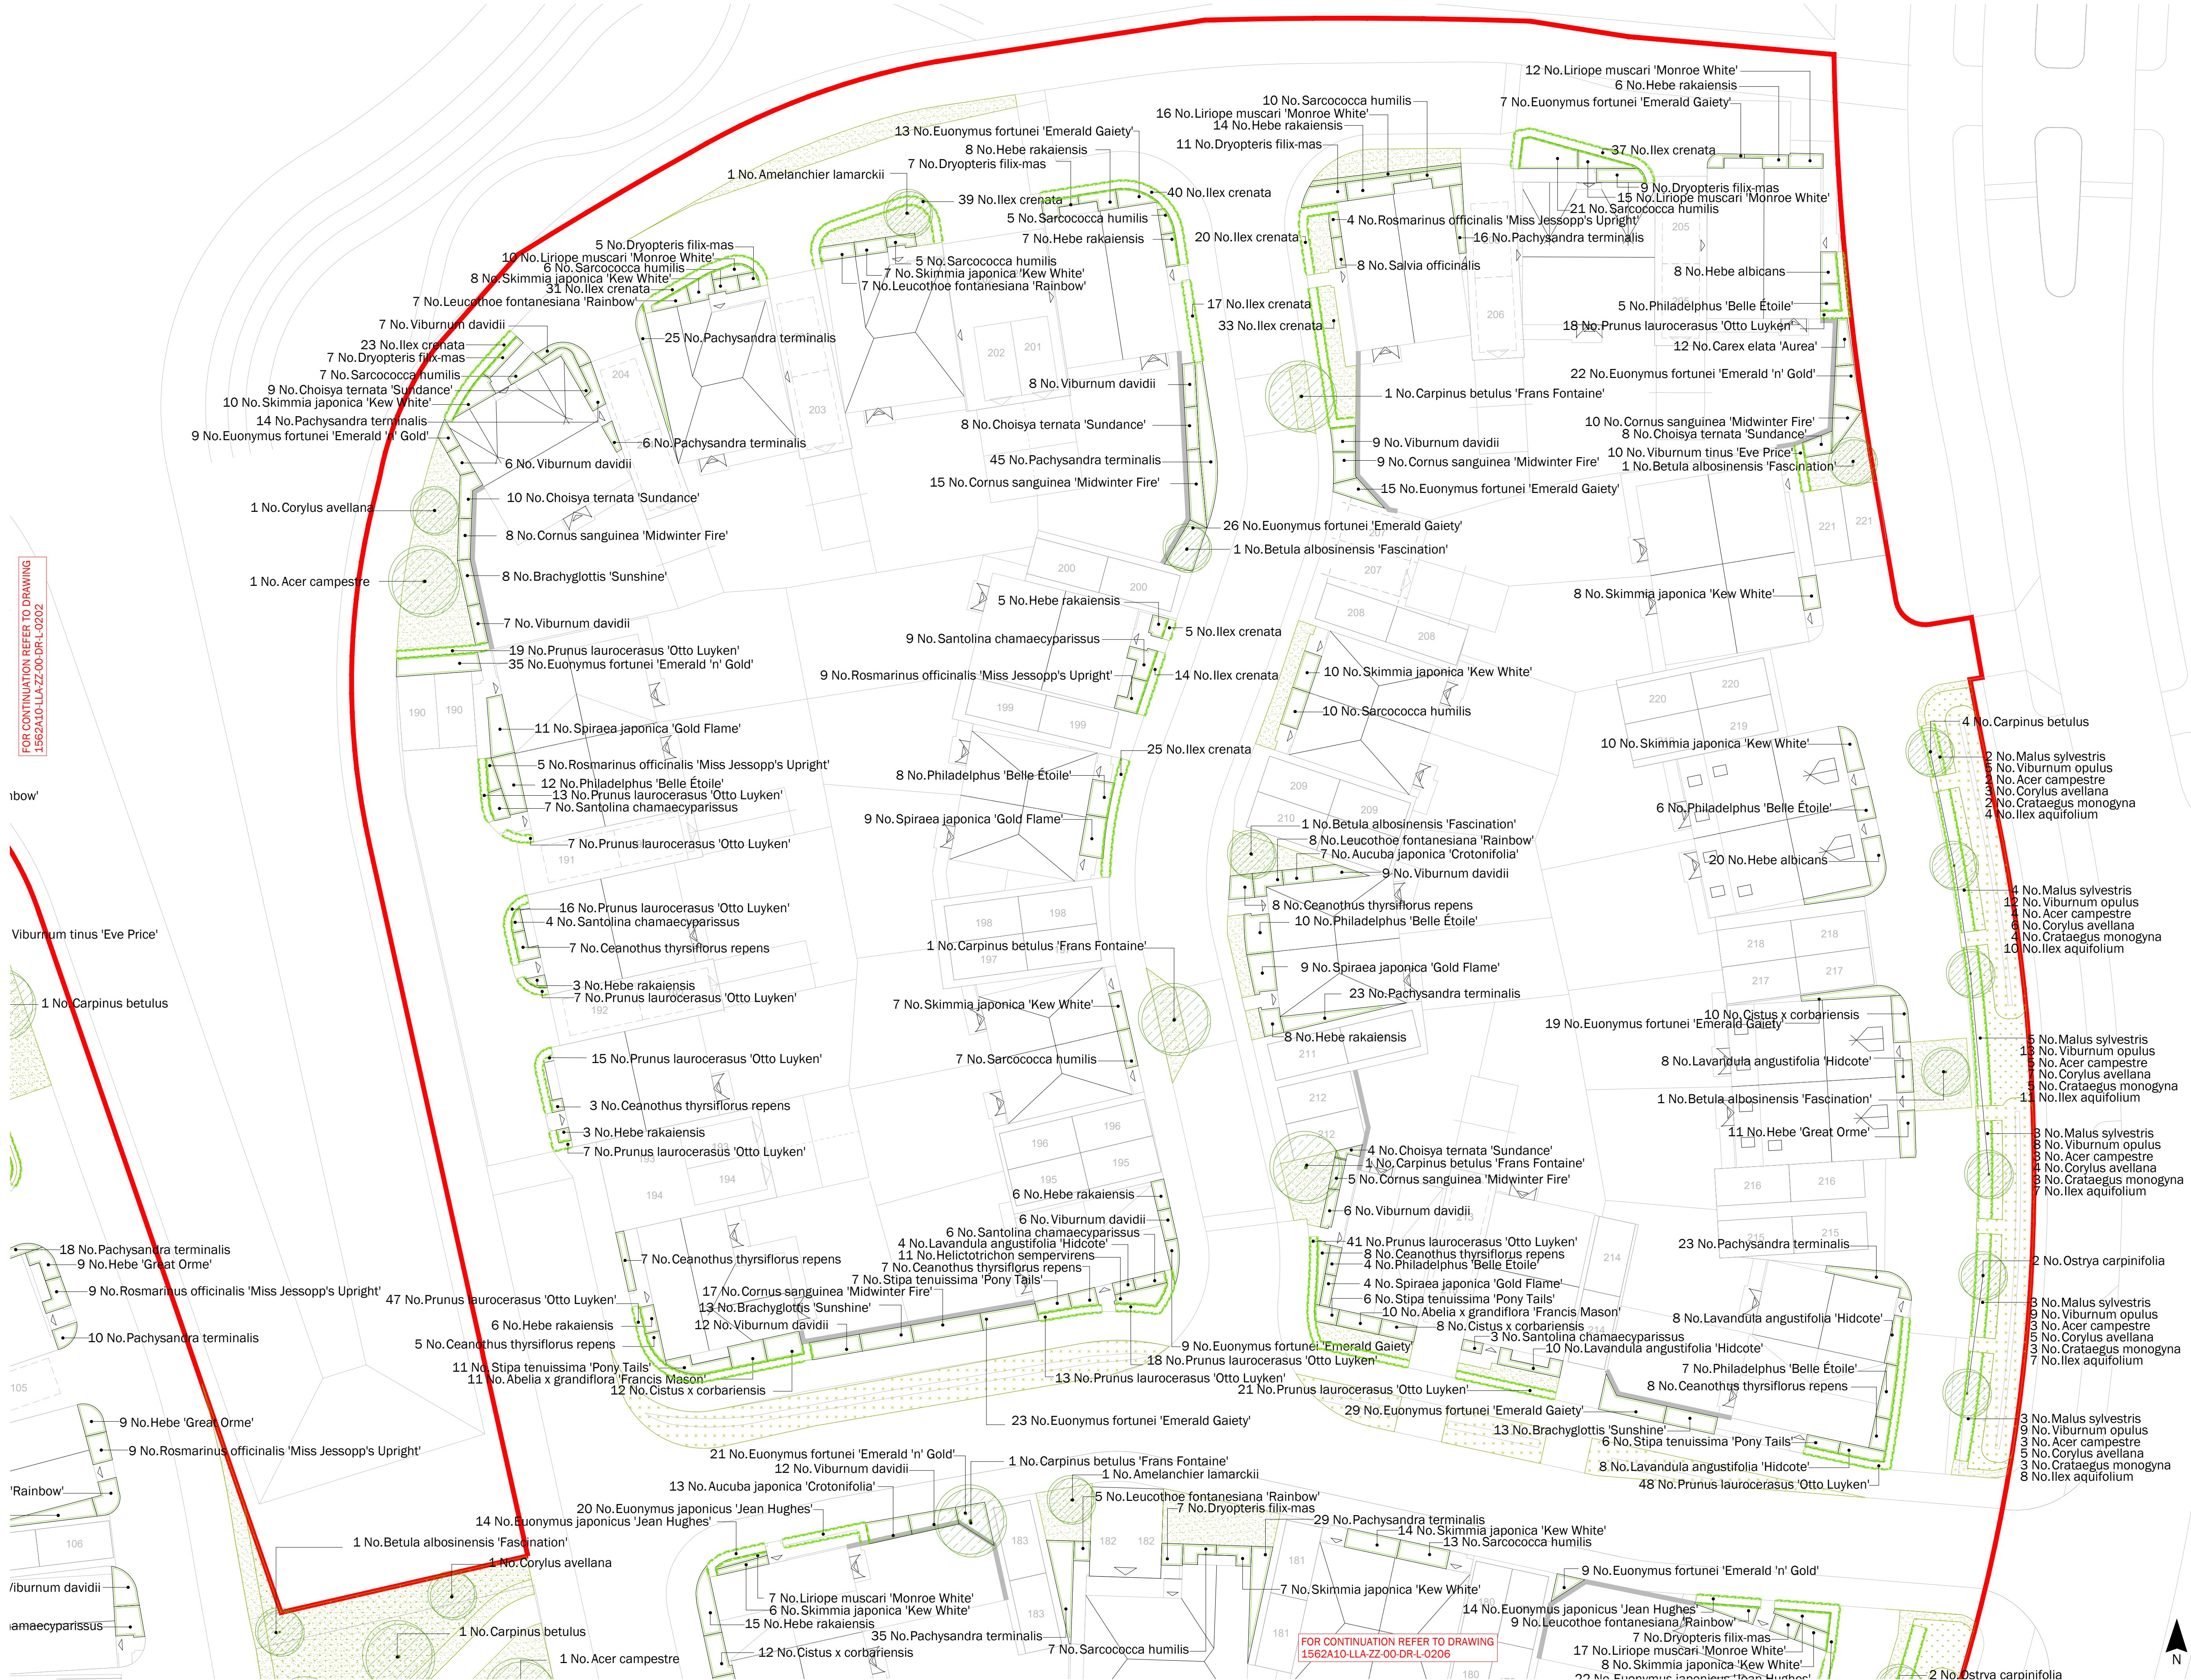

LEGEND

Soft Landscape

- Proposed trees
- Proposed hedgerow
- Proposed native hedgerow
- Proposed planting bed
- Proposed amenity grass
- Proposed wildflower meadow mix; Emorsgate EM8 or similar approved
- Proposed wildflower meadow mix; Emorsgate EM3 or similar approved
- Site application boundary

Drawing for planning purposes only, do not construct from this drawing

This drawing is to be used for planting information only

Any species substitution must be verified with the project Landscape Architect


This layout must be checked in accordance with NHBC Standards 2024 (Chapter 4.2 - Building Near Trees, and Chapter 10.2 - Drives, Paths and Landscaping) by the project engineer prior to implementation

Excavations: Contractors must ensure they have full information relating to service and drainage positions before undertaking any excavations

Root barriers to be used in association with tree planting adjacent to kerbs, services, highways etc.

FOR OTHER LANDSCAPE DRAWINGS REFER TO THE FOLLOWING:

Planting Schedule:
1562A10-LLA-ZZ-00-DR-L-0207
Landscape Specification and Details:
1562A10-LLA-XX-SPL-0301
Detailed LAP Proposals:
1562A10-LLA-ZZ-00-DR-L-0401

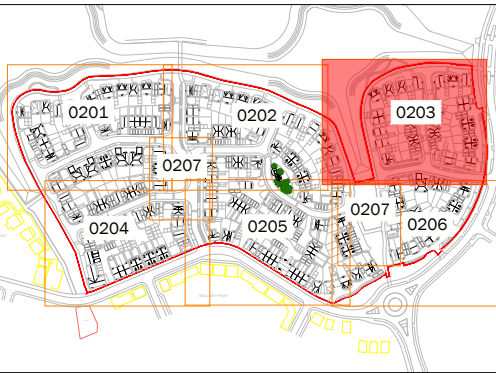

Location Plan - Not to Scale

0 1 2 5 10m
Scale in metres

PO8	08.12.25	Update to latest layout	IM	SV
PO7	07.11.25	Update to latest layout	IM	SV
PO6	20.10.25	Update to latest layout	IM	SV
PO5	14.10.25	Update to latest layout	ET	RF
PO4	04.09.25	Update to revised layout	JL	RF
PO3	26.02.25	Update to revised red line	RF	SV
PO2	24.02.25	Update to client comments	RF	SV
PO1	21.02.25	First issue	KYZ	RF
Rev	Date	Description	Dm	Chk

Title: Detailed Planting Proposals

Sheet: 3 of 7

Project: Llanwrn 4E & 4G

Client: St Modwen Homes

Date: February 2025

Scale: 1:200 @ A1

Drawing No: 1562A10-LLA-ZZ-00-DR-L-0203

Revision: PO8

Suitability: S2

Project No: 1562 A10

T: +44 (0)1279 647044 E: office@lize.co.uk www.lize.co.uk

Copyright © Liz Lake Associates
Information contained in this drawing is confidential and may not be used for any purpose other than that for which it was prepared without prior written authority of Liz Lake Associates.
This drawing is copyright and may not be copied except within the agreed variations of supply.

BEST PRACTICE
Referenced from Ordnance Survey map data
to permission of Ordnance Survey © Crown
copyright 2025. License No. 100001205
Ordnance Survey License No. 100001205
This drawing contains information and/or
mapping from a number of sources and its
accuracy should be verified on site.

LIZ LAKE
ASSOCIATES
LANDSCAPE ARCHITECTS