
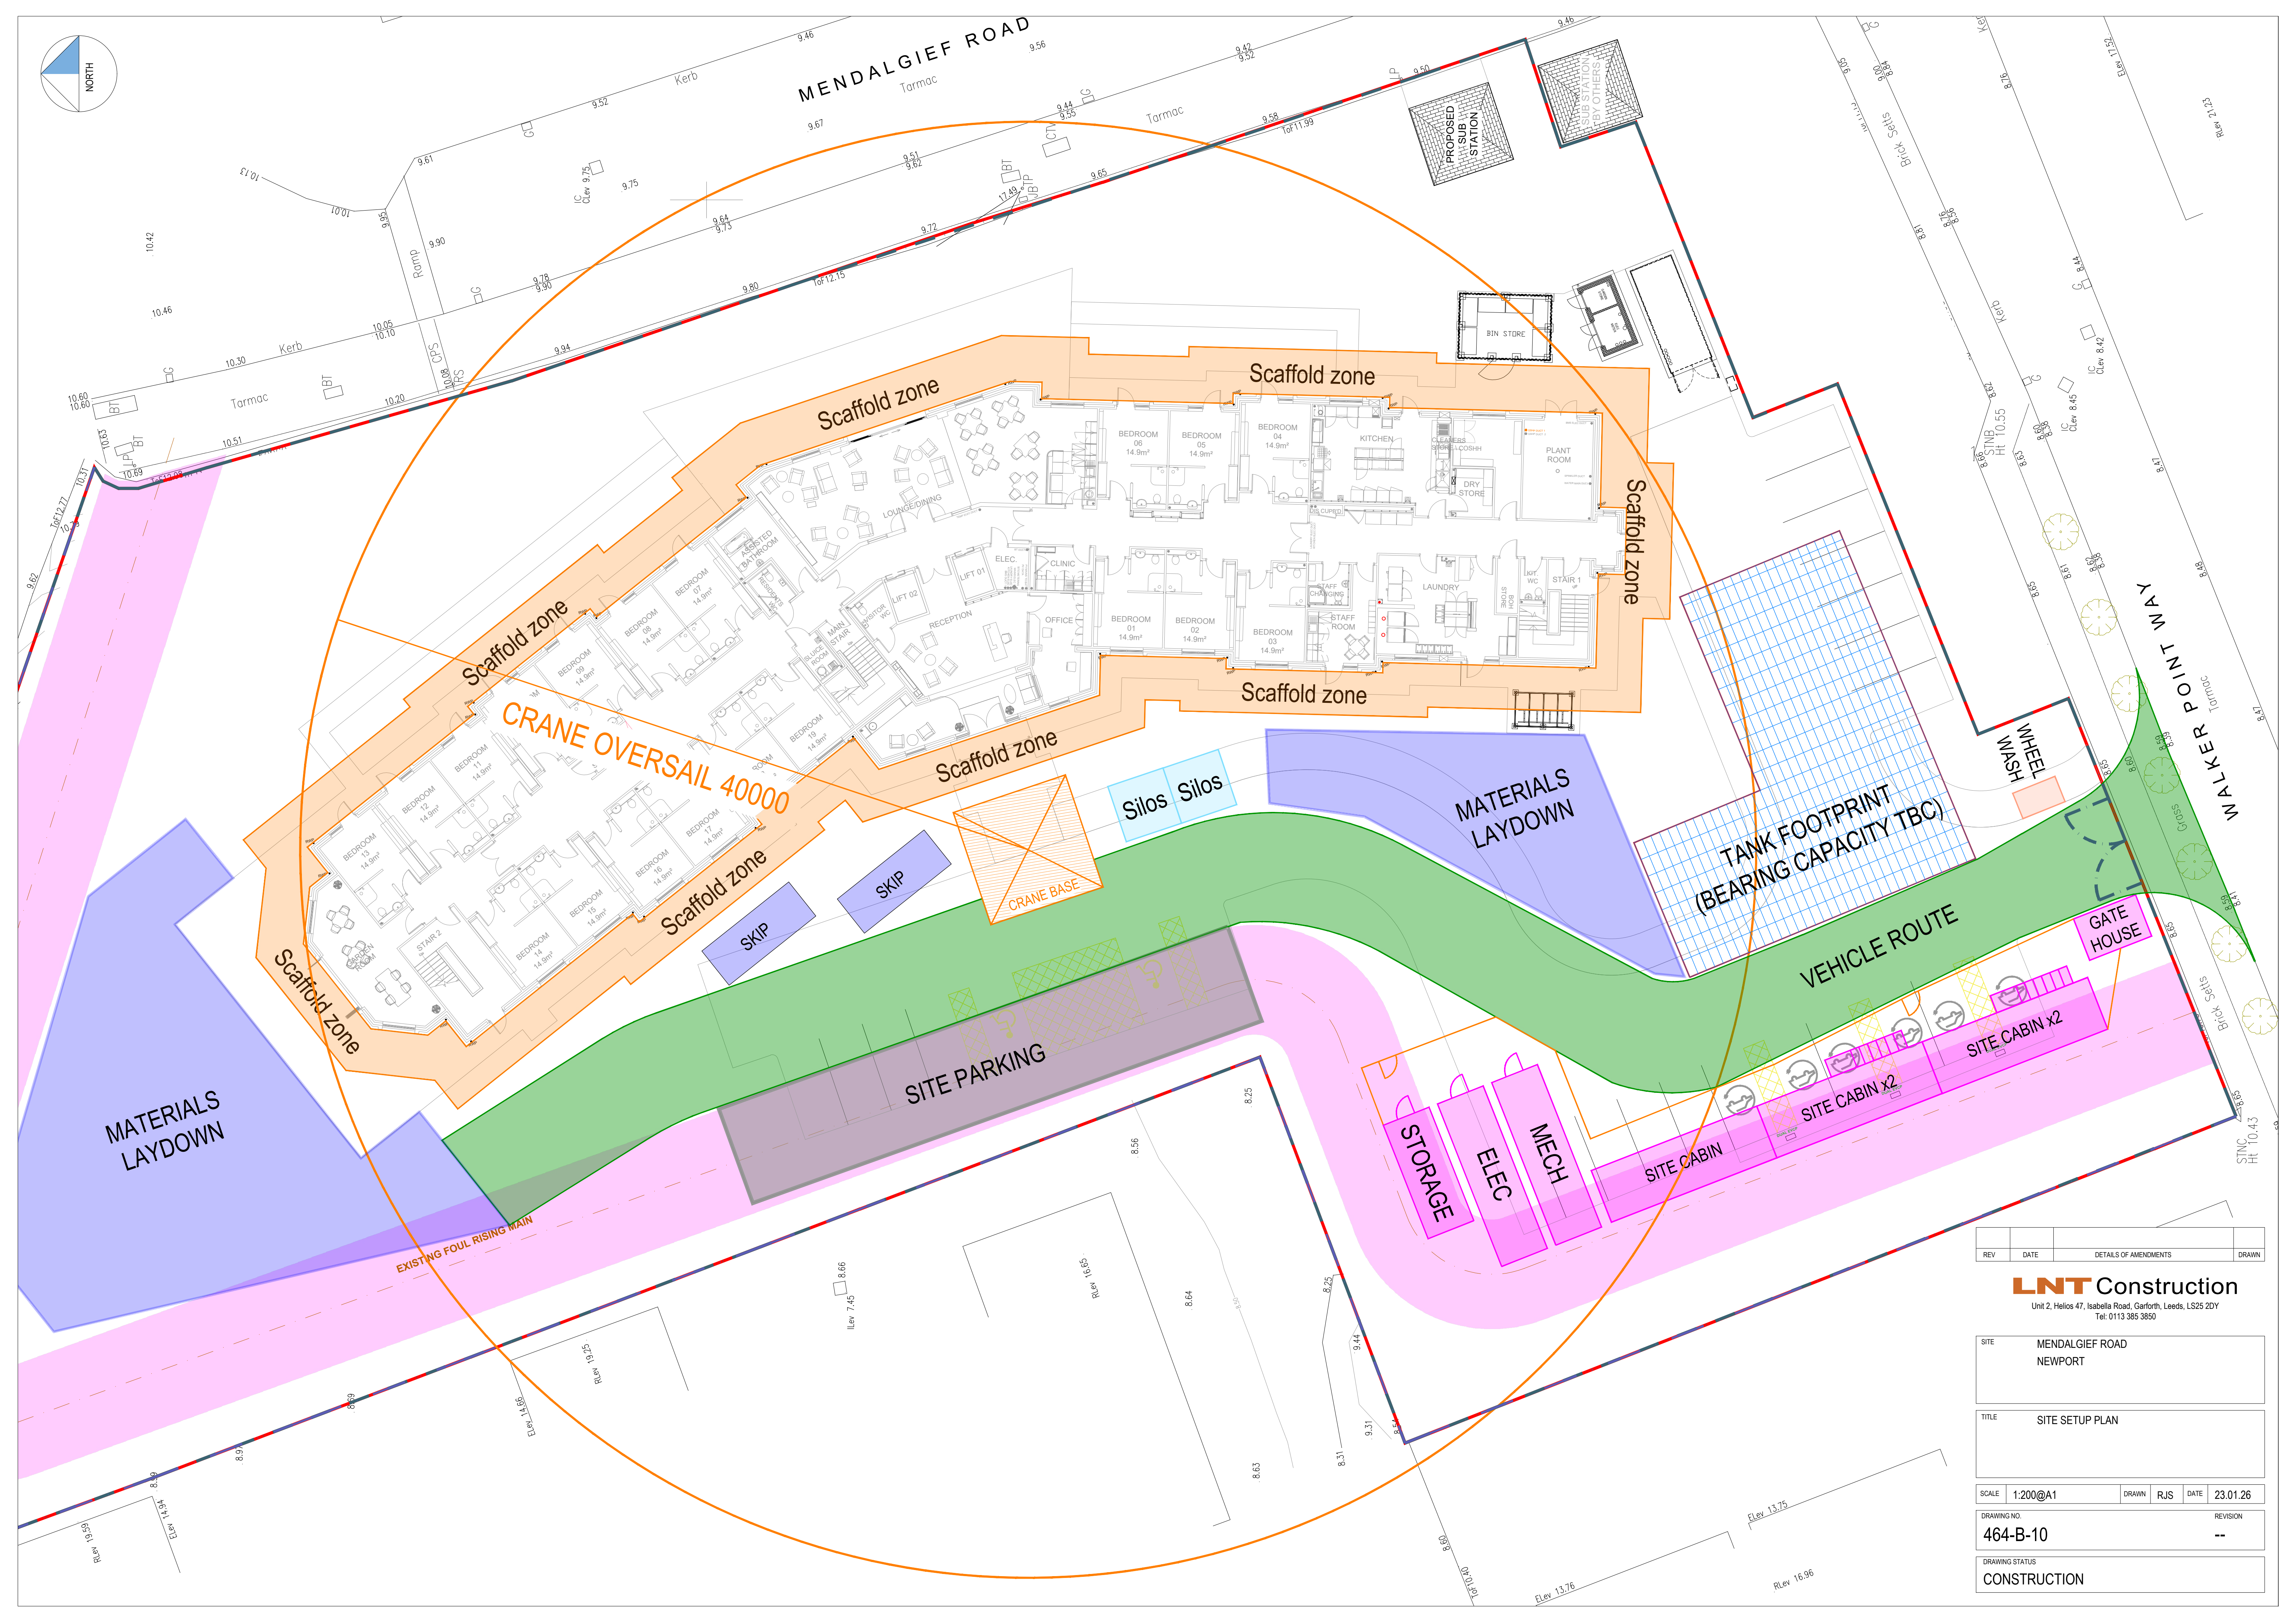


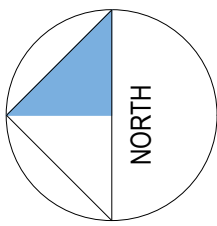

REV	DATE	DETAILS OF AMENDMENTS	DRAWN

LNT Construction
Unit 2, Helios 47, Isabella Road, Garforth, Leeds, LS25 2DY
Tel: 0113 385 3850

SITE	MENDALGIEF ROAD NEWPORT
------	----------------------------

TITLE	SITE SETUP PLAN
-------	-----------------

SCALE	1:200@A1	DRAWN	RJS	DATE	23.01.26
-------	----------	-------	-----	------	----------

DRAWING NO.	464-B-10	REVISION	--
-------------	----------	----------	----

DRAWING STATUS	CONSTRUCTION
----------------	--------------