


Material
 40x40x3mm shs 6mm Flat
 40x20x3mm shs 10mm Flat
 100x100x5mm shs wrap around hinges
 Cedar wood cladding

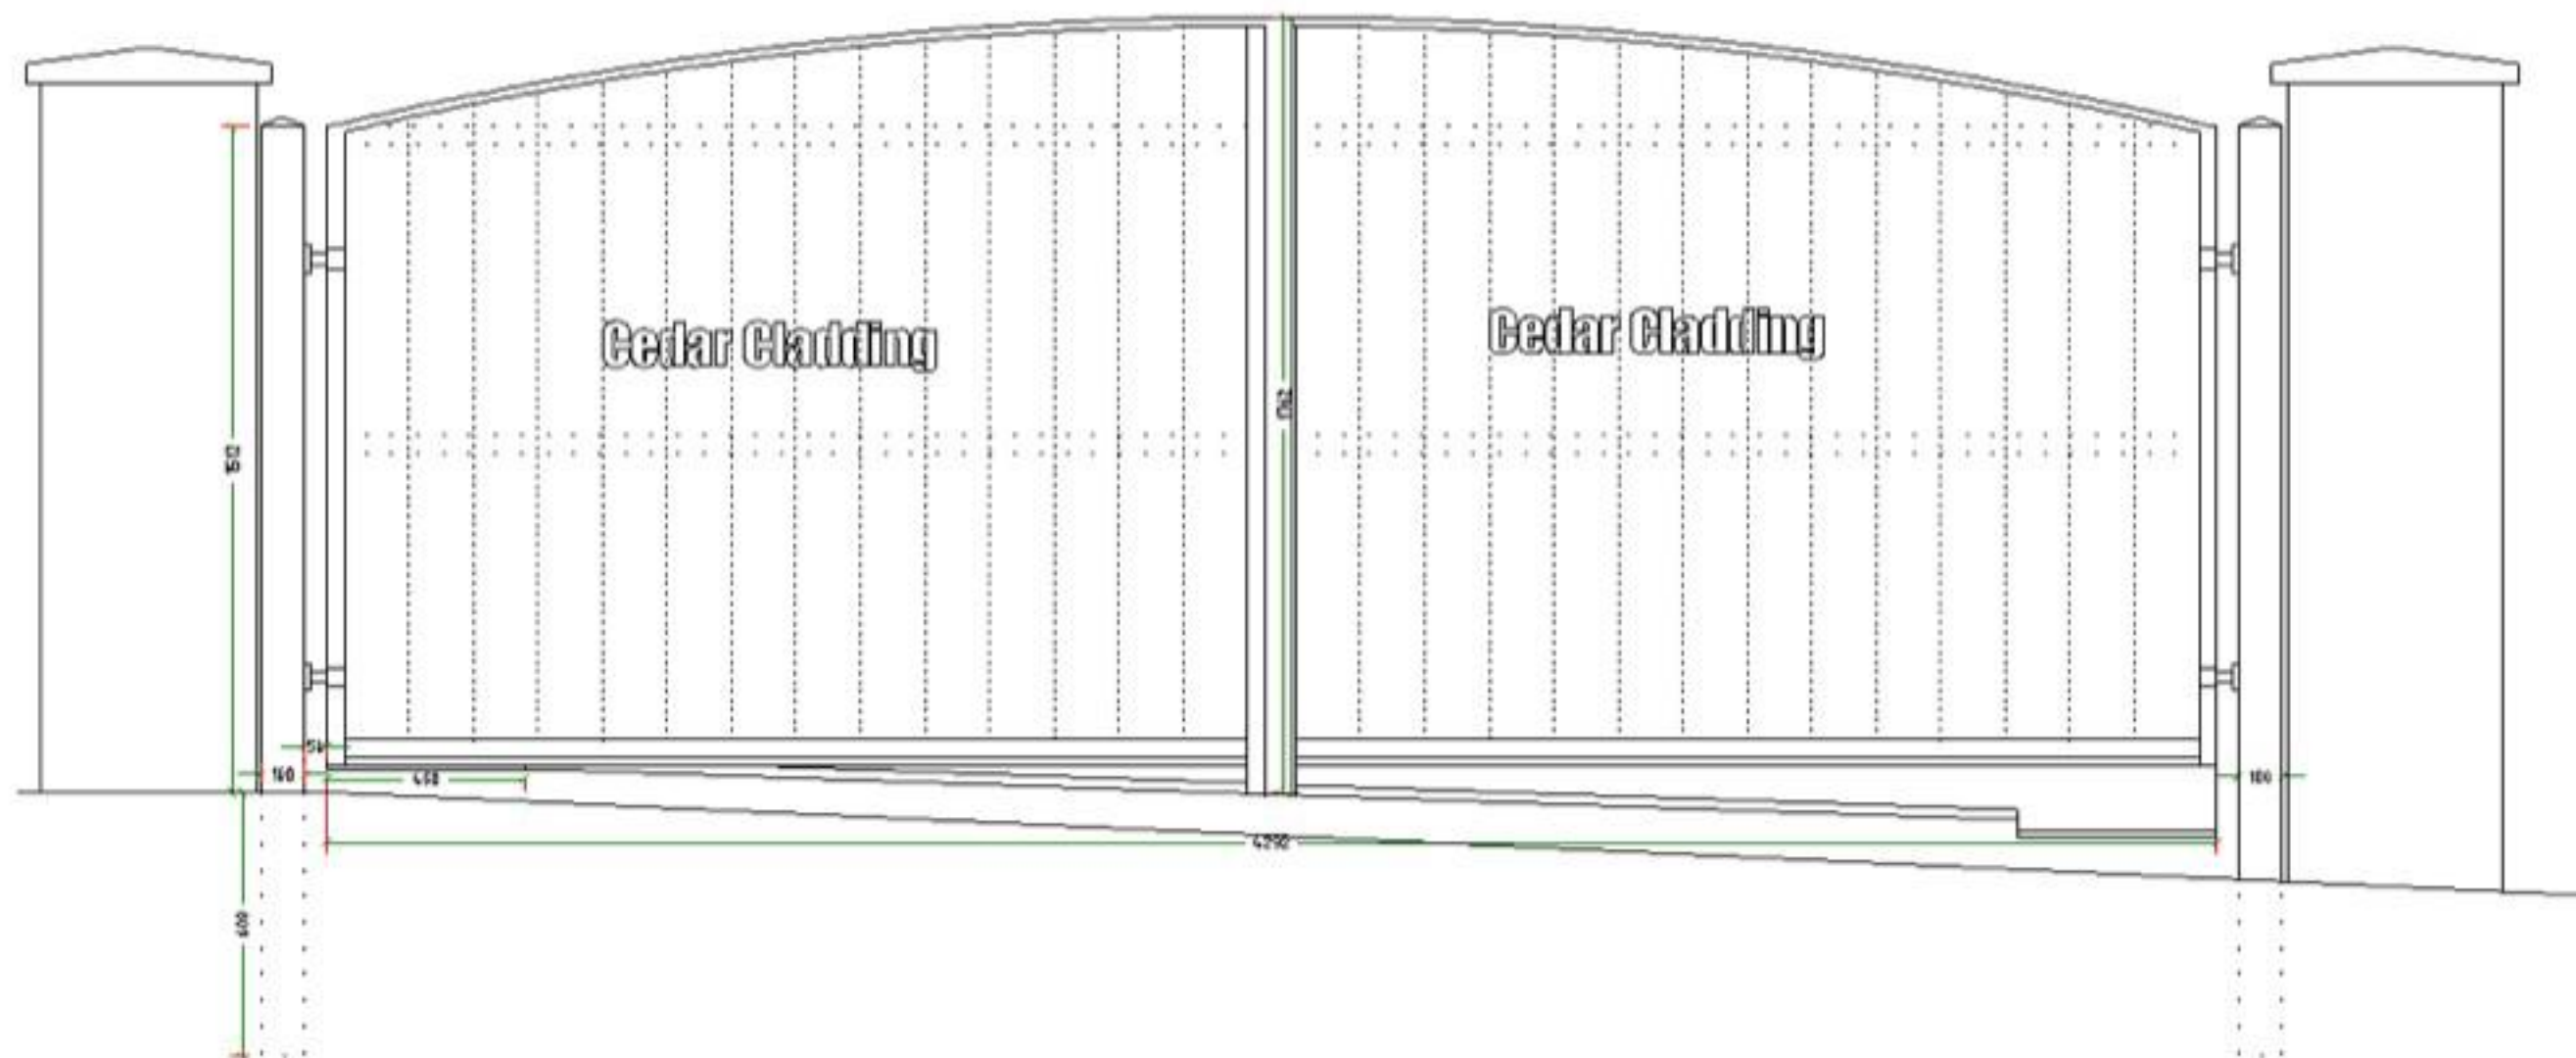

PROWELD (SW) LTD



LANGSTONE GATES

Description:	Arch Top Drive Gates
DRAWN BY:	JEFF EVANS