



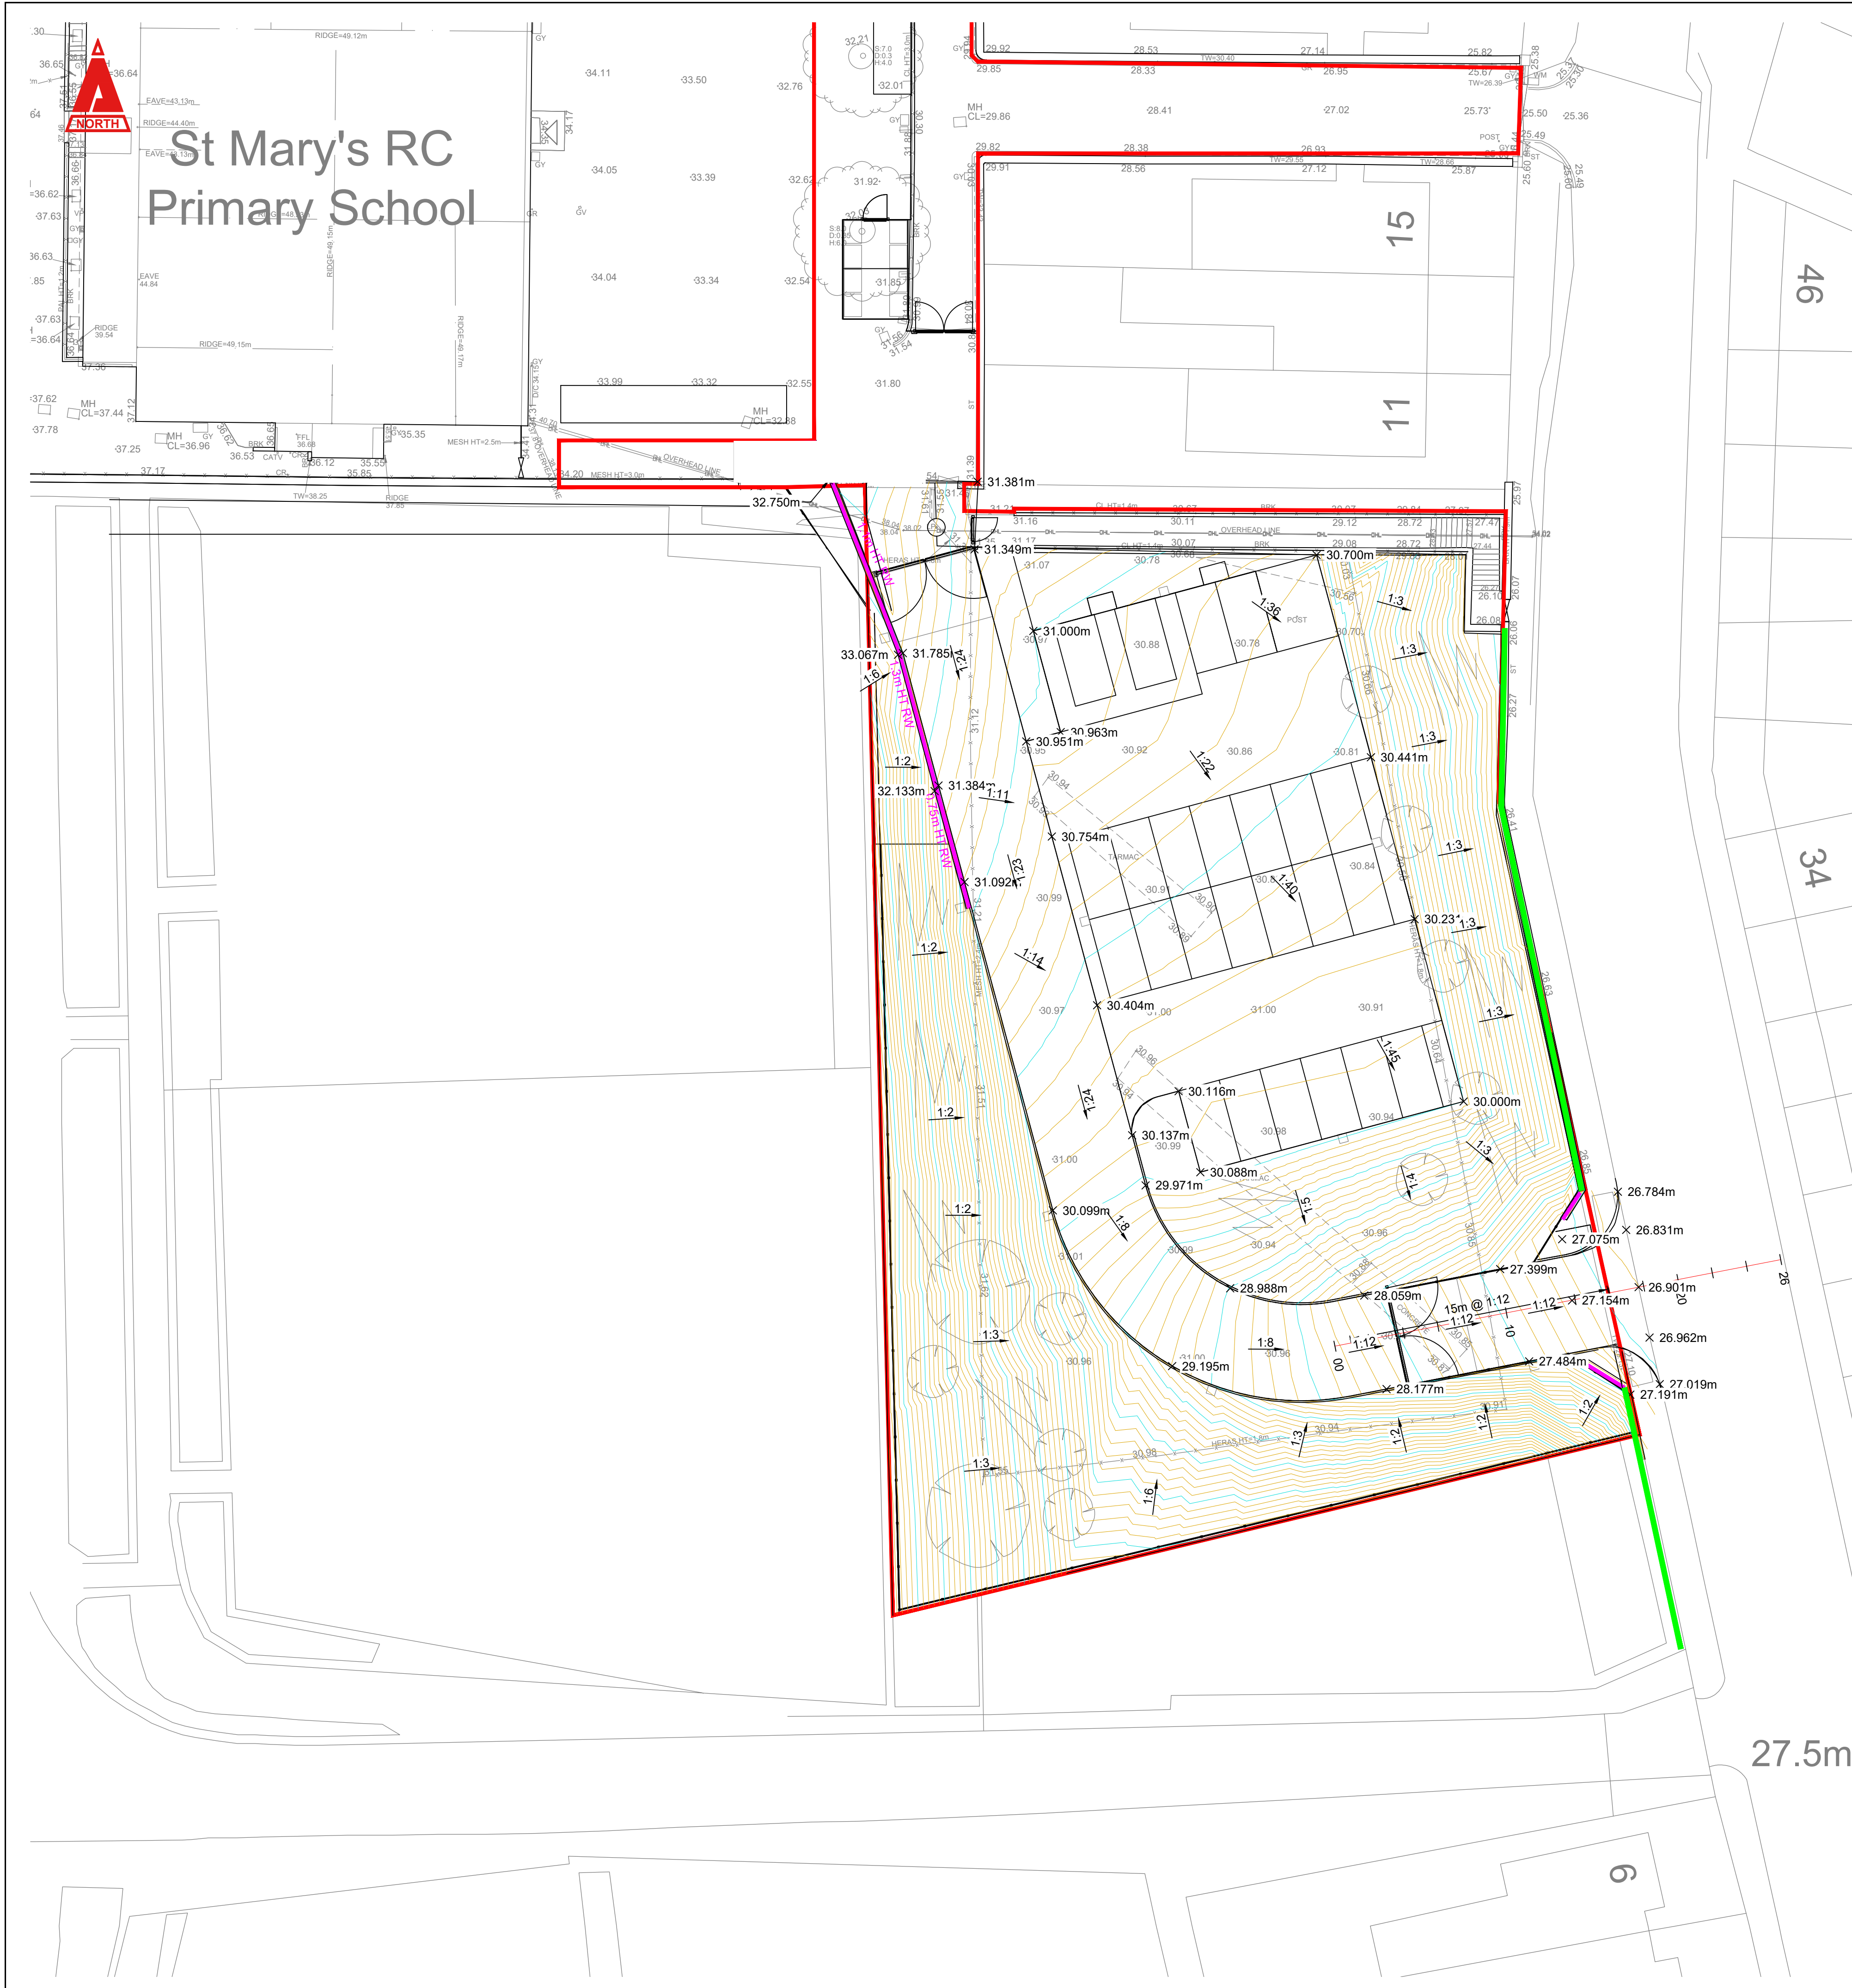

DO NOT SCALE FROM THIS DRAWING.

THE CONTRACTOR IS TO REFER TO THE SPECIFICATION FULL SCHEDULE OF RESIDUAL RISKS IN THE CONTRACT DOCUMENTATION AND ALSO TO INFORMATION FROM OTHER DESIGNERS, IN PARTICULAR THE M&E CONSULTANT REGARDING EXISTING LIVE SERVICES.

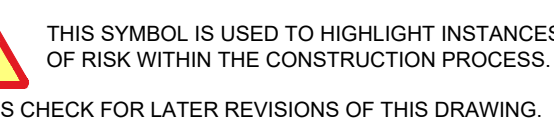

 PROPOSED RETAINING WALL
 MAJOR CONTOUR (0.5m)
 MINOR CONTOUR (0.1m)
 EXISTING RETAINING WALL

P10	UPDATED SITE BOUNDARY	JW	LKM	19.08.20
P09	ISSUED FOR TENDER	GJ	RLJ	18.07.20
P08	REVISED SITE PLAN	GJ	LM	25.04.20
P07	UPDATED SITE PLAN	GJ	LM	11.04.20
P06	TIERED GRASS SPACE ADDED	GJ	LM	07.08.20
P05	UPDATES PER RSA COMMENTS	GJ	LM	06.07.20
P04	REVISED ACCESS ROAD GRADIENTS	GJ	LM	17.06.20
P03	REVISED ACCESS ROAD GRADIENTS	GJ	LM	12.06.20
P02	SAB ISSUE	GJ	LM	03.06.20
P01	NOT ISSUED - FOR INTERNAL REVIEW	XX	XX	---
Rev.	Description	By	Chk	



Newport
norse
Casnewydd

ST MARYS RC PRIMARY
SCHOOL

CC24

PROPOSED LEVELS (SHEET 2 OF 2)

SMS CAM XX 00 D C 0611

Civil & Structural Engineers
Cambria House
16 Plas St. Pol de Leon
Penarth Marina
Cardiff, CF64 1TR

T 029 2009 3300
E admin@cambria.co.uk
W www.cambria.co.uk
X [/cambria](https://www.facebook.com/cambria)
[uk.linkedin.com/in/cambria](https://www.linkedin.com/in/cambria)