




Notes  
Check all dimensions on site. Do not scale from this drawing  
Report any discrepancies and omissions to HLM Architects  
This Drawing is Copyright ©

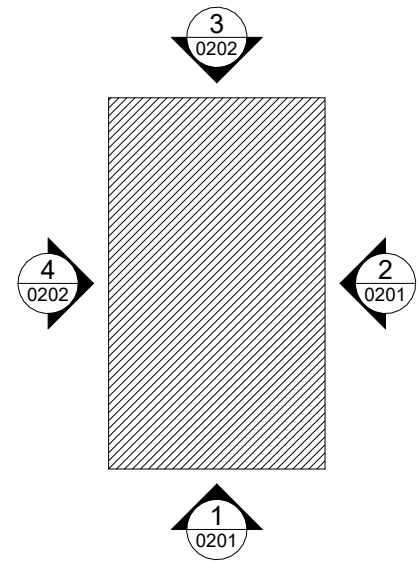

Key Plan  
Scale: 1 : 500

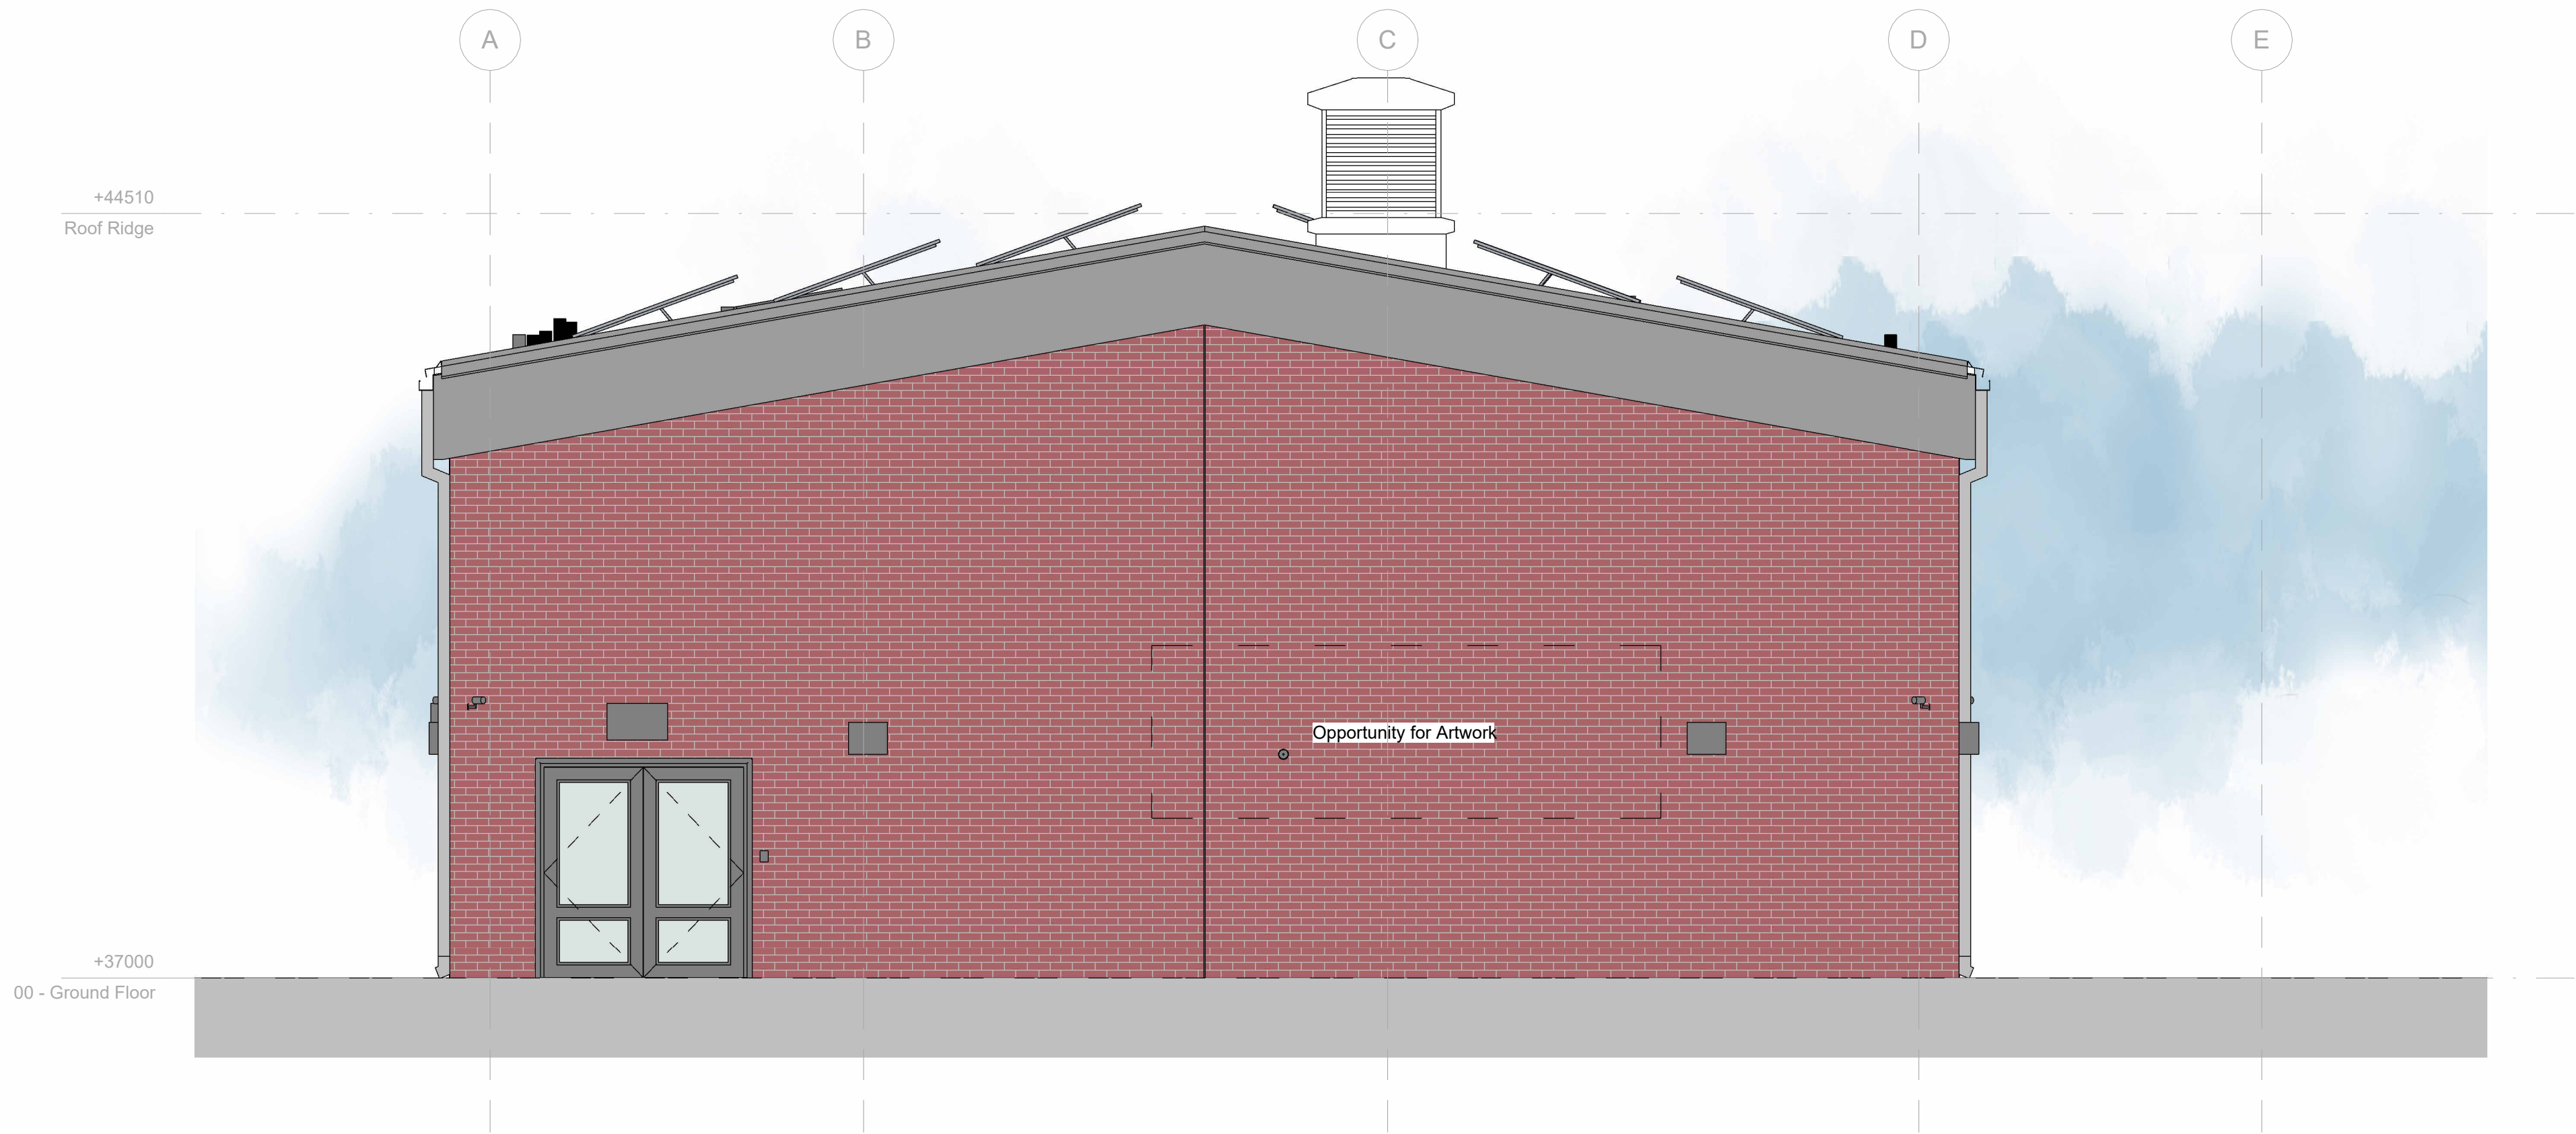

Elevation 1  
Scale: 1 : 50

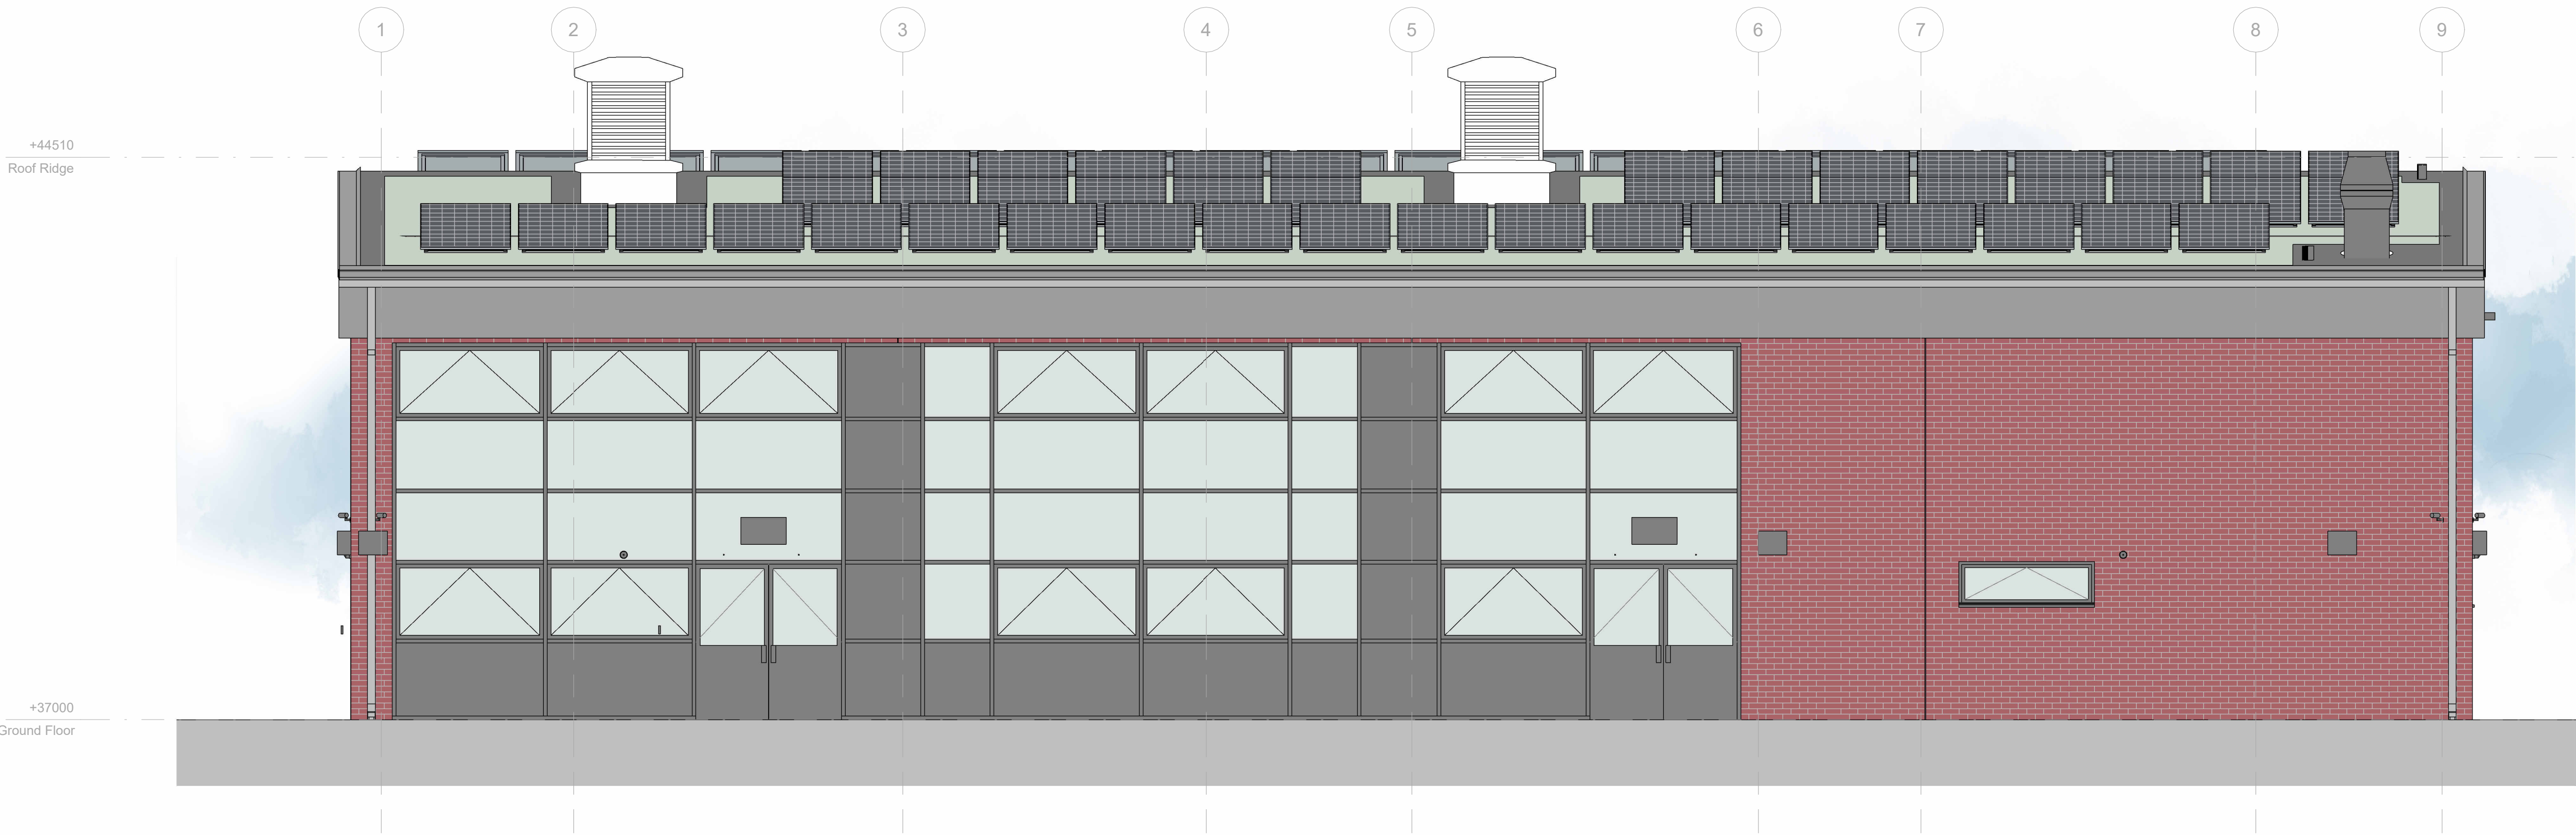

Elevation 2  
Scale: 1 : 50

|     |                                                   |            |    |     |
|-----|---------------------------------------------------|------------|----|-----|
| P06 | PLANNING REISSUE                                  | 15/08/2025 | GC | GC  |
| P05 | Intake added, windows revised, PLANNING AMENDMENT | 19/06/2024 | GC | GC  |
| P04 | ISSUE                                             |            |    |     |
| P04 | Issued for Planning                               | 24/01/2024 | SM | AMS |
| P03 | Stage 3 Submission                                | 08/08/2023 | WH | AMS |
| P02 | Draft Stage 3 Issue                               | 20/07/2023 | WH | AMS |
| P01 | Stage 2 Issue                                     | 01/12/2022 | JA | AMS |
| Rev | Description                                       | Date       | By | Chk |

| Revisions | Suitability         |
|-----------|---------------------|
| Project   | S4 (Stage Approval) |

15-1243-01 St Mary's  
RC School

Client

HLM ARCHITECTS

Title

GA Elevations Sheet 1  
Colour

| Drawing No.             | Revision |
|-------------------------|----------|
| SMS-HLM-01-ZZ-DR-A-0203 | P06      |

| Scale            | Drawn   |
|------------------|---------|
| As indicated @A1 | JA      |
| Date             | Checked |
| October 2022     | AS      |



© HLMArchitects  
Suite 104, The Creative Quarter  
Morgan Arcade, The Hayes  
Cardiff, CF10 1AF

www.hlmarchitects.com  
T. +44 (0) 29 2039 6070  
cardiff@hlmarchitects.com

0 0.5m 1.5m 2.5m 5m  
Scale: 1:50