



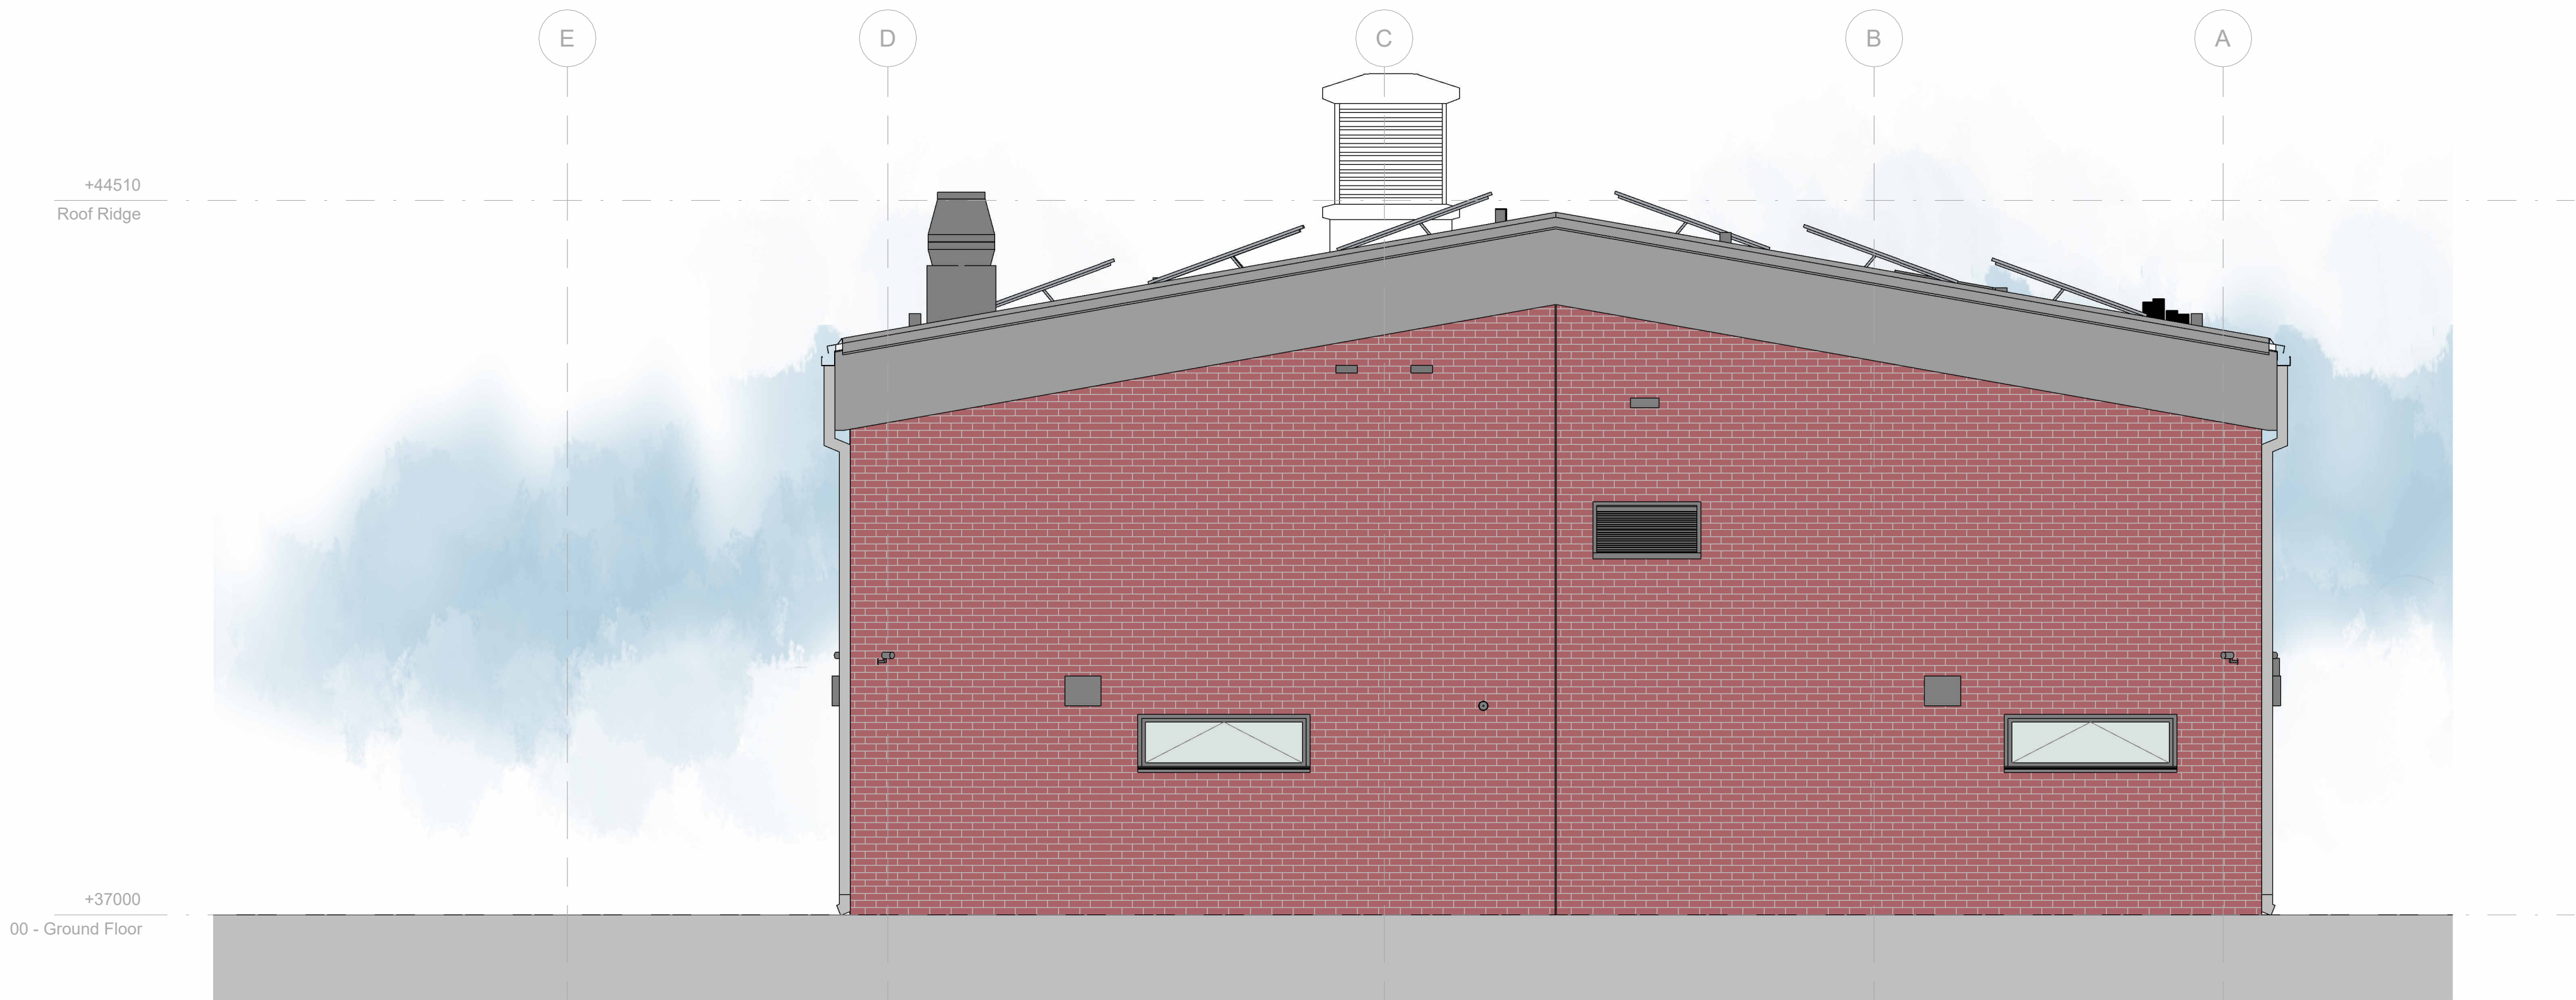


Elevation 3
Scale: 1 : 50

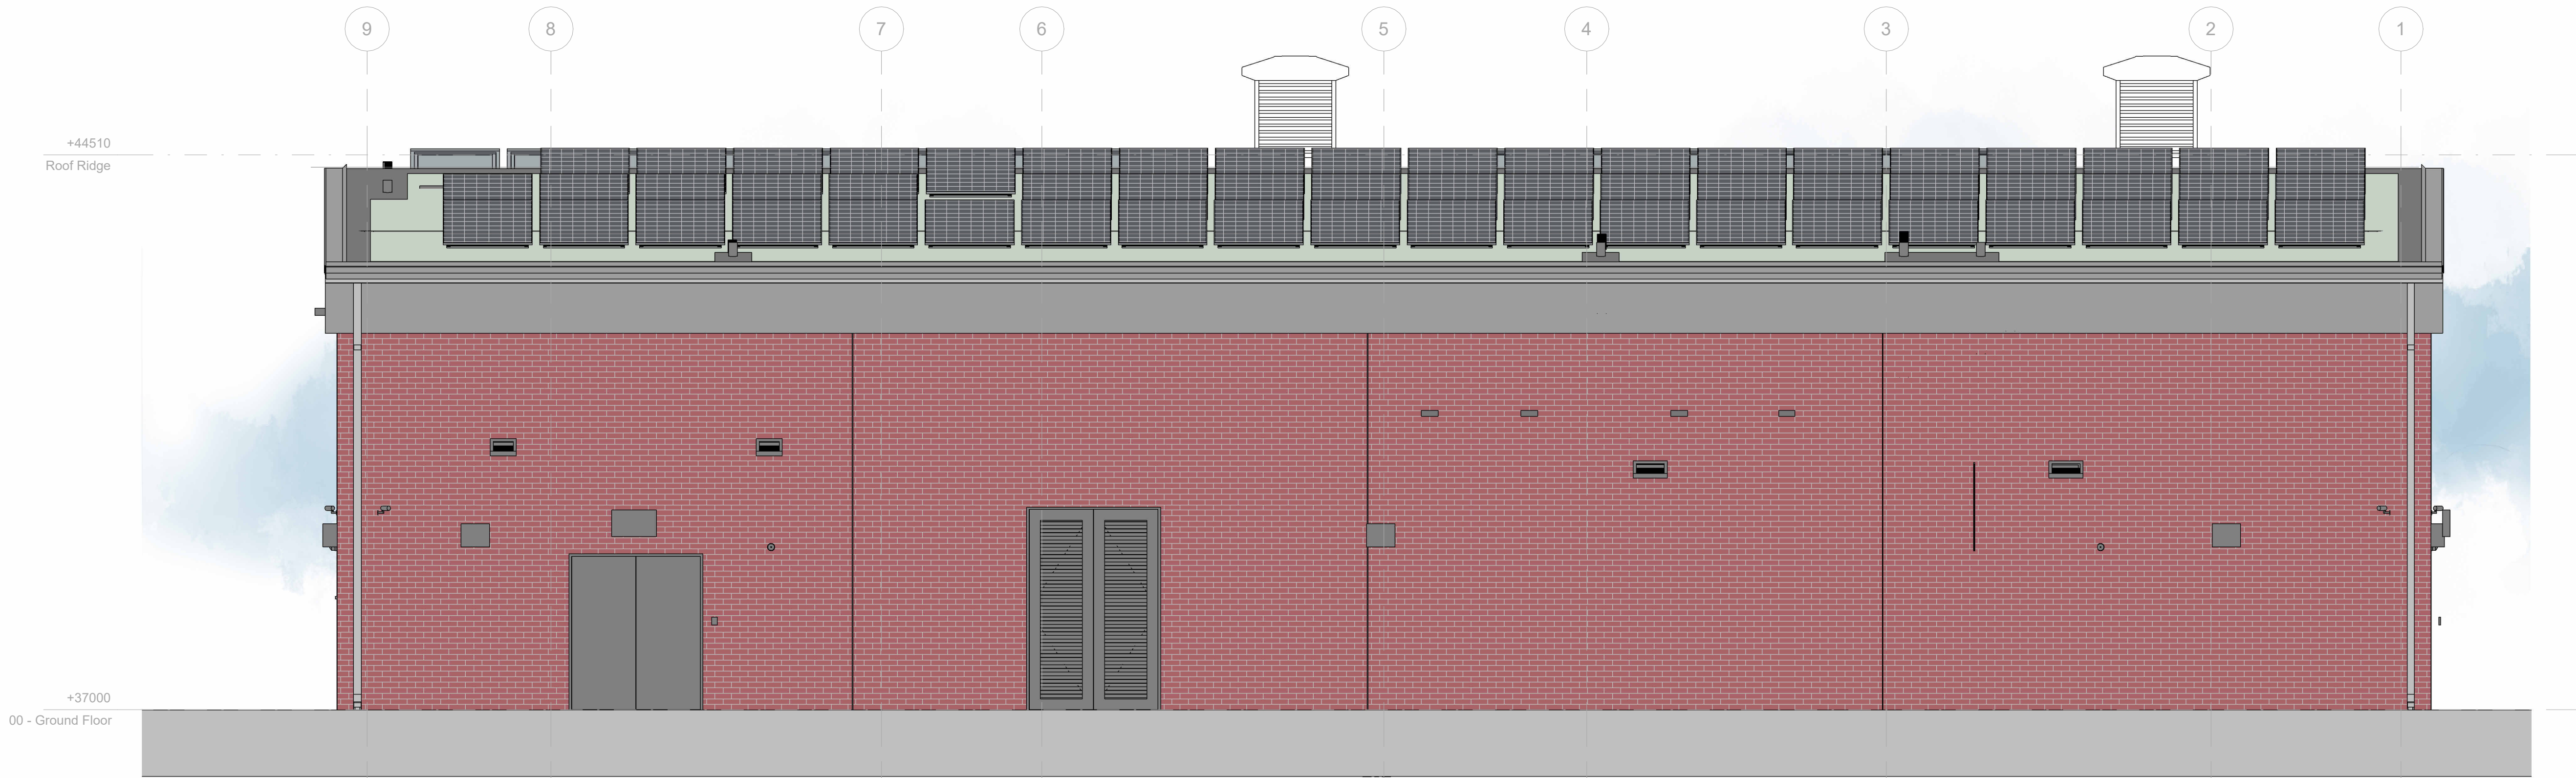

Elevation 4
Scale: 1 : 50

Notes
Check all dimensions on site. Do not scale from this drawing
Report any discrepancies and omissions to HLM Architects
This Drawing is Copyright ©

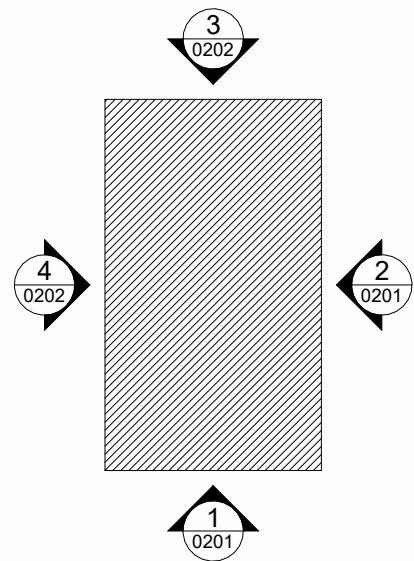

Key Plan
Scale: 1 : 500

P06	PLANNING REISSUE	15/08/2025	GC	GC
P05	Intake added, windows revised, PLANNING AMENDMENT	19/06/2024	GC	GC
P04	ISSUE			
P04	Issued for Planning	24/01/2024	SM	AMS
P03	Stage 3 Submission	08/08/2023	WH	AMS
P02	Draft Stage 3 Issue	20/07/2022	WH	AMS
P01	Stage 2 Issue	01/12/2022	JA	AMS
Rev	Description	Date	By	Chk

Revisions	Suitability
Project	S4 (Stage Approval)

15-1243-01 St Mary's RC School

Client

HLM ARCHITECTS

Title

GA Elevations Sheet 2 Colour

Drawing No.	Revision
SMS-HLM-01-ZZ-DR-A-0204	P06

Scale	Drawn
As indicated @A1	JA
Date	Checked
October 2022	AS



© HLMArchitects
Suite 104, The Creative Quarter
Morgan Arcade, The Hayes
Cardiff, CF10 1AF

www.hlmarchitects.com
T. +44 (0) 29 2039 6070
cardiff@hlmarchitects.com

0 0.5m 1.5m 2.5m 5m
Scale: 1:50