


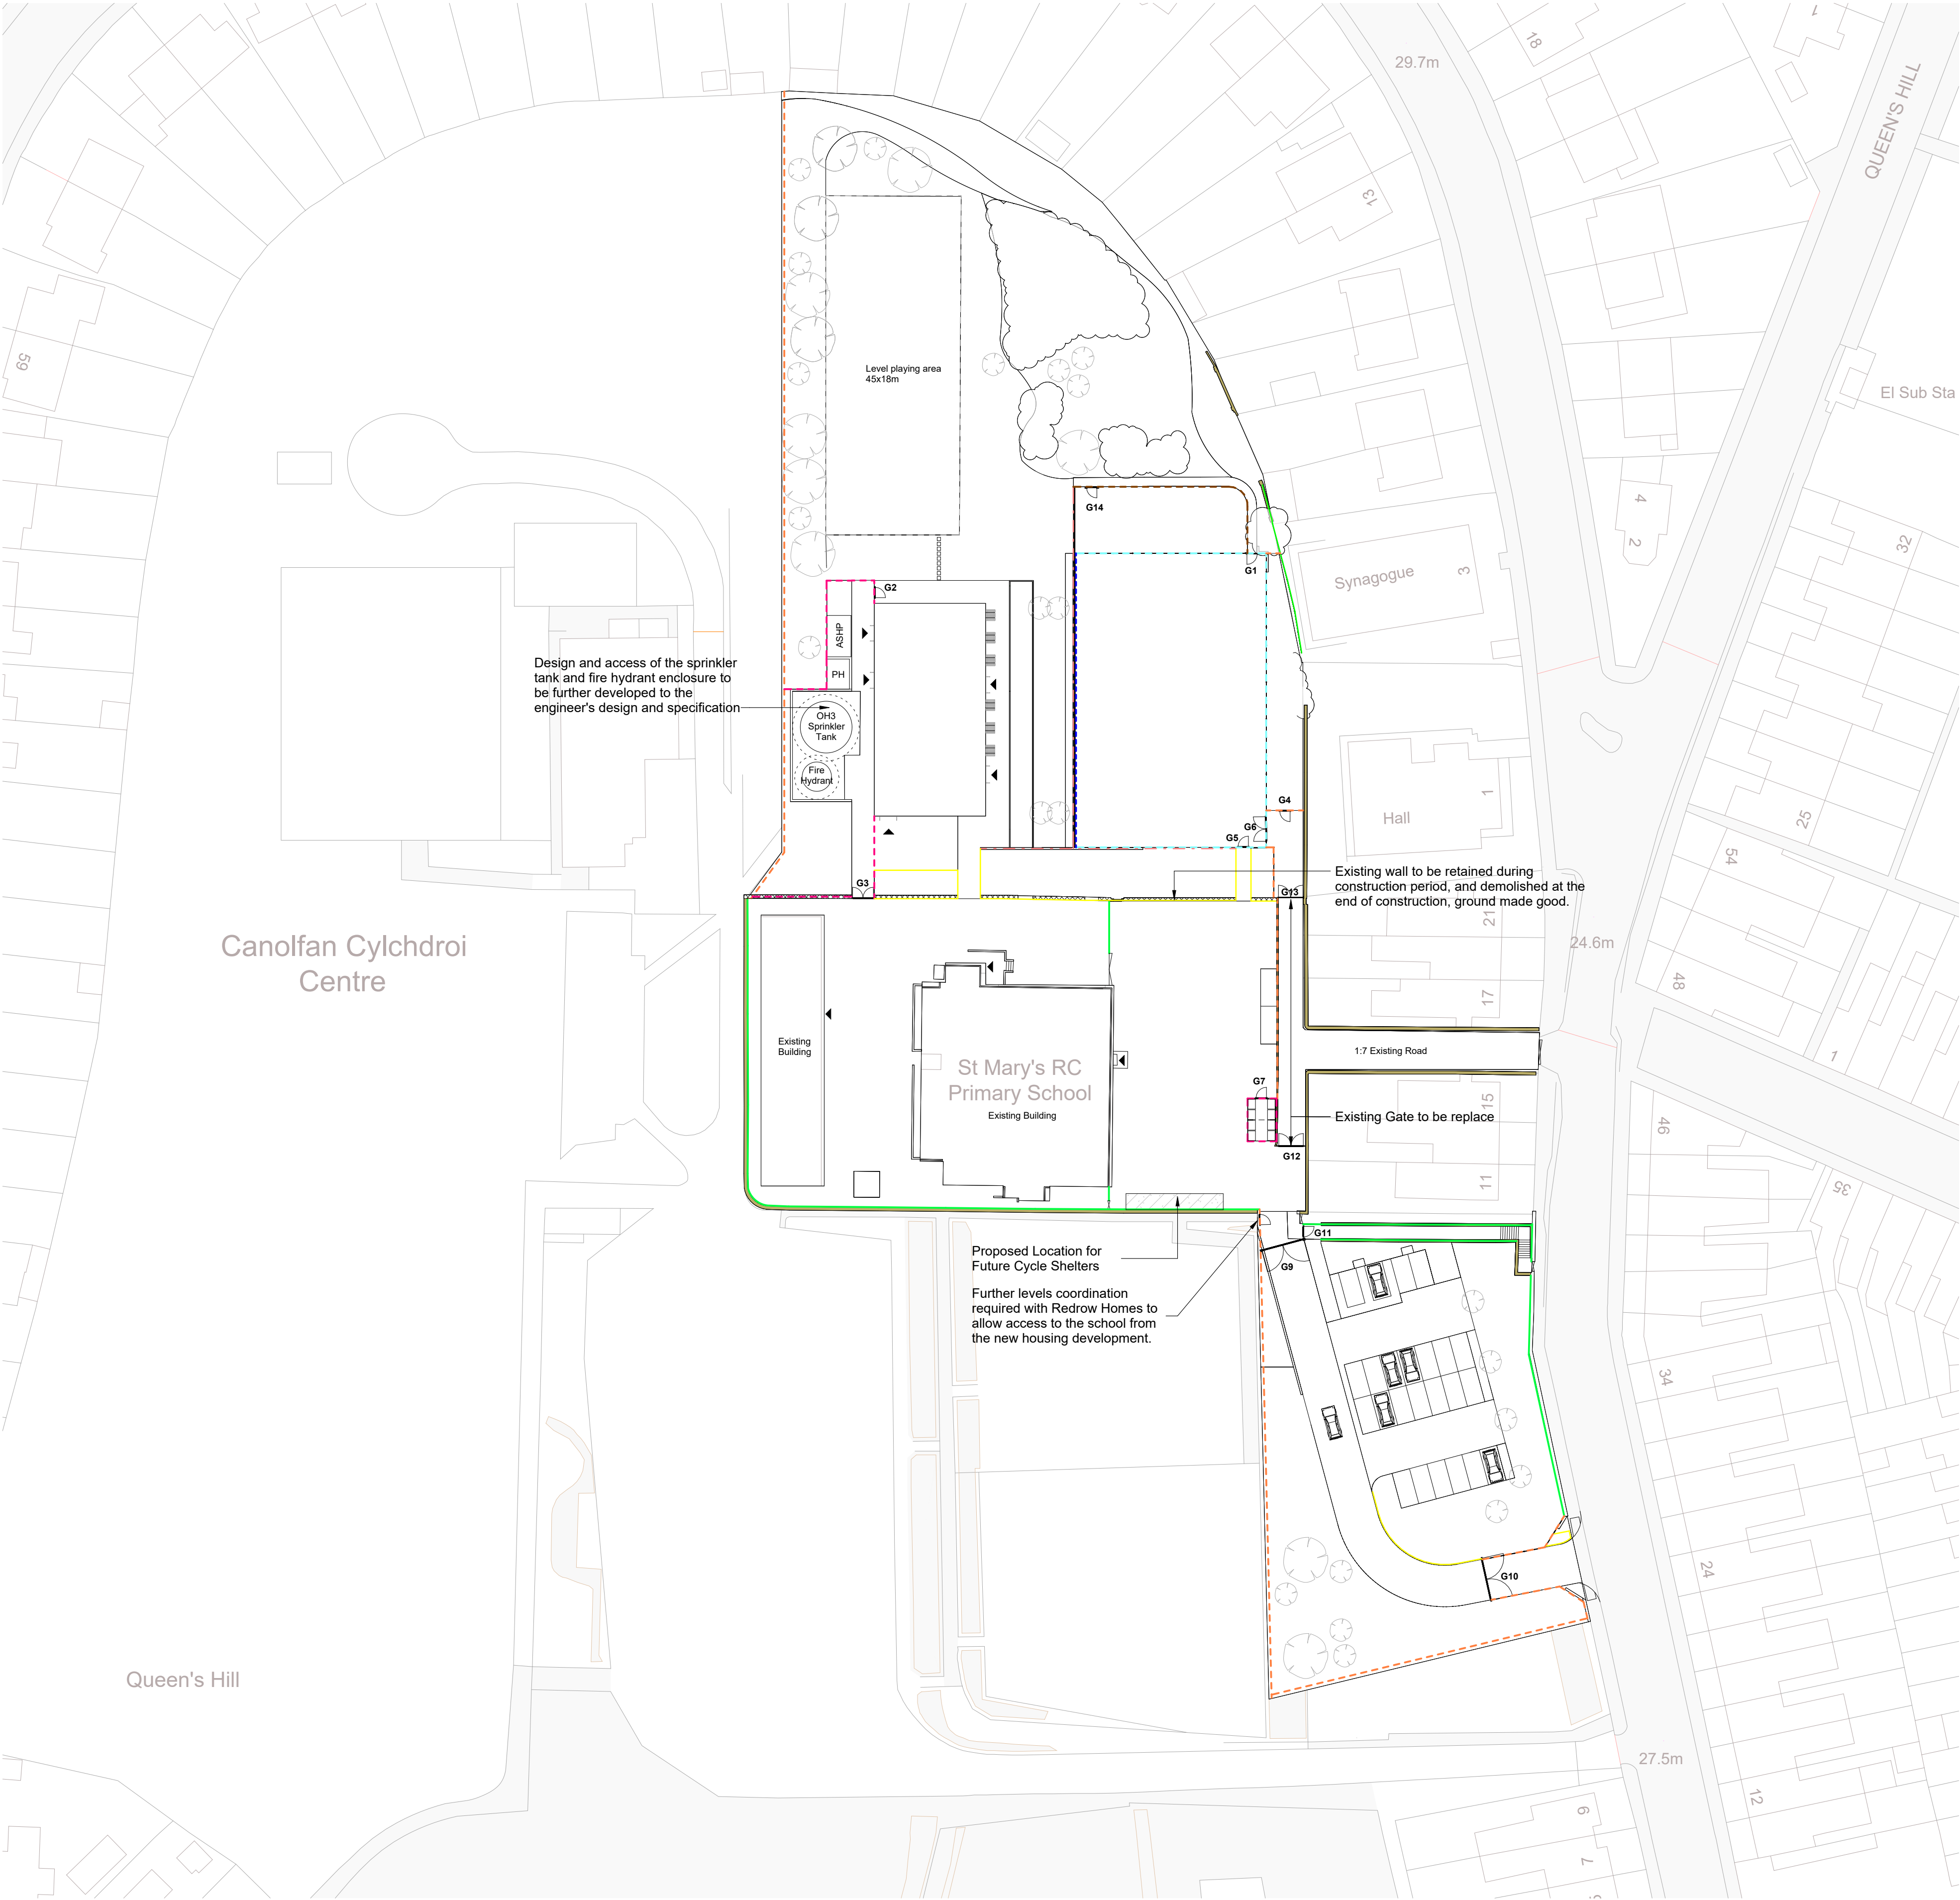

FENCING KEY

- EXISTING WALL**
To be retained.
- EXISTING WALL**
The existing wall between the School building and new Dinner Hall/KUGA to be retained during construction, and demolished at the end of construction period.
- PROPOSED RETAINING WALL**
Refer to engineer's drawings for further detail.
- EXISTING FENCE LINE**
To be retained. Further surveyed required to asses if they need repairs or to be replaced.
- EXISTING GATES**
To be retained. Further survey required to asses if they need repairs or to be replaced.
- PROPOSED SECURE FENCE LINE**
2.4m high weldmesh.
Spec ref: Ss_25_14_61_51
- PROPOSED EXTERNAL PLANT FENCE LINE**
2m high, close board timber fence.
Spec ref: Ss_25_14_08_95
- PROPOSED HIGH SPORT FENCE LINE**
3m high weldmesh.
Spec ref: Ss_25_15_85_55
- PROPOSED 1.2M SPORT FENCE LINE**
1.2m high weldmesh.
Spec ref: Ss_25_15_85_55
- PROPOSED GALVANISED STEEL GUARDRAIL**
1.15m galvanised powder coated steel vertical railing on 0.25m low wall upstand. Spec ref: Ss_25_15_60_57
- PROPOSED TIMBER KNEE RAIL**
0.9m timber posts.
Spec ref: Ss_25_14_63_97
- PROPOSED PALISADE PANEL FENCE**
1.2m High, Level Top Pointed Pale
Spec ref: Ss_25_14_08_96
- PROPOSED RETAINING WALL OF ADJACENT HOUSING DEVELOPMENT**
- DOUBLE GATE**
Minimum 5m wide clear width.
Refer to gate schedule below.
- DOUBLE GATE**
3m wide clear width.
Refer to gate schedule below.
- SINGLE GATE**
1m /1.5m wide clear width.
Refer to gate schedule below.

GATE SCHEDULE

G1	SINGLE LEAF WELDMESH GATE 1.5m wide, 2m high
G2	SINGLE LEAF TIMBER GATE 1.5m wide, 2m high
G3	DOUBLE LEAF TIMBER GATE 3m wide, 2m high
G4	SINGLE LEAF WELDMESH GATE 1.5m wide, 2m high
G5	SINGLE LEAF WELDMESH GATE 1.5m wide, 2m high
G6	DOUBLE LEAF VEHICULAR WELDMESH GATE 3.5m wide, 3m high
G7	SINGLE LEAF TIMBER GATE 1.5m wide, 2m high
G8	DOUBLE LEAF WELDMESH GATE 2m wide, 2.4m high
G9	DOUBLE LEAF VEHICULAR GATE 6m wide, 2.4m high weldmesh
G10	DOUBLE LEAF VEHICULAR GATE 5.5m wide, 2.4m high weldmesh
G11	SINGLE LEAF WELDMESH GATE Existing gate to be relocated
G12	DOUBLE LEAF VEHICULAR GATE 3.5m wide, 2.4m high weldmesh
G13	DOUBLE LEAF VEHICULAR GATE 3.5m wide, 2.4m high weldmesh
G14	SINGLE LEAF PALISADE GATE 1.0m Wide, 1.15m High Pointed Pale R/H Hanging

Subject to manufacture's specification

Notes

Check all dimensions on site. Do not scale from this drawing
Report any discrepancies and omissions to HLM Architects
This Drawing is Copyright ©

DRAWING NOTES:

- This drawing must be read in conjunction with other HLM Architects' construction drawings, landscape specification, and relevant documentation from other disciplines.
- The contractor is responsible for verifying all dimensions, levels, and coordinates on-site prior to commencement. Any discrepancies must be reported immediately.
- Any discrepancies between drawings and site conditions must be reported to HLM Architects before proceeding.
- All works must comply with the latest British Standards, Building Regulations, and relevant codes of practice.
- The contractor is responsible for coordinating with all disciplines to ensure full integration of the design.
- The contractor must comply with CDM Regulations and all statutory health and safety requirements.
- Only the latest revision of this drawing should be used. The contractor must ensure they are working from the most current information.
- Works must adhere to the approved fire strategy and accessibility requirements in accordance with Building Regulations.
- Any changes or proposed substitutions to specified materials must be reviewed and approved by the design team.
- Any proposed material substitutions must be 10. approved in writing before implementation.
- The contractor is responsible for all temporary works and ensuring site safety during construction.

P017	PLANNING AMENDMENT	15/08/25	AC	KM
P016	FOR TENDER	22/07/25	AC	KM
P015	AMENDMENT FOR COMMENT	16/07/25	AC	KM
P014	VE UPDATE	30/06/25	AC	KM
P013	UPDATE BOUNDARY TREATMENT	09/06/25	AC	KM
P012	VE UPDATE	23/05/25	AC	KM
P011	VE UPDATE	13/05/25	EP	KM
P010	VE FOR REVIEW	08/04/25	HD	KM
P09	CONSTRUCTION ISSUE			
P08	STAGE 4 UPDATE	22/08/24	VT	MS
P07	STAGE 4 UPDATE	15/08/24	VT	MS
P06	STAGE 4 UPDATE	07/08/24	VT	MS
P05	STAGE 4 ISSUE	19/07/24	VT	MS
P04	DRAFT STAGE 4 ISSUE	27/06/23	VT	MS
P03	ISSUE FOR PLANNING	29/01/24	VT	MS
P02	ISSUE FOR PLANNING	23/01/24	AC	MS
P01	STAGE 3 ISSUE	04/08/23	VT	MS
Rev	Description	Date	By	Chk

Revisions	Suitability
Project	C1

St Mary's RC School Landscape

Client

NEWPORT CITY COUNCIL/NEWPORT NORSE

Title

FENCING PLAN

Drawing No.	Revision
SMS-HLM-XX-00-D-L-2501	P017

Scale	Drawn
As indicated @A1	AC
Date	Checked
15/08/25	KM

HLM Architects

© HLMArchitects
2nd Floor
Ailsa Court
121 West Regent Street
Glasgow G2 2SD

www.hlmarchitects.com
T. +44 (0) 141 226 8320
F. +44 (0) 141 226 8350
glasgow@hlmarchitects.com

1:500 @ A1

