



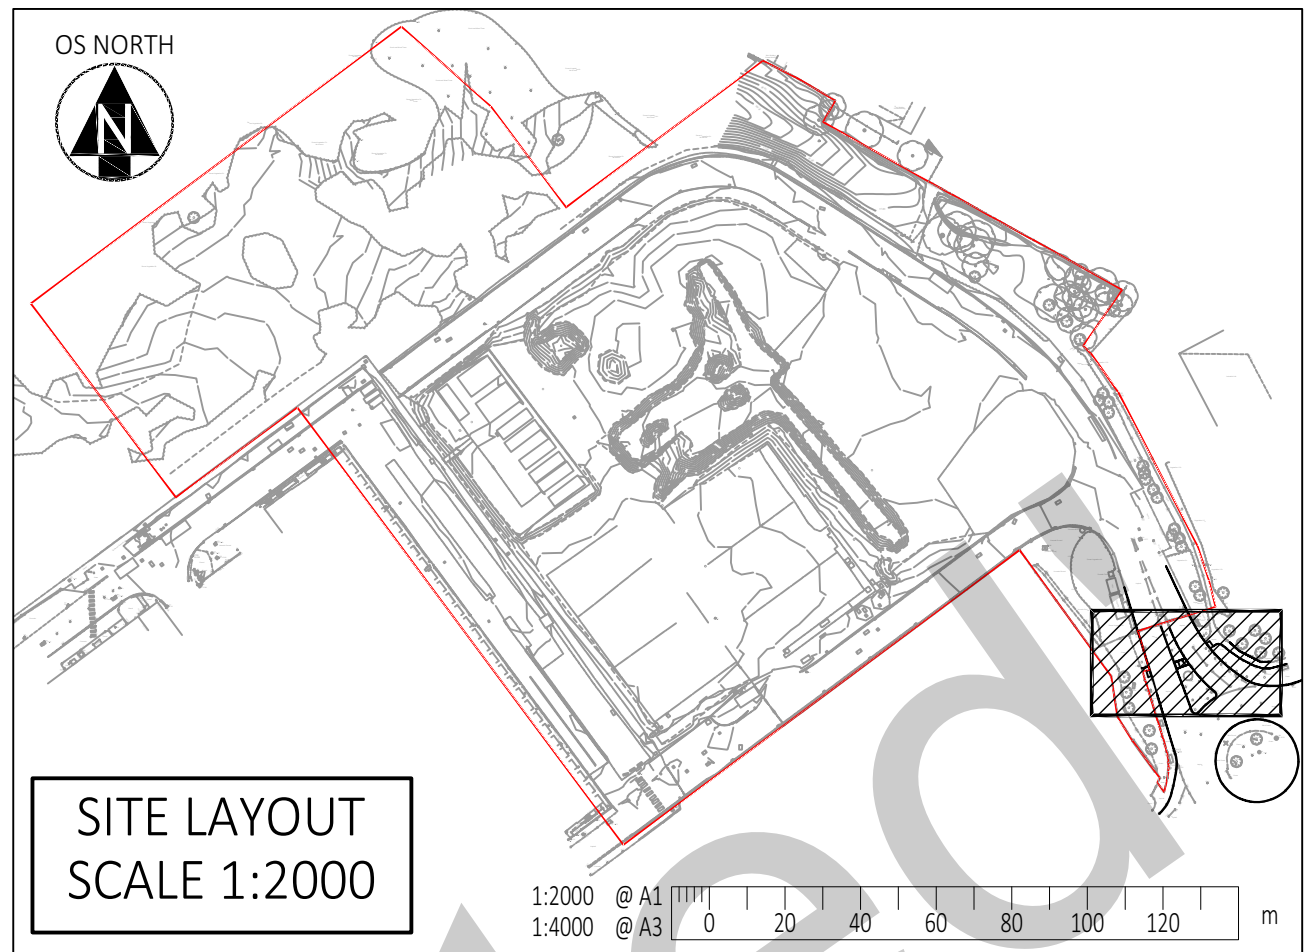

- KEY**
- SITE BOUNDARY
  - KELLY BLOCK (ANTI-PARKING MEASURE)
  - MANHOLE COVER SLAB (ANTI-PARKING MEASURE)
  - TACTILE PAVING
  - PROPOSED FOOTPATH
- NOTES:**
- DRAWING TO BE READ IN CONJUNCTION WITH ALL OTHER RELEVANT PROJECT DRAWINGS AND SPECIFICATIONS
  - ALL EXISTING ANTI PARKING MEASURES (KELLY BLOCKS, MANHOLE RINGS, AND COVER SLABS) TO BE REMOVED.
  - ALL DEBRIS/VEGETATION TO BE REMOVED FROM THE ROAD CARRIAGEWAY, CHANNELS, FOOTPATHS, AND CENTRAL SPLITTER ISLAND.

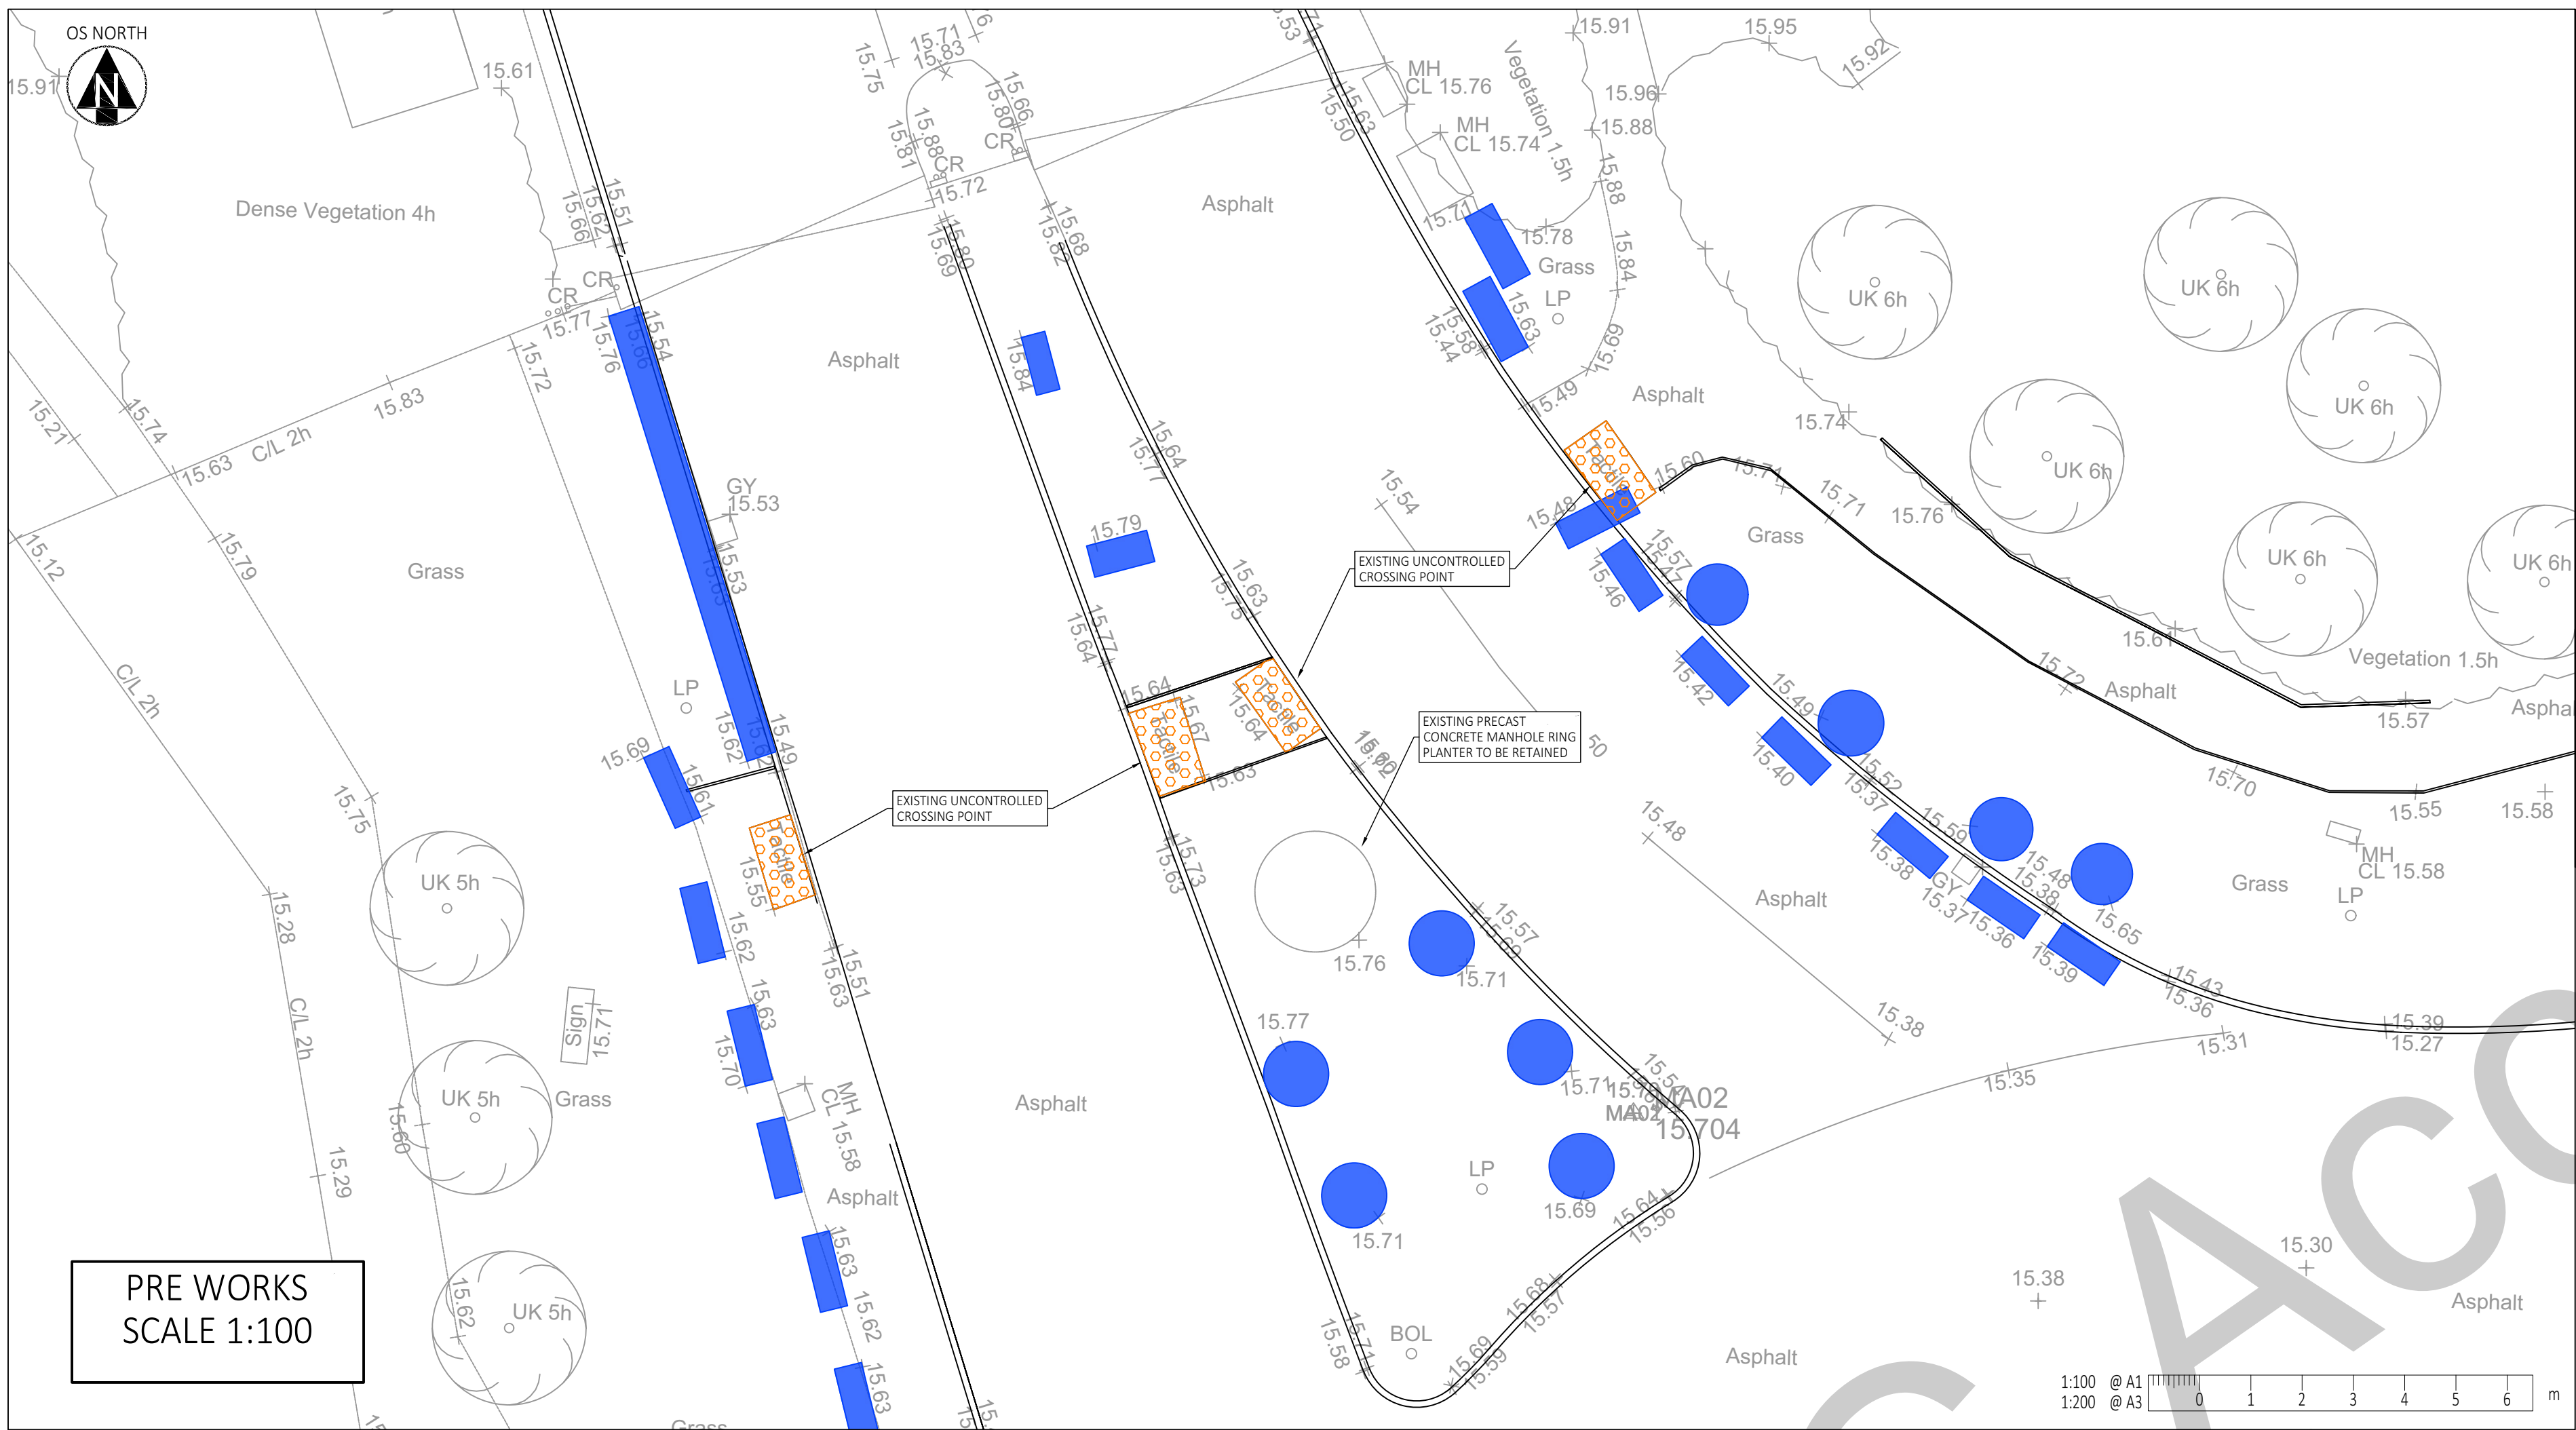

| REVISIONS |                            |          |          |                    |
|-----------|----------------------------|----------|----------|--------------------|
| CD3       | Spelling and AP correction | 24/03/26 | ML       | BRM   ML           |
| CD2       | General update             | 23/03/26 | ML       | BRM   ML           |
| CD1       | Drawing Status Updated     | 11/11/24 | BRM      | ML   ML            |
| PD3       | Updated drawing colours    | 04/11/24 | BRM      | ML   ML            |
| Rev.      | Revision Notes             | Date     | Drawn By | Checked   Approved |



THIRD FLOOR, WHARTON PLACE  
13 WHARTON STREET  
CARDIFF  
CF10 1GS  
t: +44 (0) 2920 023665  
e: cardiff@hydrock.com



CLIENT  
**VANTAGE DATA CENTERS**

PROJECT  
**VANTAGE DATA CENTERS - CWL12**

TITLE  
**PEDESTRIAN CROSSING FACILITIES**

|                                                    |  |                               |                        |
|----------------------------------------------------|--|-------------------------------|------------------------|
| HYDROCK PROJECT NO.<br><b>C-33160</b>              |  | SCALE @ A1<br><b>AS SHOWN</b> |                        |
| STATUS DESCRIPTION<br><b>WORK STAGE 5 APPROVAL</b> |  |                               | STATUS<br><b>S5</b>    |
| DRAWING NO.<br><b>CWL12-HYD-SW-XX-DR-C-900131</b>  |  |                               | REVISION<br><b>C03</b> |