


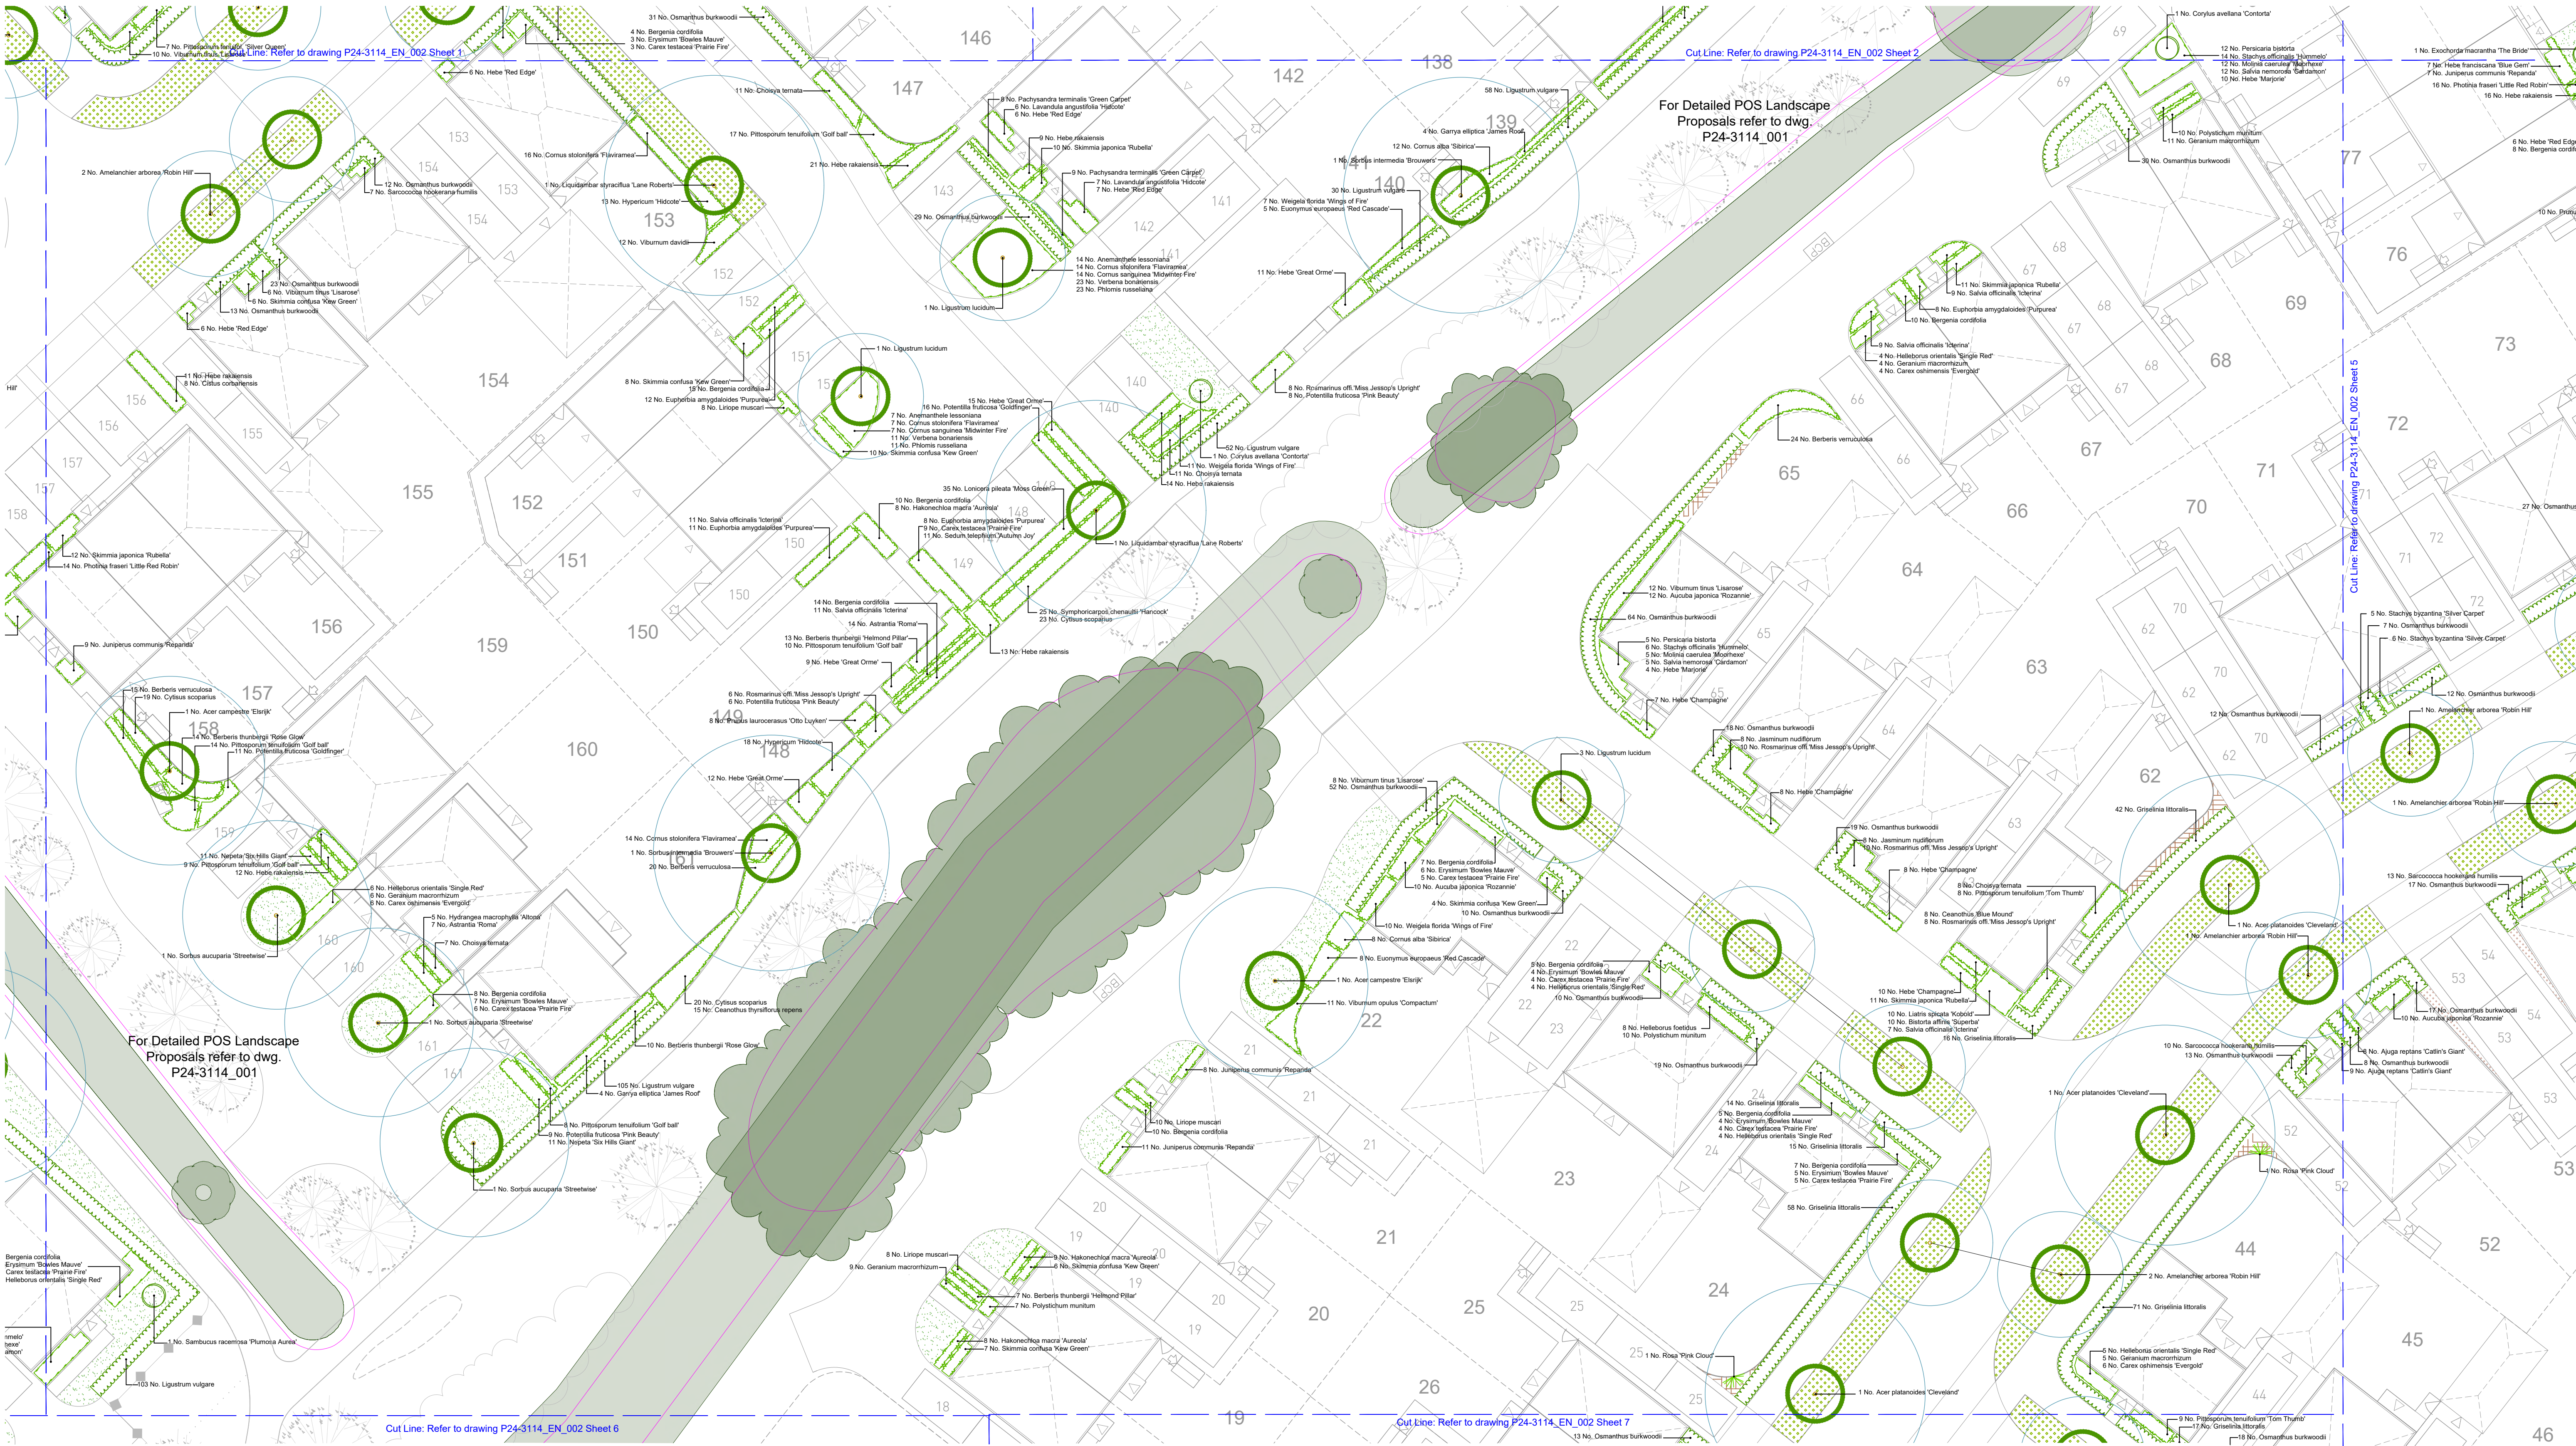

PLANNING | DESIGN | ENVIRONMENT | ECONOMICS | HERITAGE

Copyright Pegasus Planning Group Ltd. Crown copyright. All rights reserved. 2024 Emaspate Licence number 0100031673. Ordnance Survey Copyright Licence number 100042093. Promap Licence number 100020449. Pegasus accepts no liability for any use of this document other than for its original purpose, or by the original client, or following Pegasus' express agreement to such use. T 01285641717 www.pegasusgroup.co.uk

KEY

- Existing trees to be retained in accordance with BS 5837
- Proposed Tree Planting Shown with NHBC requirements
- Proposed Specimen Shrubs
- Proposed Hedgerow Planting
- Proposed Native Shrub Planting
- Proposed Shrub / Herbaceous Planting

KEY

- Rain Garden Planting
- Proposed Climbers
- Areas of Amenity Grass
- Flowering Lawn e.g EL1 Flowering lawn by Emorsgate or similar
- Areas of Shade Tolerant Grassland e.g EH1 Hedgerow Mixture by Emorsgate
- Areas of Gravel to be laid over a semi-permeable weed suppressant membrane

LOCATION PLAN (NTS)

Sheet 1 Sheet 2 Sheet 3 Sheet 4 Sheet 5 Sheet 6 Sheet 7

Revisions:

First Issue: 27/06/2025 ARW

A - (09/10/2025: ASK) Updated to revised layout and rain gardens

B - 20/02/2026 ARW Landscape amended to revised layout P24-3114_DE_01 AD

Detailed Soft Landscape Proposals

Hollies 5 and 6, Great Milton Garden Village Llanwrn, Newport

Sheet 4 of 7

Client: Barratt Homes

DRWG No: P24-3114_EN_002 Sheet No: 4 REV: B

Drawn by : ARW/ASK Approved by: IBD

Date: 20/02/2026

Scale: 1:200 @ A1

PEGASUS GROUP

For Planting Specification refer to drawing P24-3114_EN_001 Sheet 2

For Planting Schedule refer to drawing P24-3114_EN_001 Sheet 6