


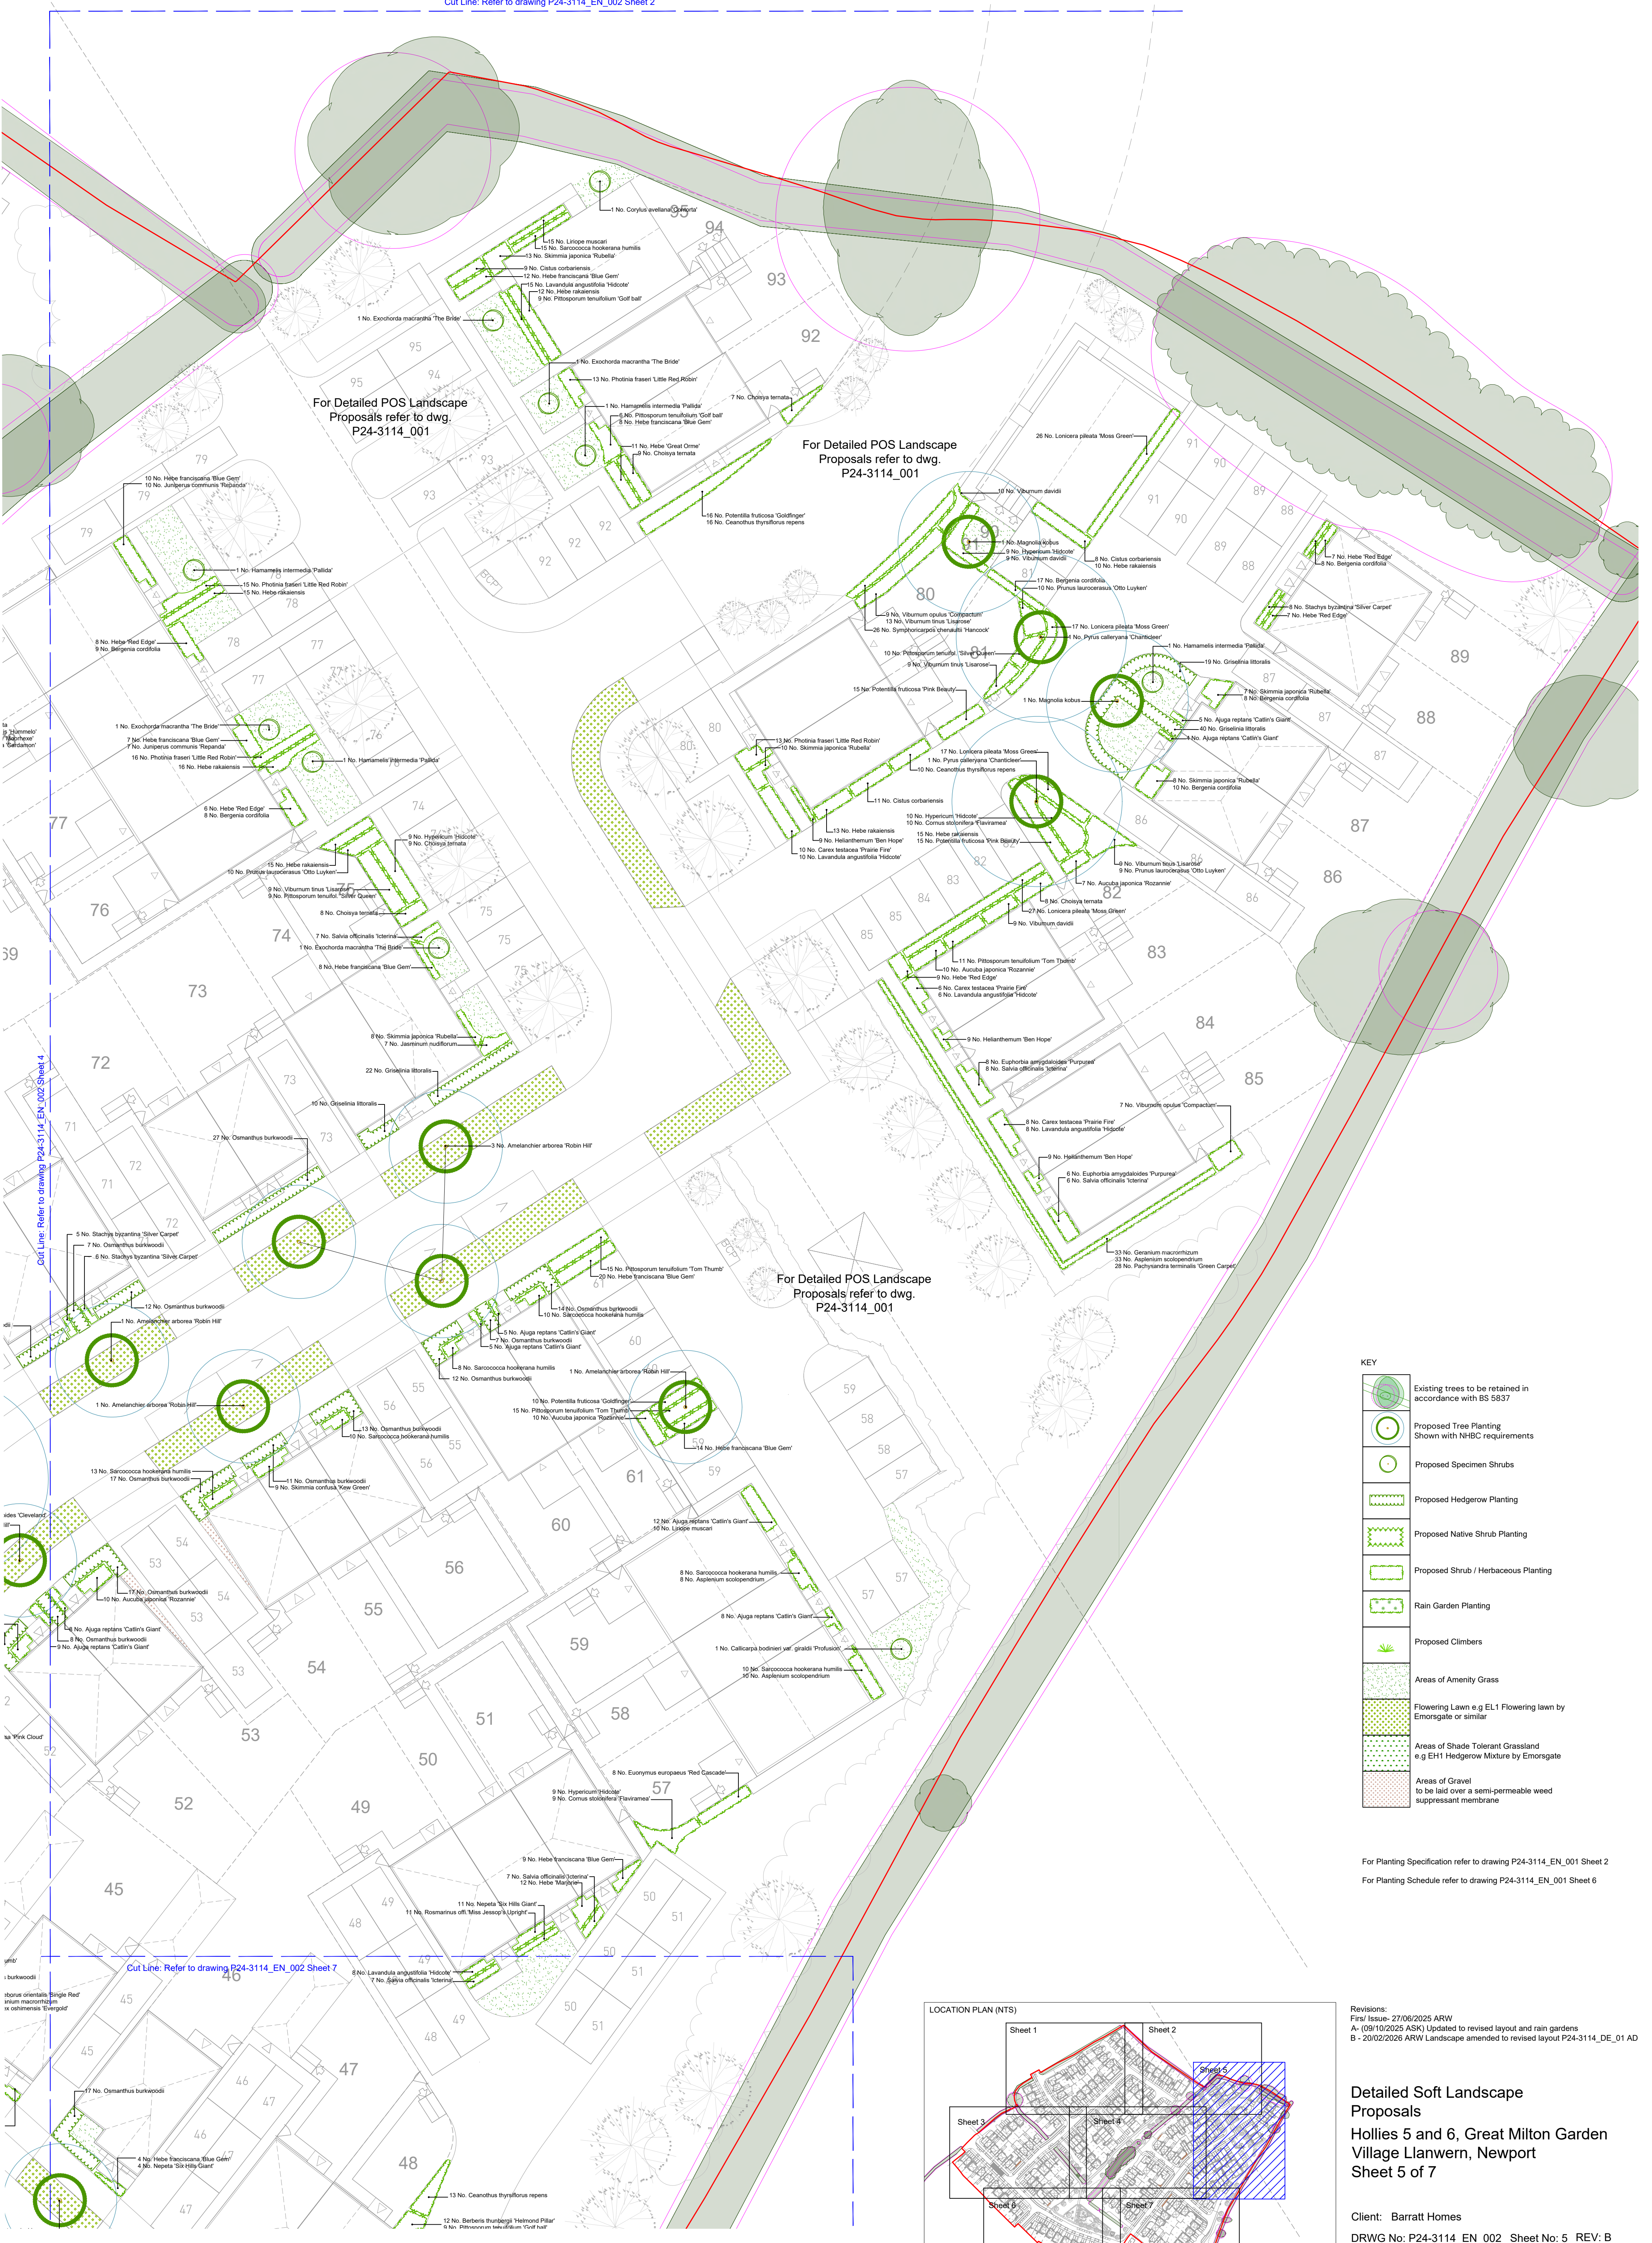


For Detailed POS Landscape
Proposals refer to dwg.
P24-3114_001

For Detailed POS Landscape
Proposals refer to dwg.
P24-3114_001

For Detailed POS Landscape
Proposals refer to dwg.
P24-3114_001

KEY	
	Existing trees to be retained in accordance with BS 5837
	Proposed Tree Planting Shown with NHBC requirements
	Proposed Specimen Shrubs
	Proposed Hedgerow Planting
	Proposed Native Shrub Planting
	Proposed Shrub / Herbaceous Planting
	Rain Garden Planting
	Proposed Climbers
	Areas of Amenity Grass
	Flowering Lawn e.g EL1 Flowering lawn by Emorsgate or similar
	Areas of Shade Tolerant Grassland e.g EH1 Hedgerow Mixture by Emorsgate
	Areas of Gravel to be laid over a semi-permeable weed suppressant membrane

For Planting Specification refer to drawing P24-3114_EN_001 Sheet 2
For Planting Schedule refer to drawing P24-3114_EN_001 Sheet 6

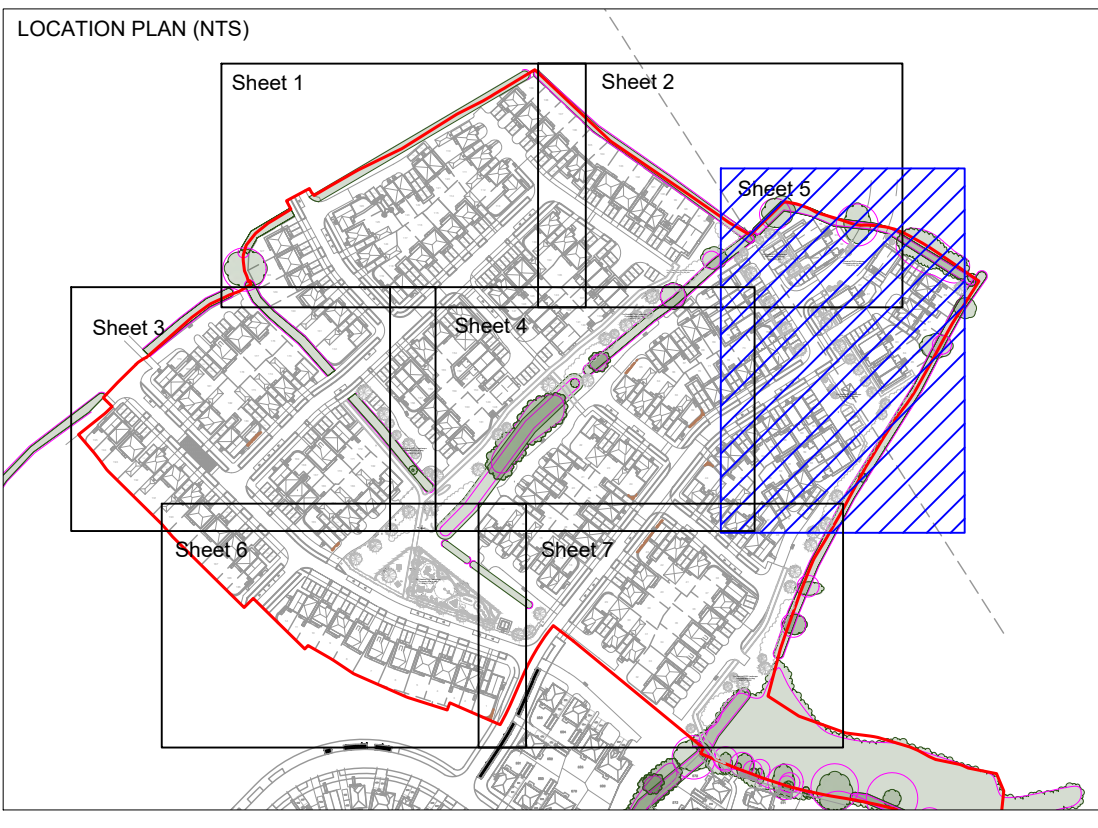

Revisions:
First Issue: 27/06/2025 ARW
A- (09/10/2025 ASK) Updated to revised layout and rain gardens
B- 20/02/2026 ARW Landscape amended to revised layout P24-3114_DE_01 AD

Detailed Soft Landscape Proposals

Hollies 5 and 6, Great Milton Garden Village Llanwern, Newport Sheet 5 of 7

Client: Barratt Homes
DRWG No: P24-3114_EN_002 Sheet No: 5 REV: B
Drawn by: ARW/ASK Approved by: IBD
Date: 20/02/2026
Scale: 1:200 @ A1

