


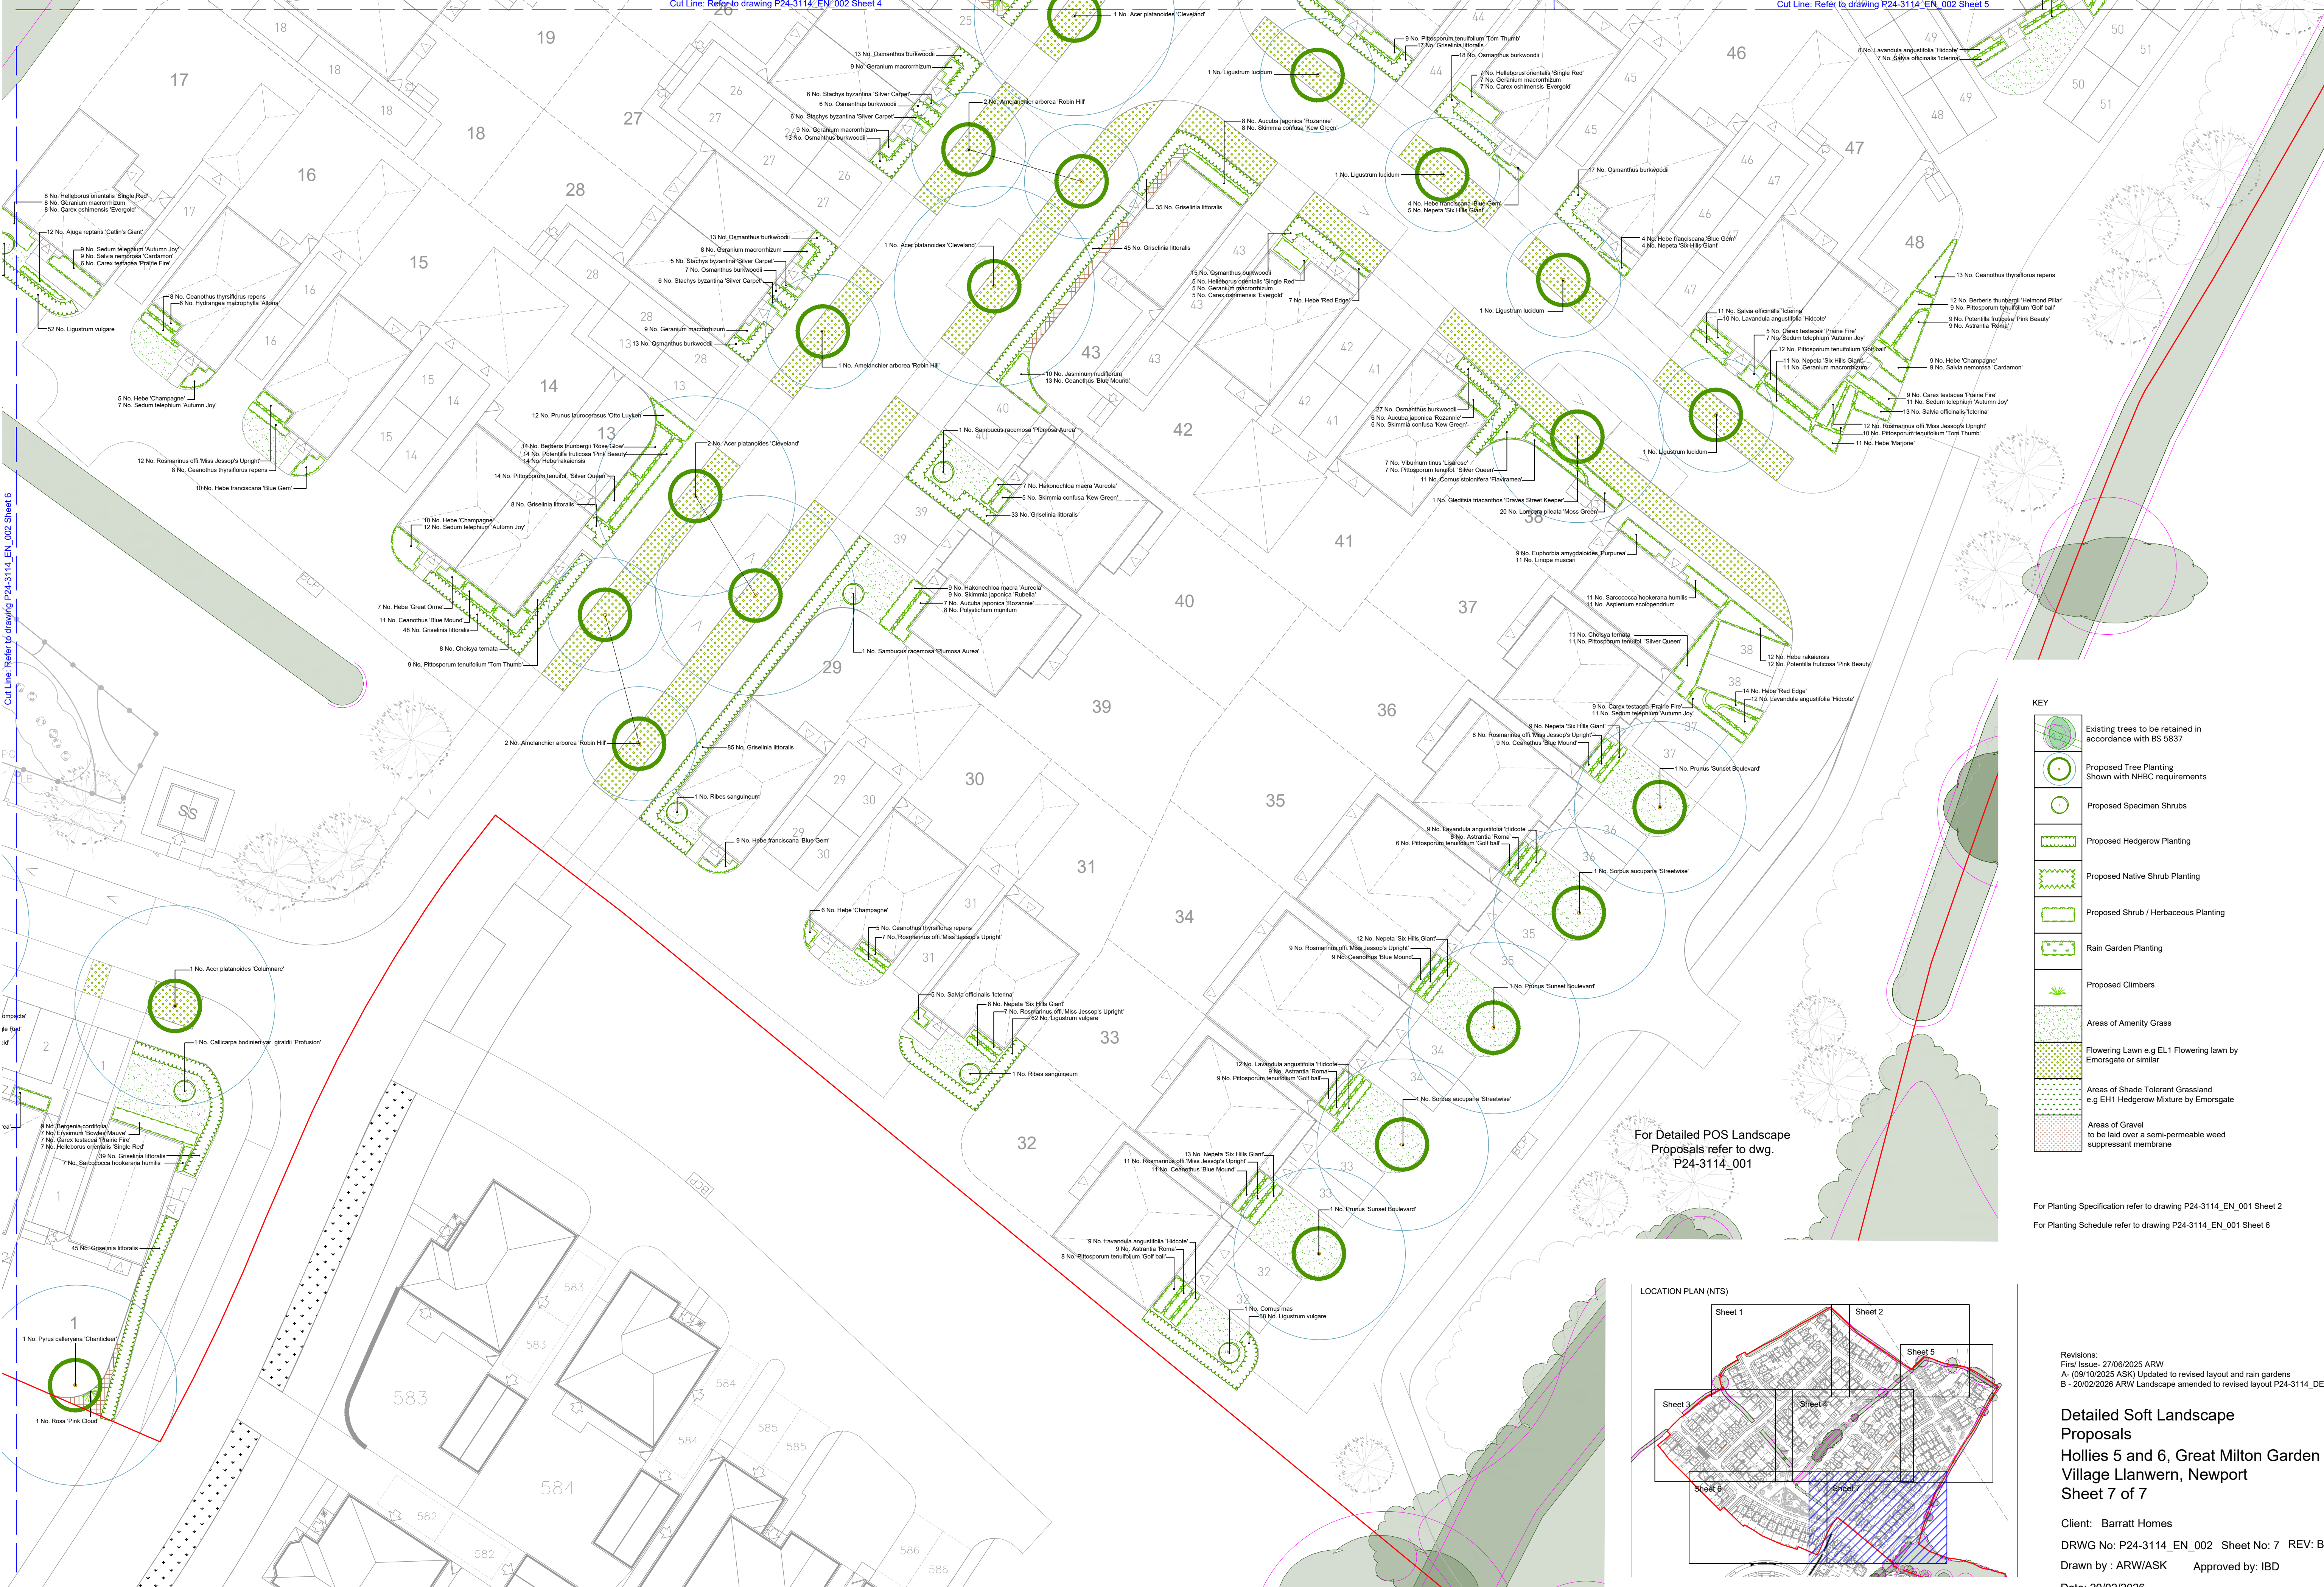


KEY

- Existing trees to be retained in accordance with BS 5837
- Proposed Tree Planting Shown with NHBC requirements
- Proposed Specimen Shrubs
- Proposed Hedgerow Planting
- Proposed Native Shrub Planting
- Proposed Shrub / Herbaceous Planting
- Rain Garden Planting
- Proposed Climbers
- Areas of Amenity Grass
- Flowering Lawn e.g EL1 Flowering lawn by Emorsgate or similar
- Areas of Shade Tolerant Grassland e.g EH1 Hedgerow Mixture by Emorsgate
- Areas of Gravel to be laid over a semi-permeable weed suppressant membrane

For Planting Specification refer to drawing P24-3114_EN_001 Sheet 2

For Planting Schedule refer to drawing P24-3114_EN_001 Sheet 6

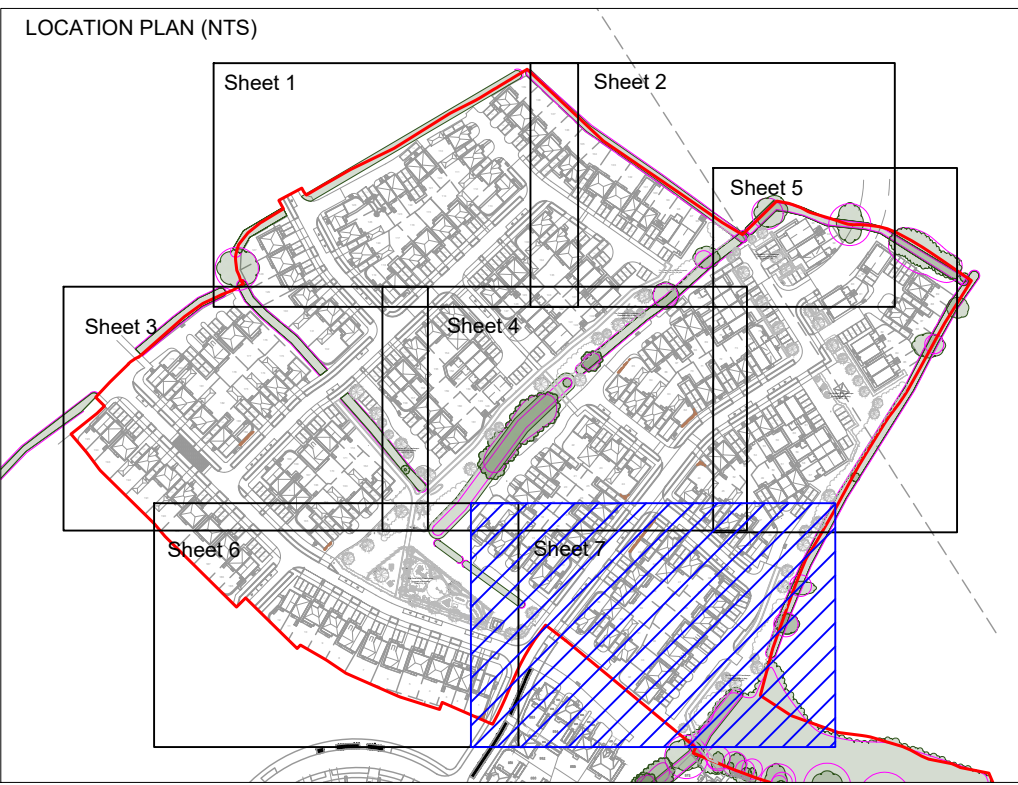

Revisions:
First Issue: 27/08/2025 ARW
A - (08/10/2025 ASK) Updated to revised layout and rain gardens
B - 20/02/2026 ARW Landscape amended to revised layout P24-3114_DE_01 AD

Detailed Soft Landscape Proposals

Hollies 5 and 6, Great Milton Garden Village Llanwern, Newport

Sheet 7 of 7

Client: Barratt Homes

DRWG No: P24-3114_EN_002 Sheet No: 7 REV: B

Drawn by: ARW/ASK Approved by: IBD

Date: 20/02/2026

Scale: 1:200 @ A1

PEGASUS GROUP