


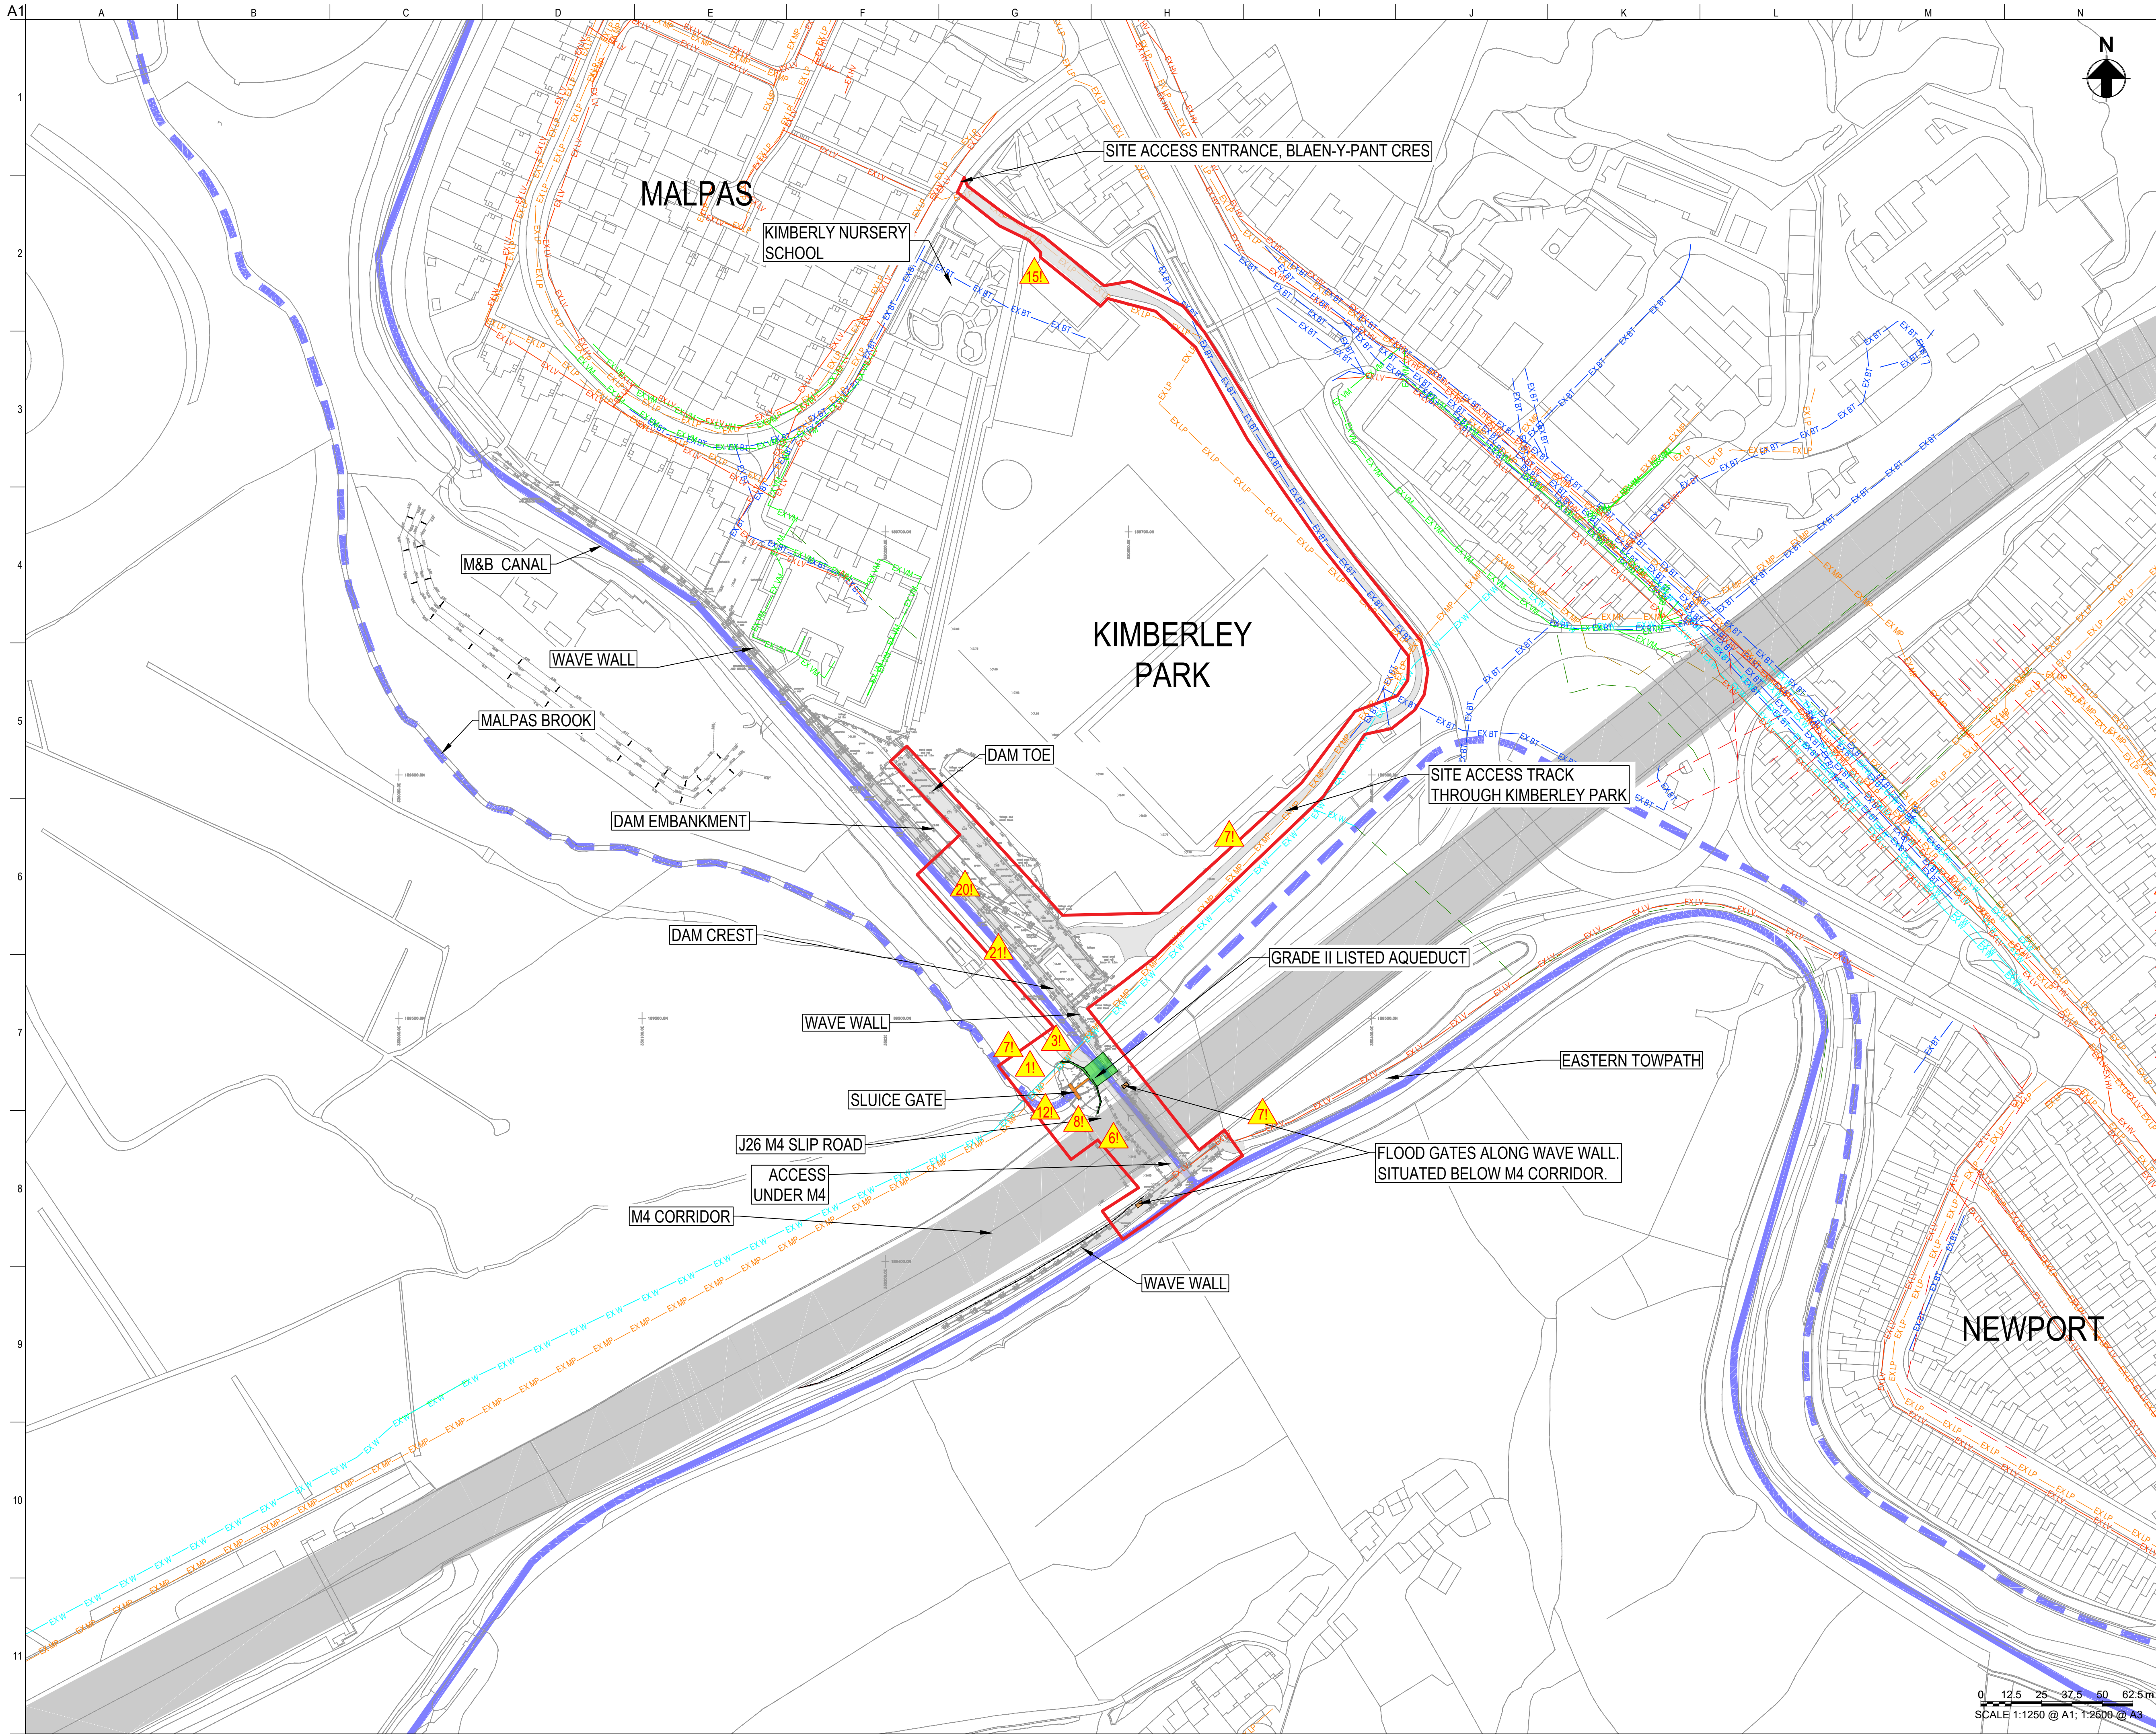

- NOTES:
1. ALL DIMENSIONS ARE IN MILLIMETRES UNLESS STATED OTHERWISE. DO NOT SCALE FROM THIS DRAWING. ALL DIMENSIONS TO BE VERIFIED ON SITE.
 2. ALL LEVELS ARE IN METRES ABOVE ORDNANCE DATUM (mAOD) UNLESS STATED OTHERWISE
 3. THE POSITION OF EXISTING SERVICES HAVE BEEN INTERPRETED FROM INFORMATION RECEIVED FROM THE STATUTORY LOCAL AUTHORITIES IN ACCORDANCE WITH PAS128 QUALITY LEVEL D (DESK TOP SURVEY). REFER TO 250612-ARP-00-XX-DR-CX-00101 FOR FURTHER DETAILS.
 4. DRAWING TO BE READ IN CONJUNCTION WITH THE GENERAL NOTES 250612-ARP-00-XX-DR-CX-00101.

EXISTING UTILITIES

EX BT BT

EX VM VIRGIN MEDIA

EX SW SURFACE WATER

EX W WATER MAIN

EX FW FOUL WATER

EX CS COMBINED SEWAGE

EX LP LOW PRESSURE GAS

EX MP MEDIUM PRESSURE GAS

EX IP INTERMEDIATE PRESSURE GAS

EX LV LOW VOLTAGE ELECTRICITY

EX HV HIGH VOLTAGE ELECTRICITY

EX UN UNKNOWN UTILITY

LEGEND

MALPAS BROOK

MONMOUTHSHIRE & BRECON CANAL

PROPOSED DISCONTINUANCE WORKS

M4

SITE ACCESS

GRADE II LISTED AQUEDUCT

EXISTING FENCE

RED LINE BOUNDARY

SAFETY, HEALTH AND ENVIRONMENTAL INFORMATION

IN ADDITION TO THE HAZARD RISKS NORMALLY ASSOCIATED WITH THE TYPES OF WORK DETAILED ON THIS DRAWING, NOTE THE FOLLOWING:

CONSTRUCTION

GAS MAIN (MEDIUM PRESSURE) ABOVE GROUND

UNKNOWN UTILITY WITHIN RIVER BED

ELECTRICAL SERVICES TO M4 LIGHTING

INVASIVE NON-NATIVE SPECIES

SERVICE SUPPLY TO SLUICE GATE

DEBRIS AND/OR HAZARDOUS MATERIAL WITHIN WATERCOURSE.

CHILDREN, PARENTS AND CARERS COLLIDING WITH VEHICLES ENTERING SITE.

PATHS USED BY PEDESTRIANS AND CYCLISTS

DEEP WATER/SILT WITHIN CANAL

REFER TO THE DESIGNER'S HAZARD RISK REGISTER FOR FURTHER DETAILS. IT IS ASSUMED THAT ALL THE WORKS ON THIS DRAWING WILL BE CARRIED OUT BY A COMPETENT CONTRACTOR WHO HAS CARRIED OUT A COMPREHENSIVE RISK ASSESSMENT.

P1	21/08/26	EP	AH	DJS
DETAILED DESIGN				
Rev	Date	By	Chkd	Appd

ARUP

4 Pierhead Street
Cardiff, CF10 4GP
Tel +44 (0) 29 2047 3727
www.arup.com

Client

NEWPORT CITY COUNCIL
CYNIGOR DINAS CASNEWYDD

Project Title

GWASTAD MAWR
FLOOD STORAGE RESERVOIR
DISCONTINUANCE

Drawing Title

SITE WIDE
LOCATION PLAN

Scale at A1 1:1250

Role CIVIL

Suitability ISSUED FOR COMMENT

Arup Job No	Rev
250612-15	P1
Name	
250612-ARP-00-XX-DR-CX-00102	

