


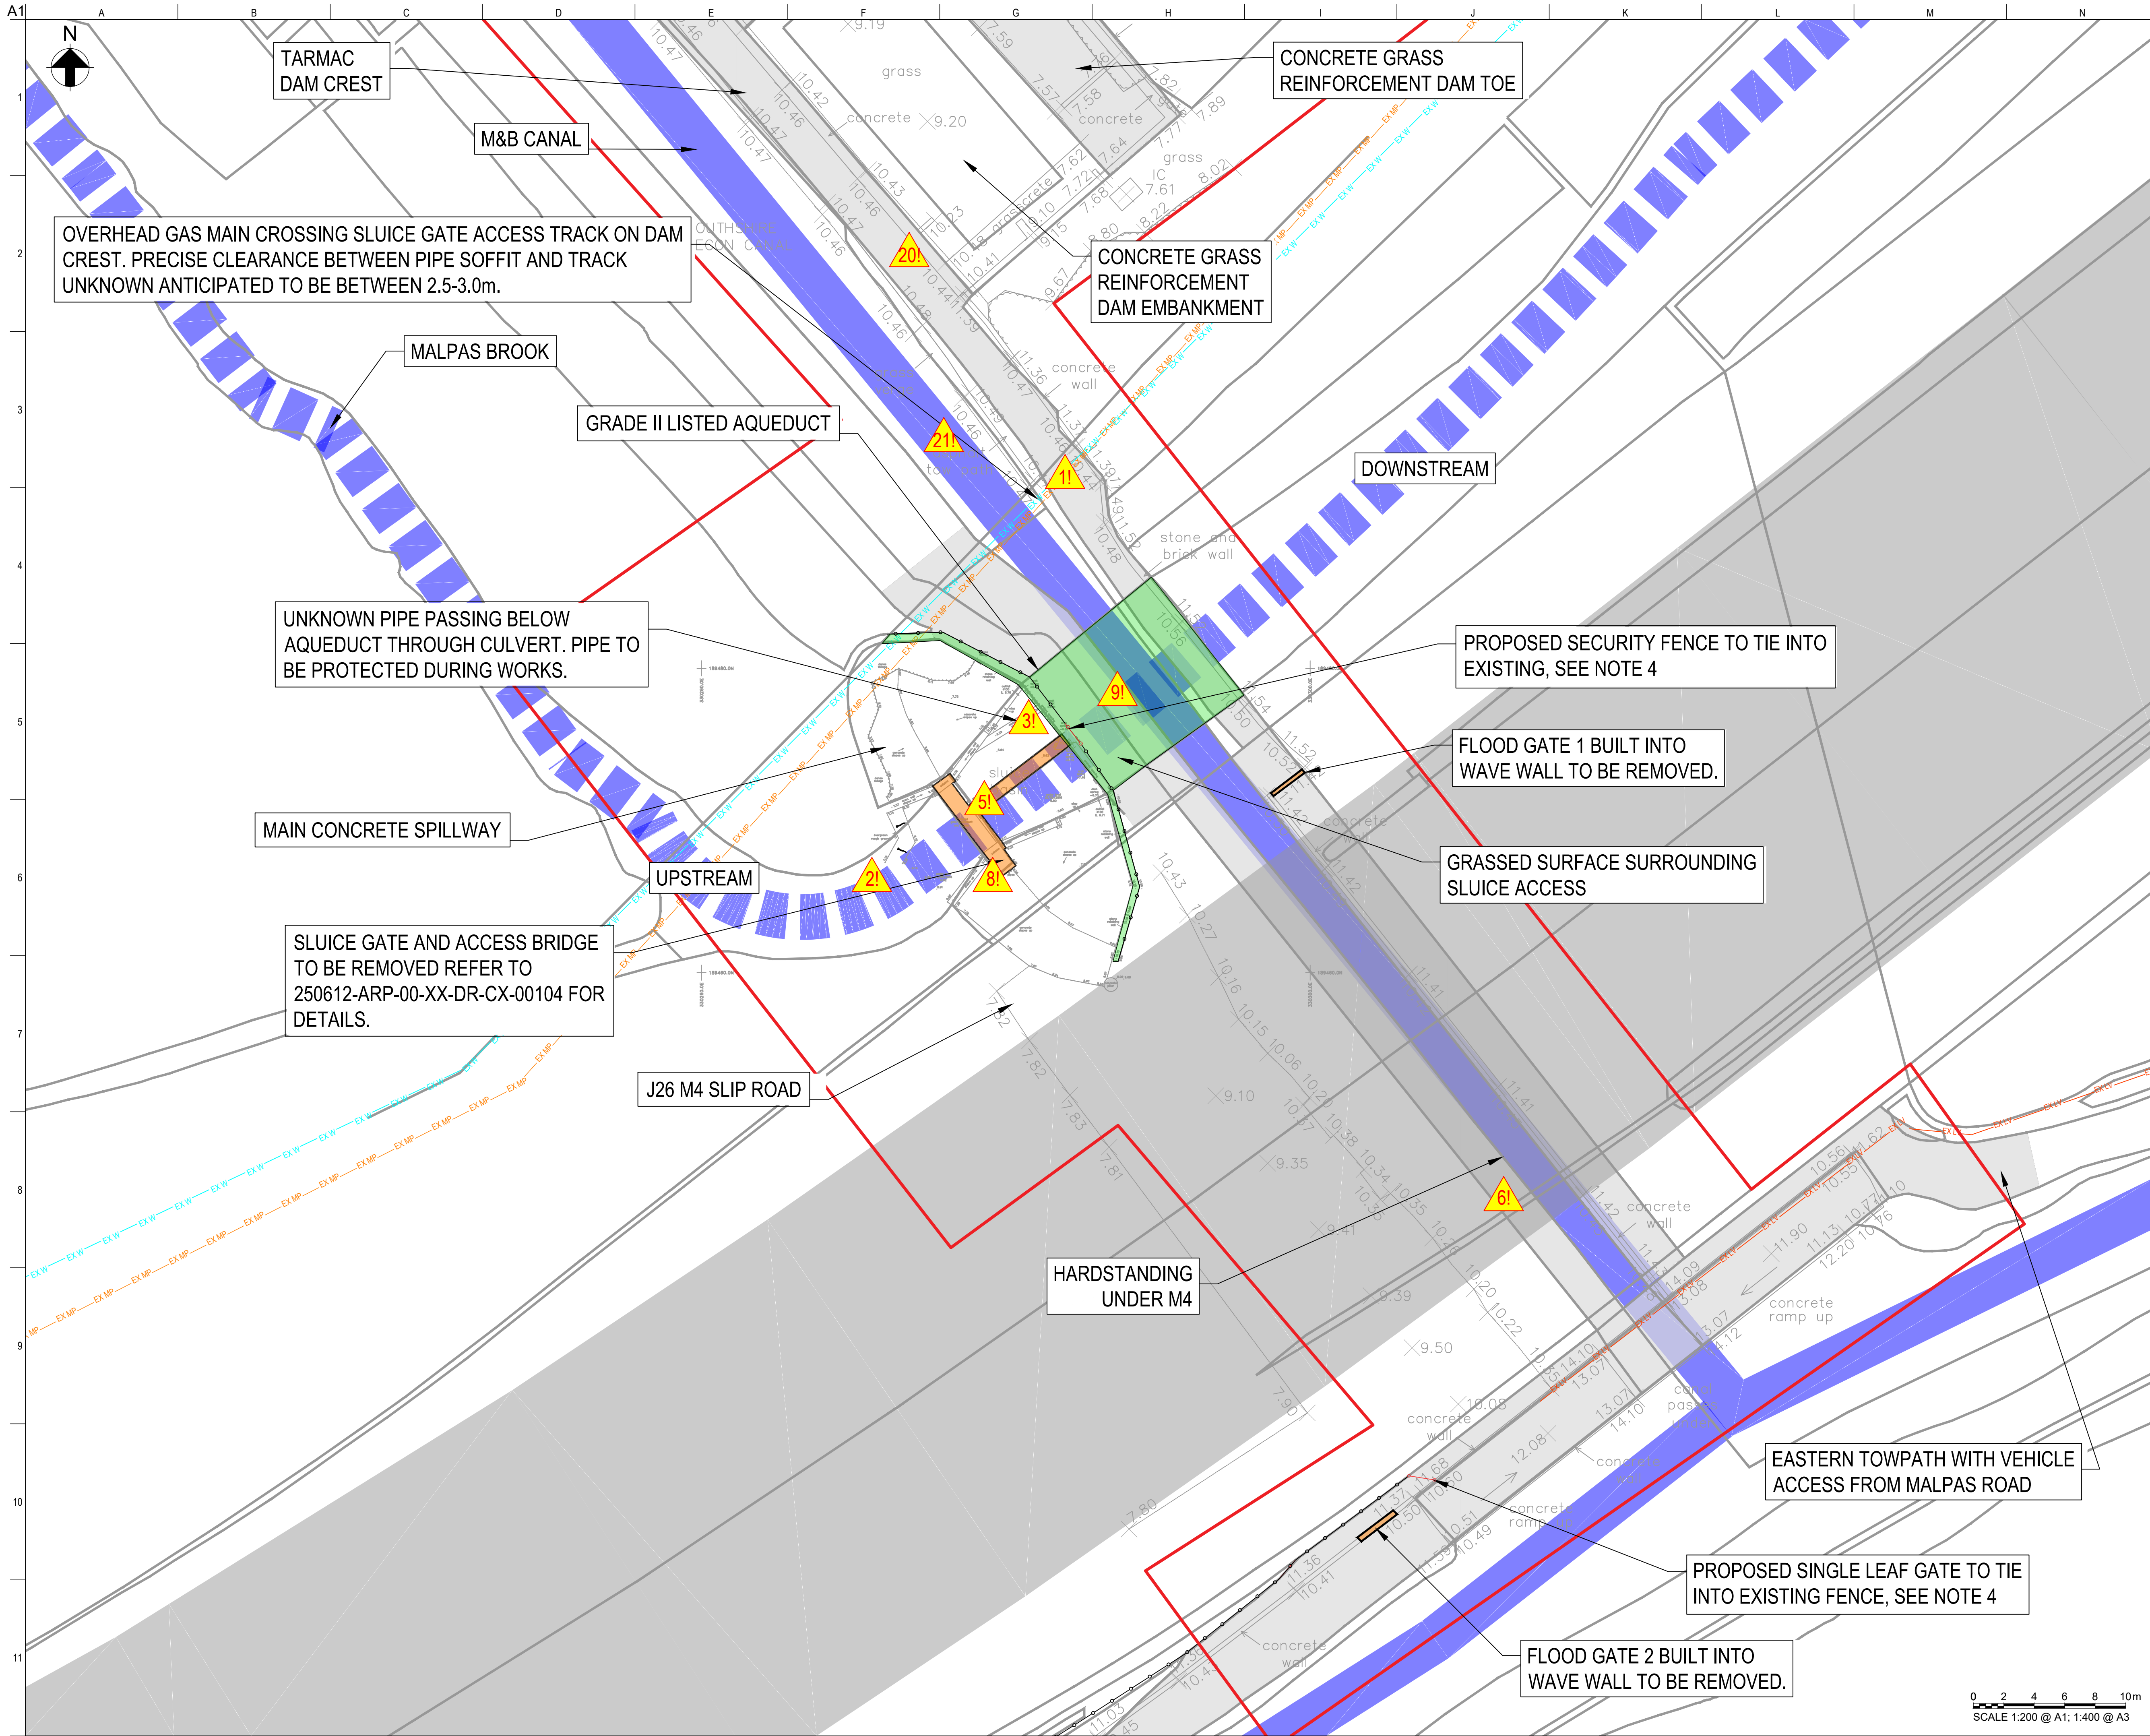

- NOTES:
1. ALL DIMENSIONS ARE IN MILLIMETRES UNLESS STATED OTHERWISE. DO NOT SCALE FROM THIS DRAWING. ALL DIMENSIONS TO BE VERIFIED ON SITE.
 2. ALL LEVELS ARE IN METRES ABOVE ORDNANCE DATUM (mAOD) UNLESS STATED OTHERWISE
 3. THE POSITION OF EXISTING SERVICES HAVE BEEN INTERPRETED FROM INFORMATION RECEIVED FROM THE STATUTORY LOCAL AUTHORITIES IN ACCORDANCE WITH PAS128 QUALITY LEVEL D (DESK TOP SURVEY). REFER TO 250612-ARP-00-XX-DR-CX-00101 FOR FURTHER DETAILS.
 4. DRAWING TO BE READ IN CONJUNCTION WITH THE GENERAL NOTES 250612-ARP-00-XX-DR-CX-00101. FOR DETAILS OF FENCING AND GATE REQUIREMENT REFER TO SECTION 06.

- LEGEND
- MALPAS BROOK
 - MONMOUTHSHIRE & BRECON CANAL
 - PROPOSED DISCONTINUANCE WORKS
 - M4
 - SITE ACCESS
 - GRADE II LISTED AQUEDUCT
 - EXISTING FENCE
 - PROPOSED FENCE/GATE
 - RED LINE BOUNDARY

SAFETY, HEALTH AND ENVIRONMENTAL INFORMATION

IN ADDITION TO THE HAZARDS/RISKS NORMALLY ASSOCIATED WITH THE TYPES OF WORK DETAILED ON THIS DRAWING, NOTE THE FOLLOWING:

CONSTRUCTION

- GAS MAIN (MEDIUM PRESSURE) ABOVE GROUND
- WORKING WITHIN / ADJACENT TO WATER
- UNKNOWN UTILITY WITHIN RIVER BED
- FALL FROM HEIGHT (BRIDGE / SLUICE PLATFORM)
- ELECTRICAL SERVICES TO M4 LIGHTING
- SERVICE SUPPLY TO SLUICE GATE
- GRADE II LISTED AQUEDUCT
- DEBRIS AND/OR HAZARDOUS MATERIAL WITHIN WATERCOURSE
- PATHS USED BY PEDESTRIANS AND CYCLISTS
- DEEP WATER/SILT WITHIN CANAL

REFER TO THE DESIGNER'S HAZARD RISK REGISTER FOR FURTHER DETAILS.
IT IS ASSUMED THAT ALL THE WORKS ON THIS DRAWING WILL BE CARRIED OUT BY A COMPETENT CONTRACTOR WHO HAS CARRIED OUT A COMPREHENSIVE RISK ASSESSMENT.

P1	21/08/26	EP	AH	DJS
DETAILED DESIGN				
Rev	Date	By	Chkd	Appd

ARUP

4 Pierhead Street
Cardiff, CF10 4GP
Tel +44 (0) 29 2047 3727
www.arup.com

Client
NEWPORT CITY COUNCIL
CHYDOR DINAS CASNEWYDD

Project Title
GWASTAD MAWR FLOOD STORAGE RESERVOIR DISCONTINUANCE

Drawing Title
PROPOSED WORKS GENERAL ARRANGEMENT

Scale at A1 AS SHOWN
Role CIVIL
Suitability ISSUED FOR COMMENT

Arup Job No **250612-15**
Name **250612-ARP-00-XX-DR-CX-00103**

Rev **P1**

