


TOPOGRAPHICAL ABBREVIATIONS

BT	British Telecom Cover	FPR	Post & Rail	RNP	Road Name Plate
Bin	Litter Bin	FFW	Post & Wire	RS	Road Sign
BS	Bus Stop	FSP	Safety Center	RWP	Rain Water Pipe
CPS	Concrete Paving Slabs	FWM	Wire Mesh	SV	Stop Valve
CTV	Cable Television Cover	FT	Footlight	SB	Street Box
Elec	Electric Cover	FP	Flagpole	TB	Telephone Box
EP	Electric Pole	O	Gully	TL	Traffic Light
ER	Earthing Rod	GV	Gas Valve	TP	Telegraph Pole
Fence	Mixed Fencing	Hyd	Hydrant	VP	Vent Pipe
FBW	Barbed Wire	IC	Inspection Cover	WM	Water Meter
FCS	Concrete Board	JB	Junction Box	WO	Water Outlet
FCL	Chain Link	KO	Kerb Outlet	UTL	Unable to Lift
FCL	Chain Link	LB	Litter Box		
FCL	Chain Link	LP	Lamp Post		
FIDAL	Displaced Fence	MU	Utility Marker		
FIR	Iron Railings	PM	Parking Meter		
FOR	Open Board	P	Post		
FPC	Post & Chain	RE	Rodding Eye		
ALev	Arch Level	ILev	Invert Level	ThLev	Threshold Level
BLv	Bed Level	PLv	Parapet Level	Tof	Top of Fence Level
CLv	Concrete Level	RLv	Ridge Level	TofW	Top of Wall Level
ELv	Eaves Level	SLv	Soffit Level	WLv	Water Level

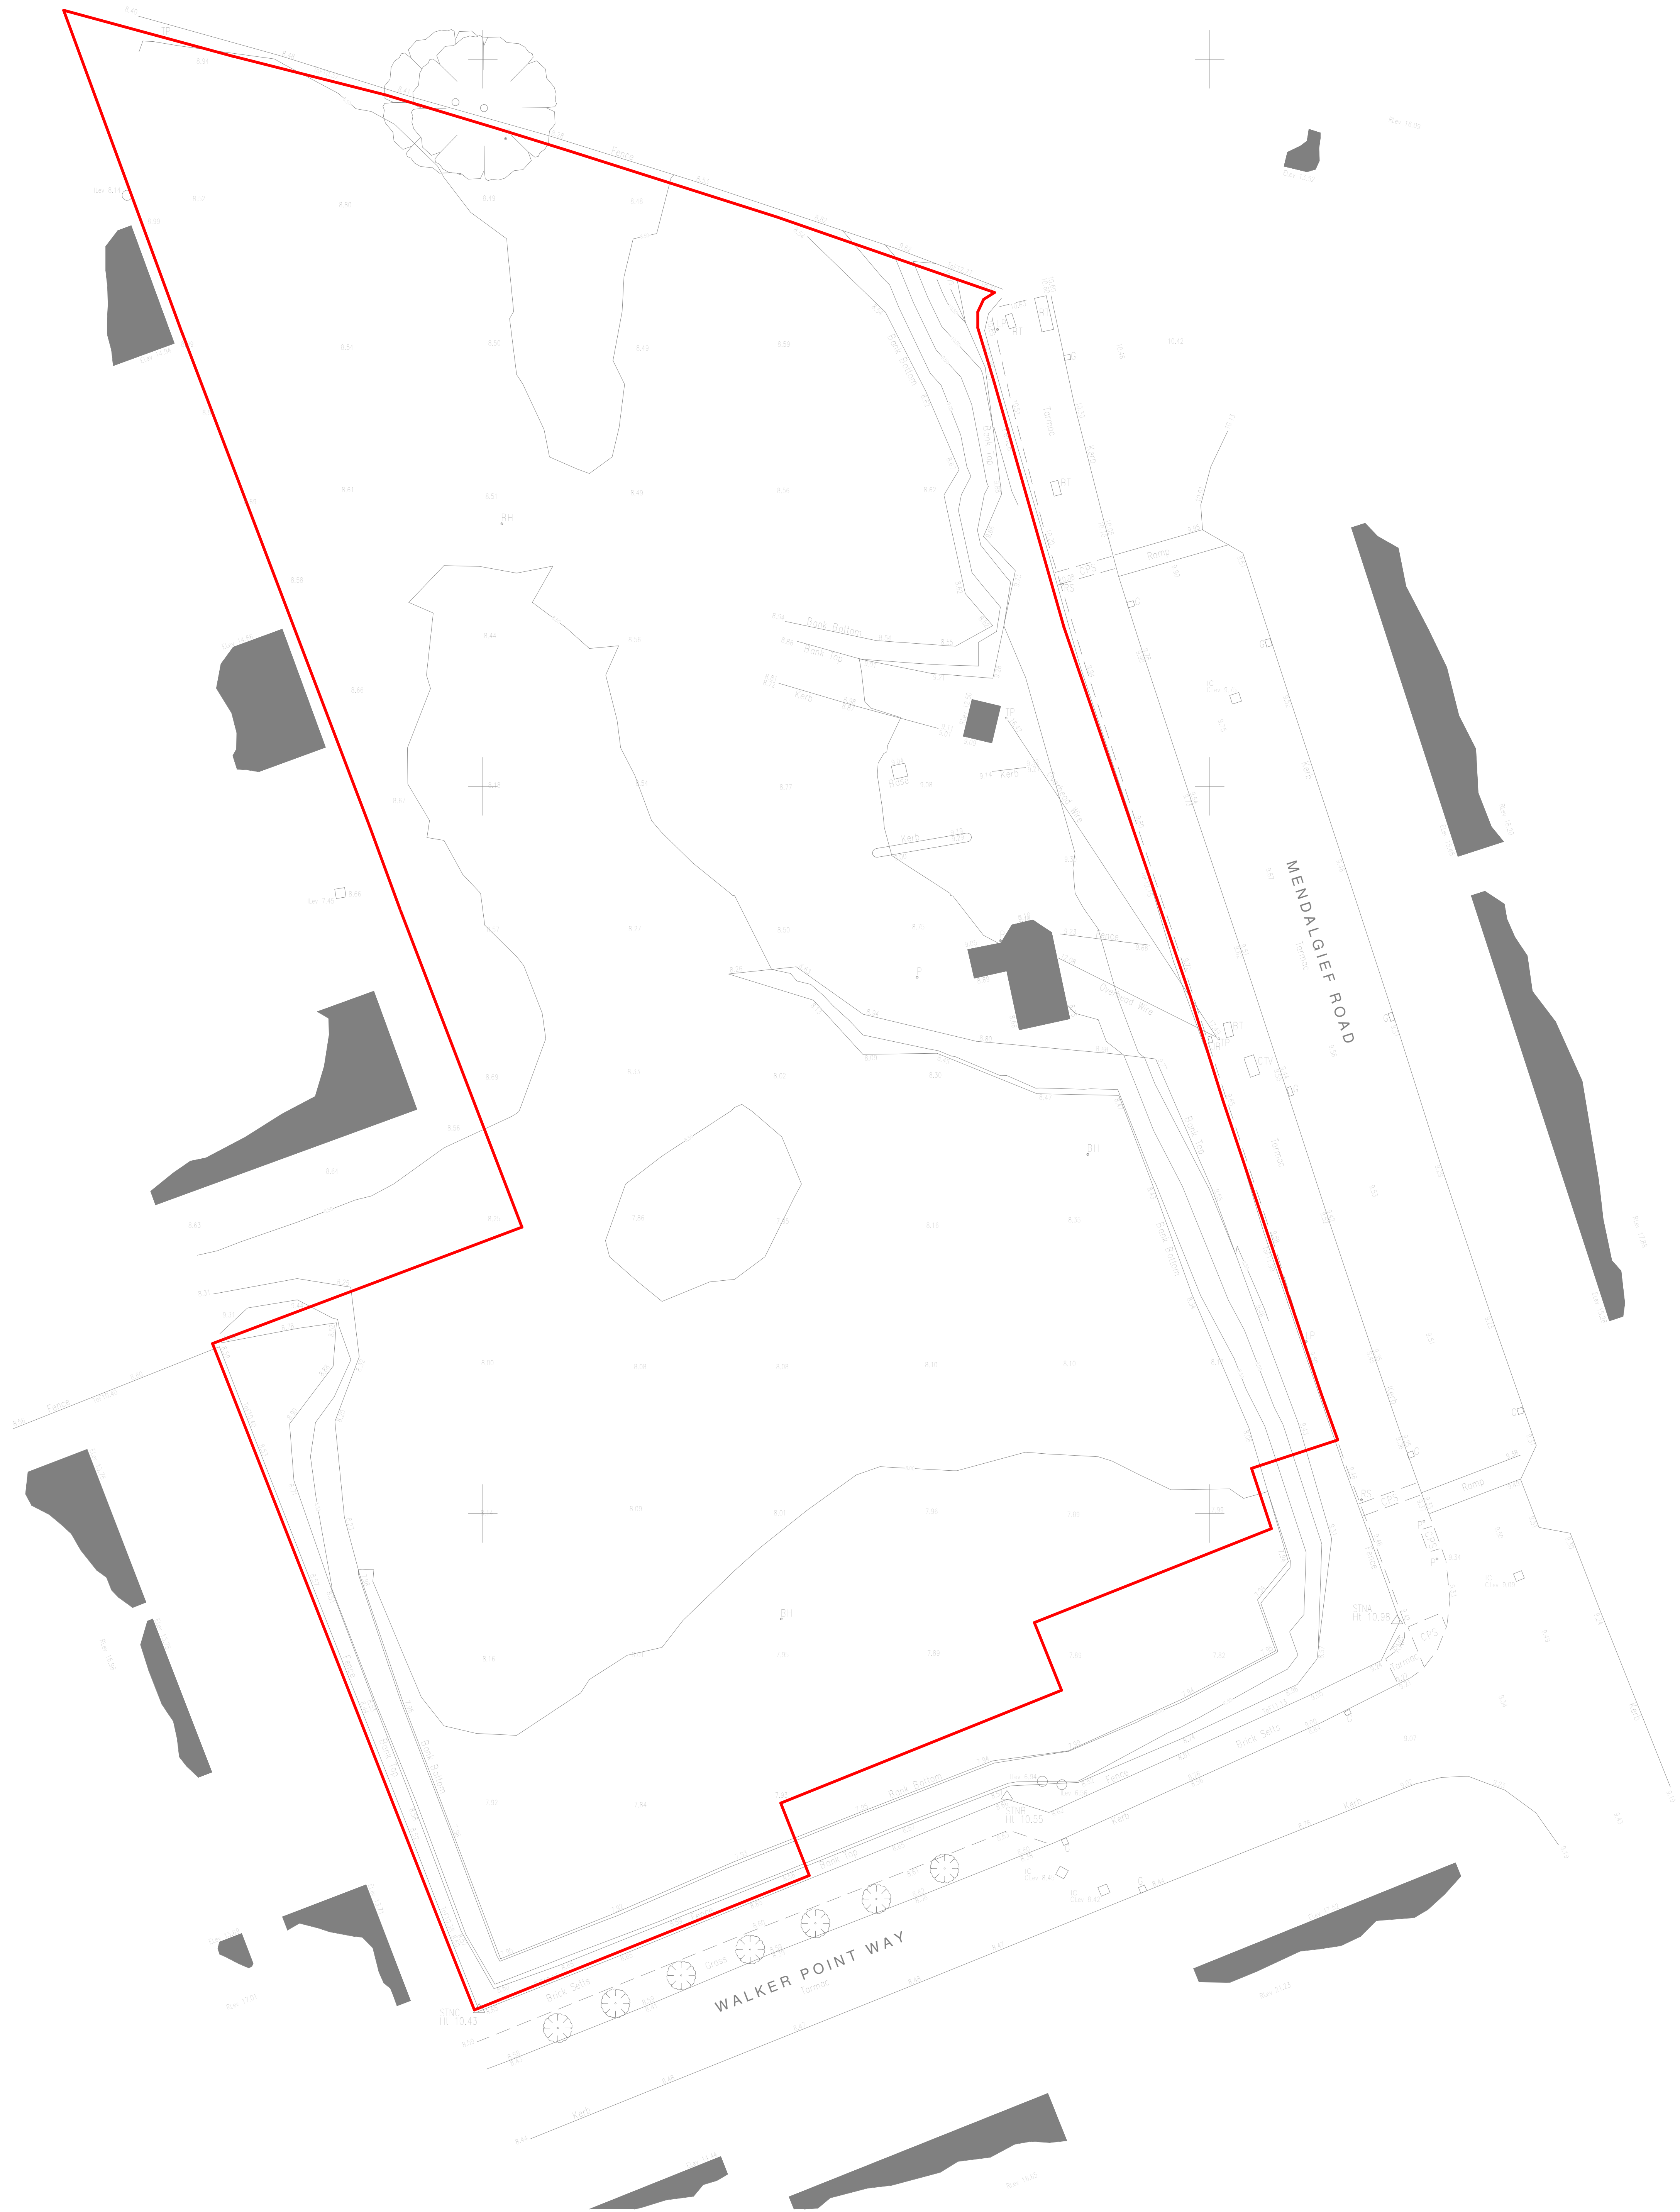

TOPOGRAPHICAL SURVEY
1 : 200

REV	DATE	DETAILS OF AMENDMENTS	DRAWN
-----	------	-----------------------	-------

REVISIONS



LNT CONSTRUCTION LTD
UNIT 2, HELIOS 47
ISABELLA ROAD
GARFORTH
LS25 2DY
Tel: 0113 385 3858
Fax: 0113 385 3859

CLIENT
LNT CARE DEVELOPMENTS

SITE
LAND OFF MENDALGIEF ROAD
NEWPORT
NP20 2NW

TITLE
TOPOGRAPHICAL SURVEY

SCALE @A0	1 : 200	DATE	14/05/2025 16:00:19
DRAWN	L-JL	DWG NO.	NP20 2NW A-02

DRAWING STATUS

FOR PLANNING APPROVAL

CHECKED BY		DATE	
APPROVED BY		DATE	