




VISUAL SCALE 1:50 @ A1

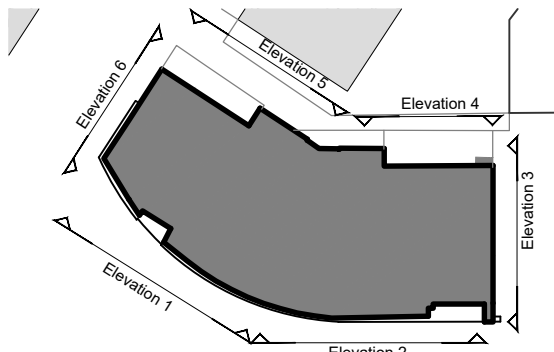

Do not scale from this drawing
The contractor is to check all dimensions on site and report any discrepancies to the architect
All rights described in chapter IV of the copyright, designs and patents act 1988 have been generally asserted

Notes

Existing materials to be replaced with like for like products/systems



WT1 - Brickwork



WT2 - HPL Panels



WT3 - Render



WT4 - Insulated Spandrel panel


WV/C/WS Vents



Light Fittings

Notes

All drawn information is based on Roberts Limbrick Architects drawings and Survey information - JSA can take no responsibility for the accuracy of that information.
All Dimensions must be checked on site before fabrication.

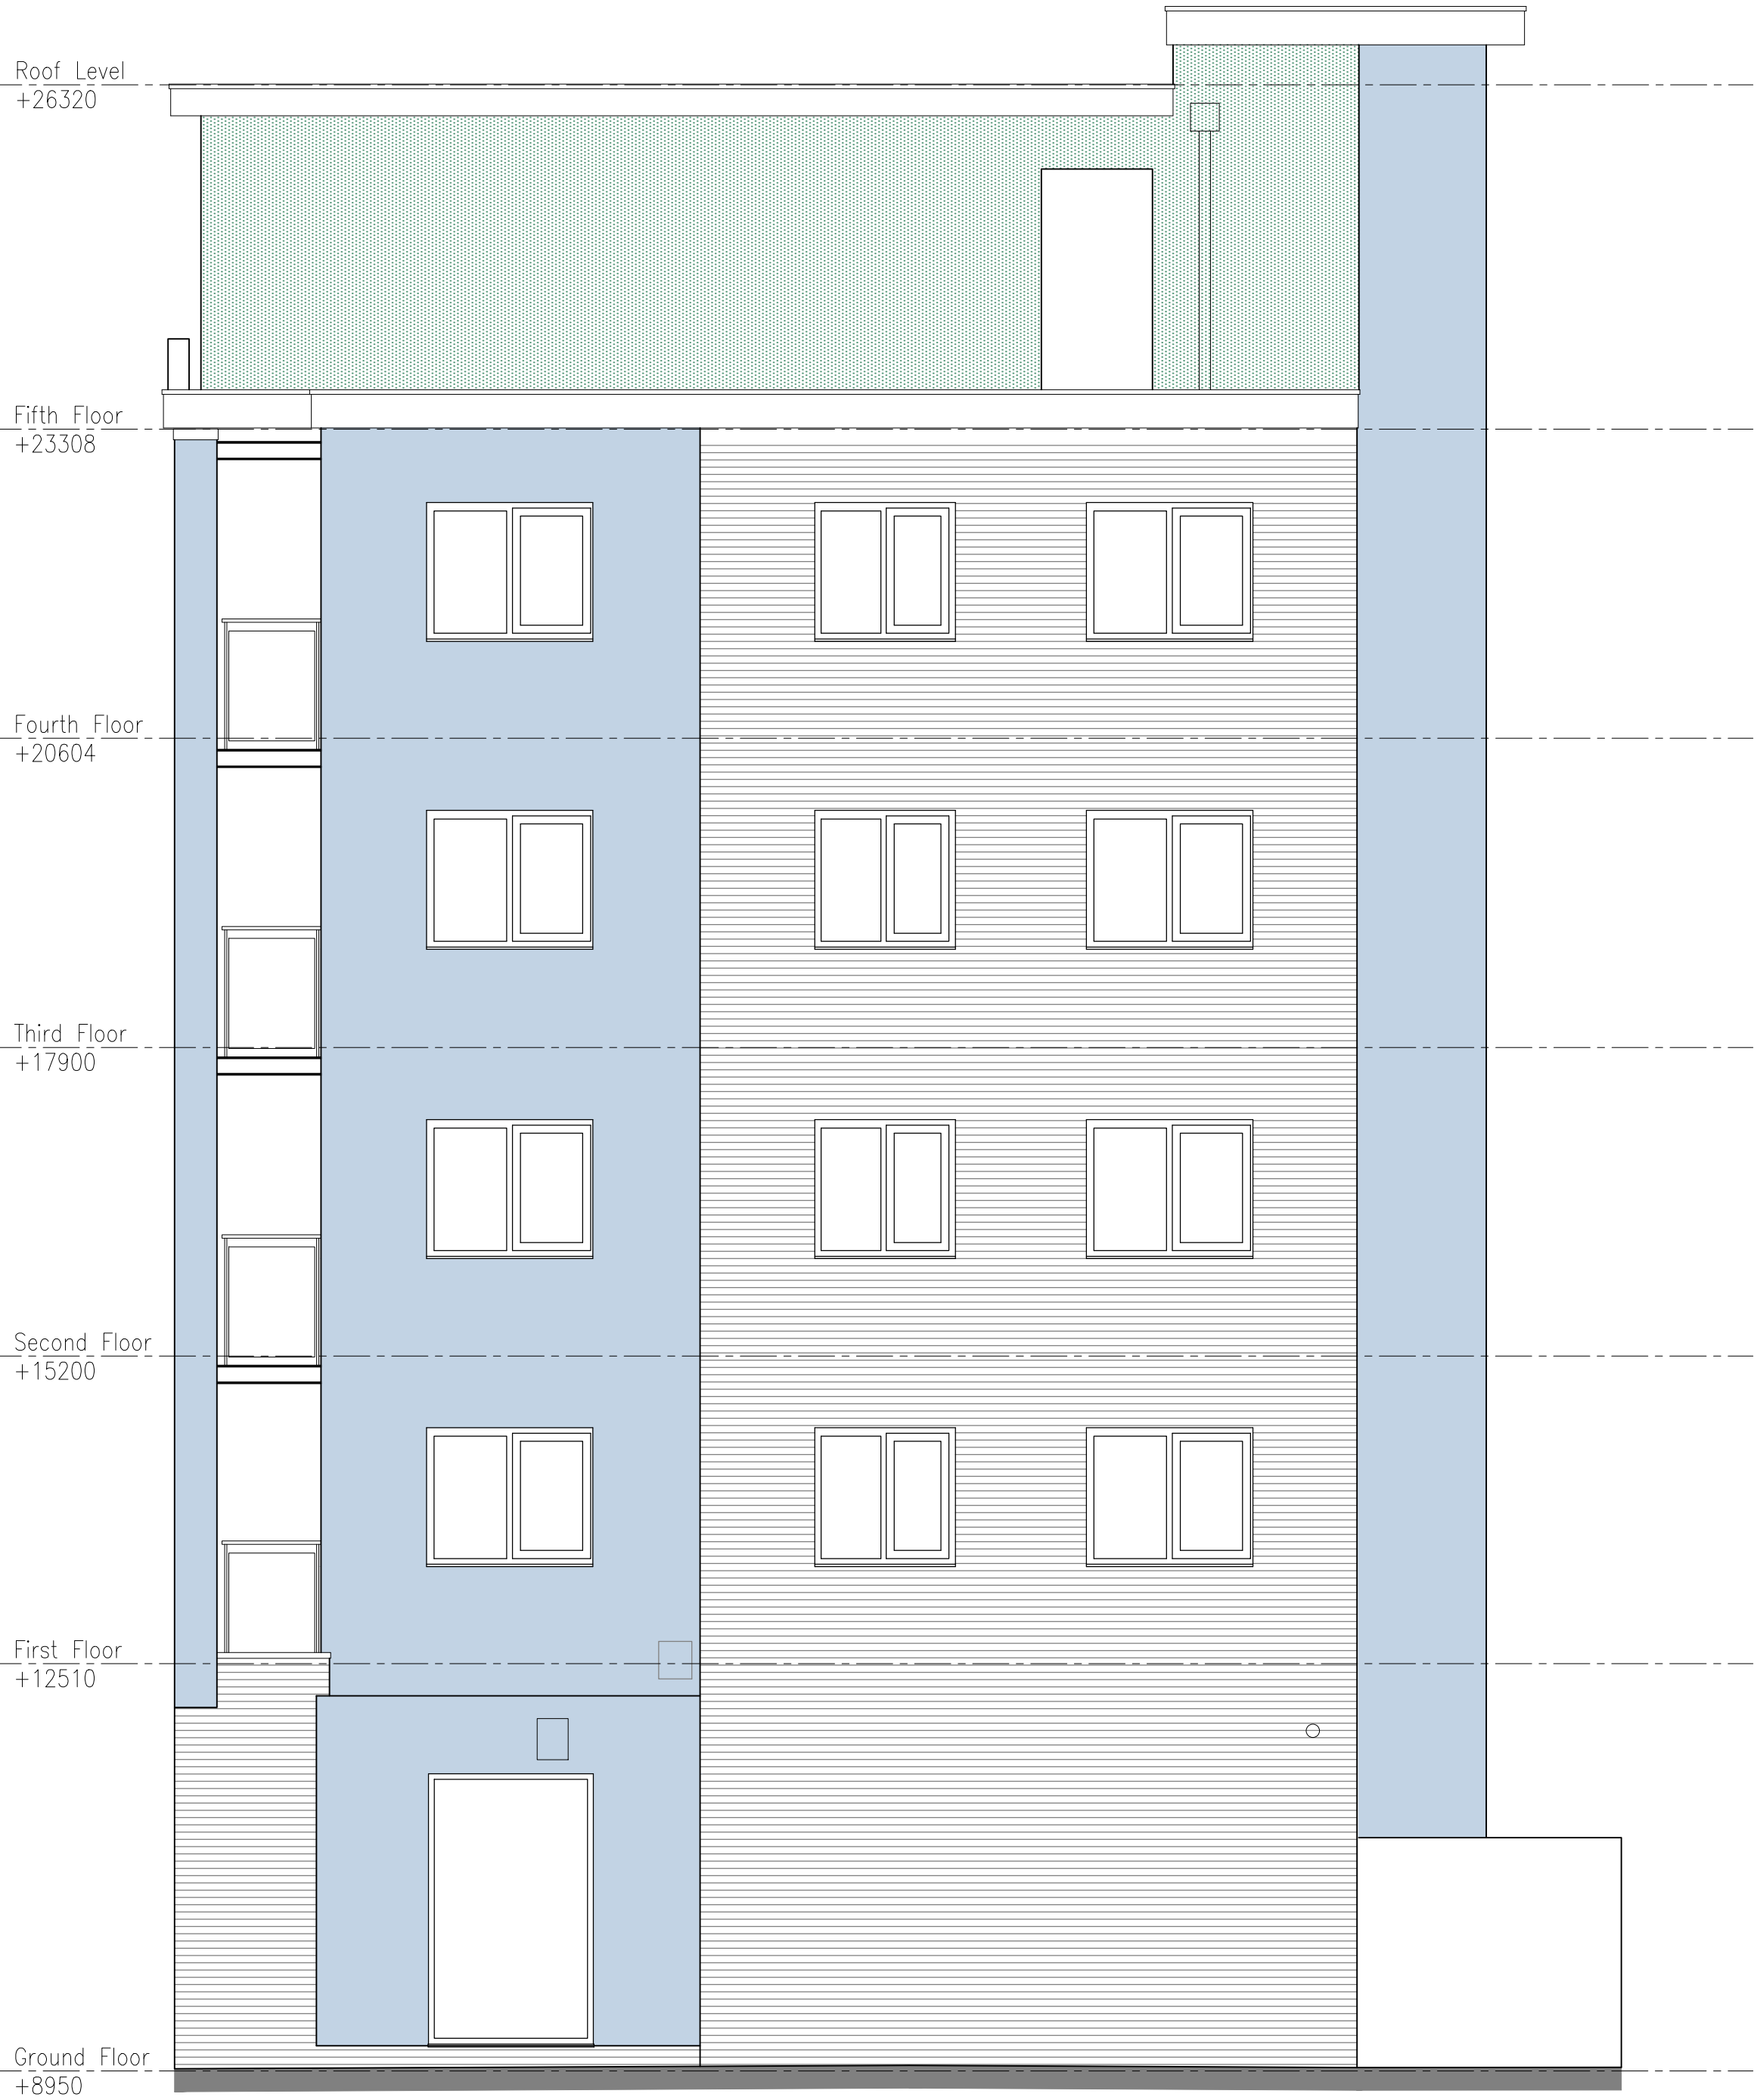

Elevation 3.

T1	Tender issue	16/01/26	DS	DL
P1	Preliminary issue	24/10/25	DS	DL

Rev	Description	Date	By	Chk
-----	-------------	------	----	-----

Unit 9 The Forum
Minerva Business Park, Lynchwood
Peterborough PE2 6FT
Telephone +44(0)1733375600
Website www.jeffersonsheard.com



Jefferson
Sheard
Architects

Project
Millennium House
Newport

Drawing
Existing Elevation 03

Scale 1:50@A1	Drawn DS	Date Feb 25	Status D2
Drawing Purpose FOR TENDER			Status D2
Ref 2449-JSA-MIL-XX-DR-A-04103	Rev. T1		
Job No. Origin Zone Level Type Dis. Number			