



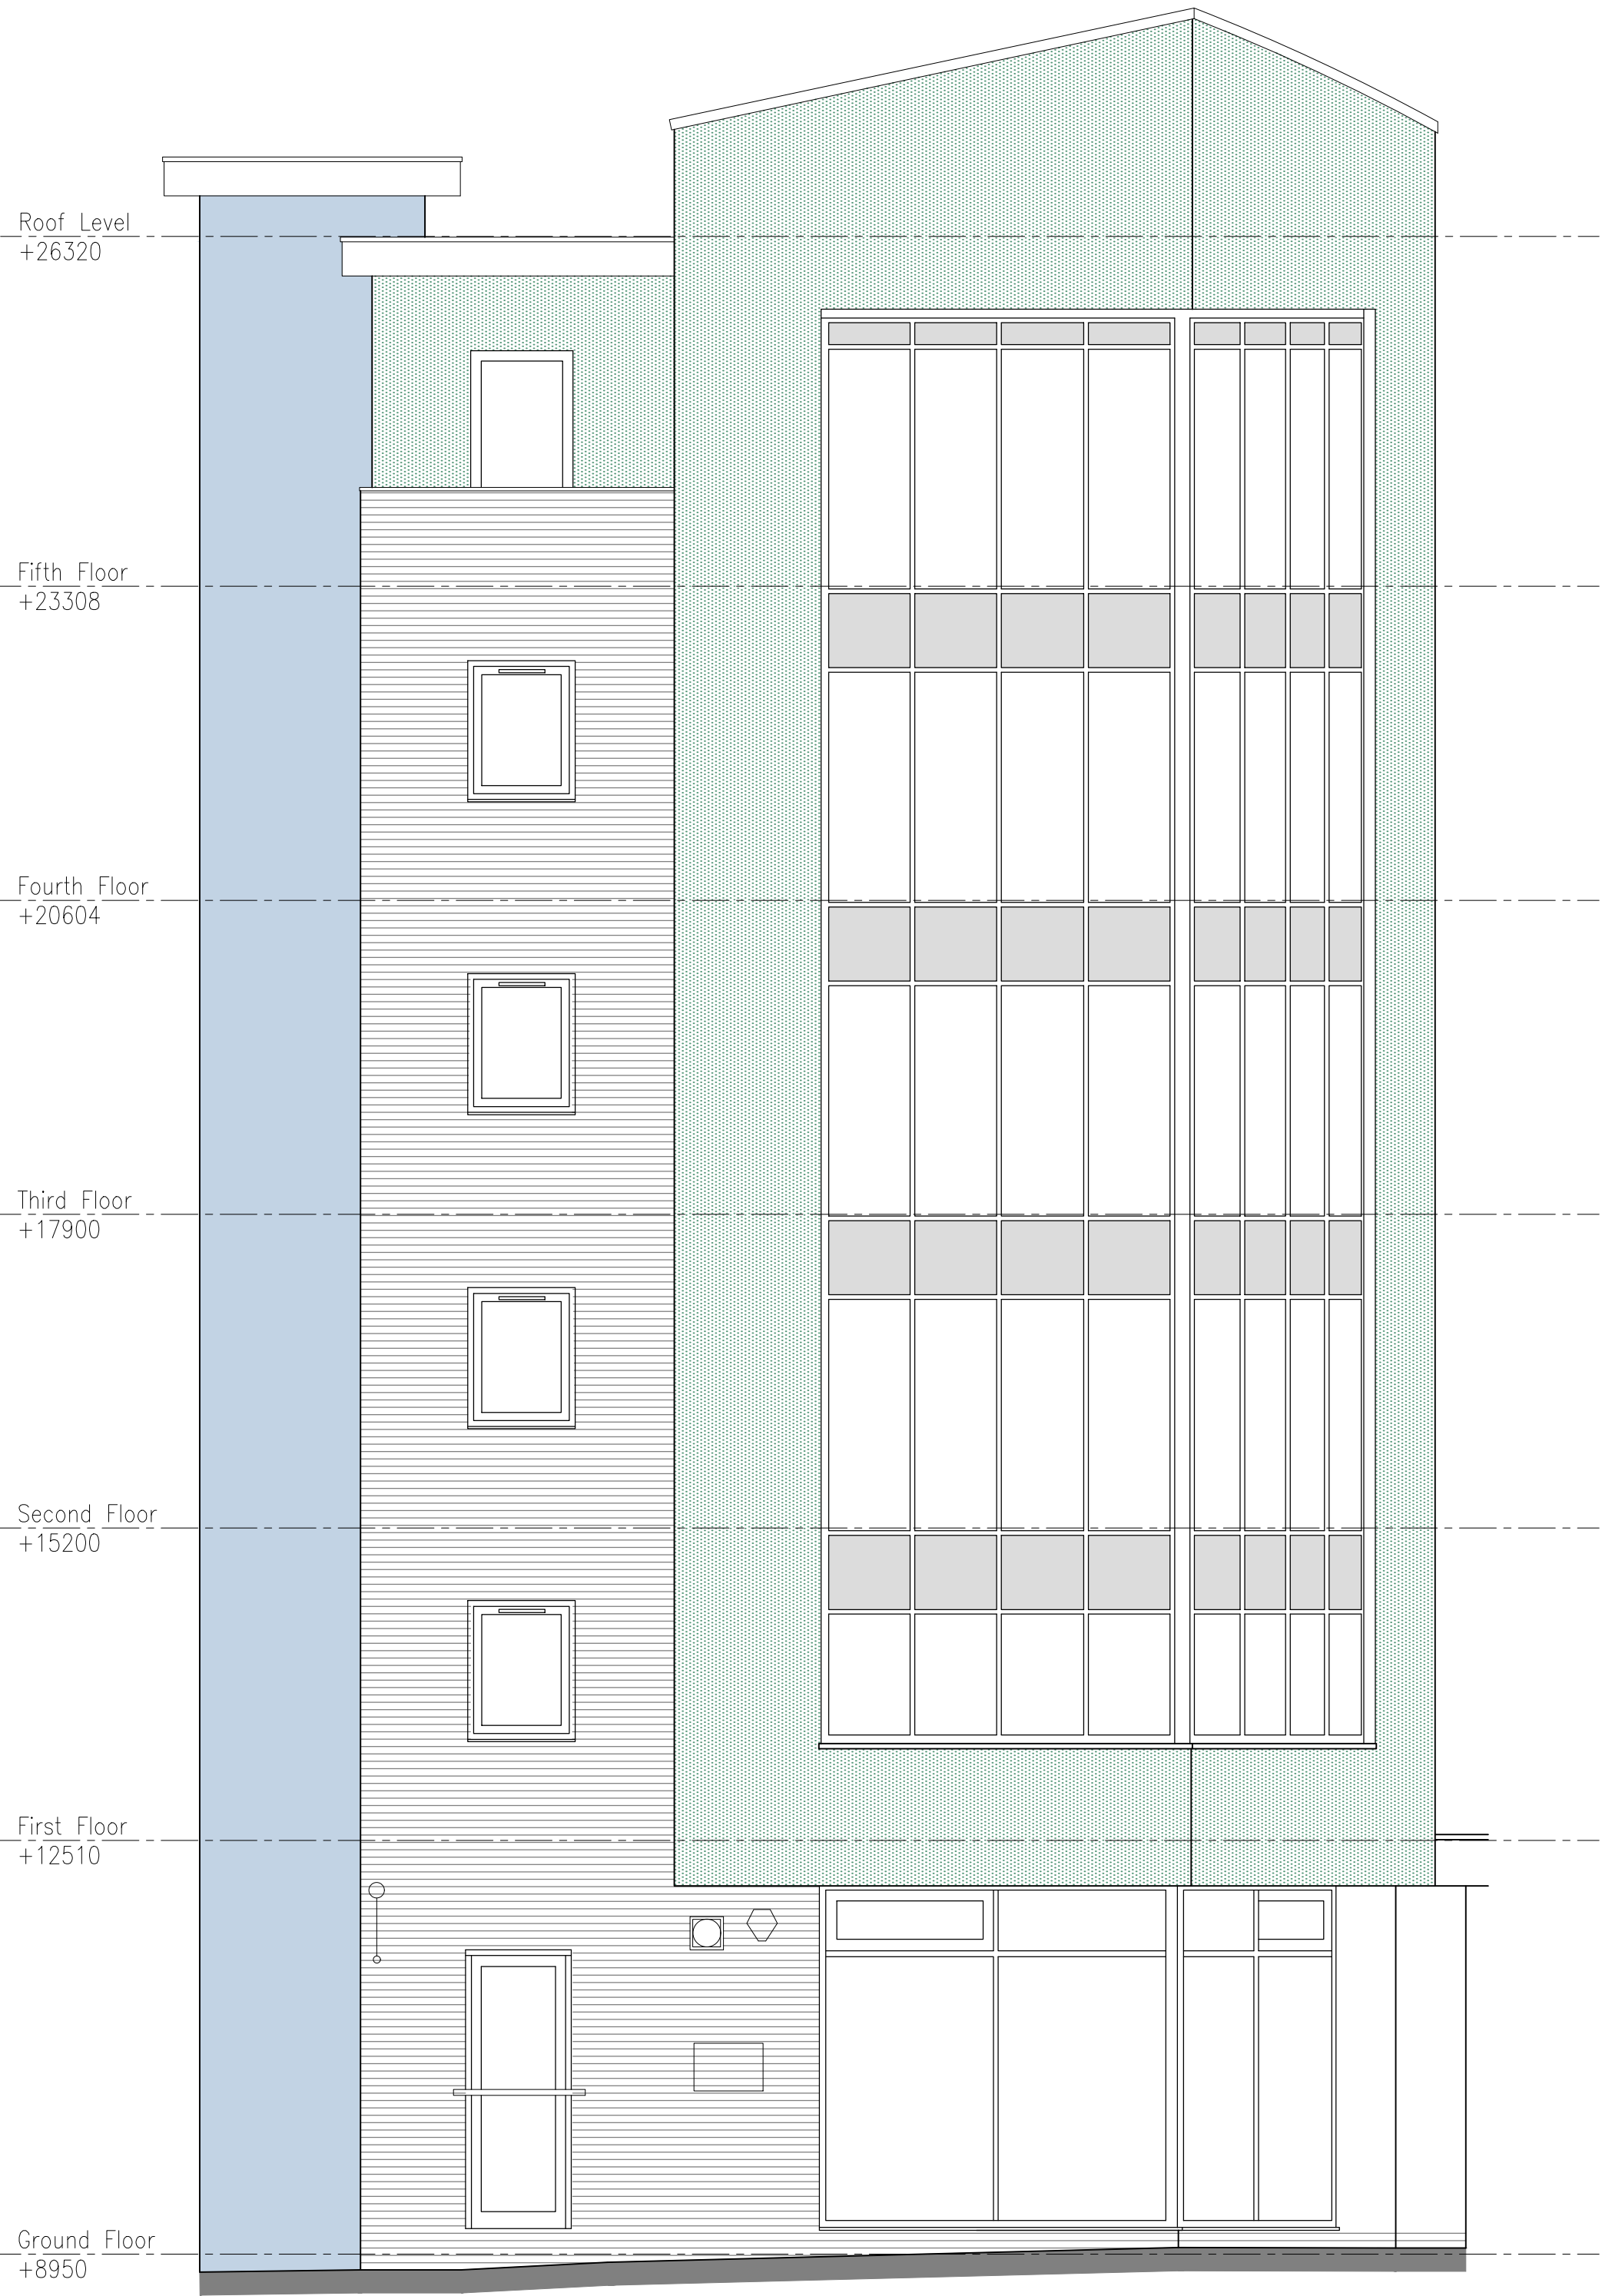

VISUAL SCALE 1:50 @ A1

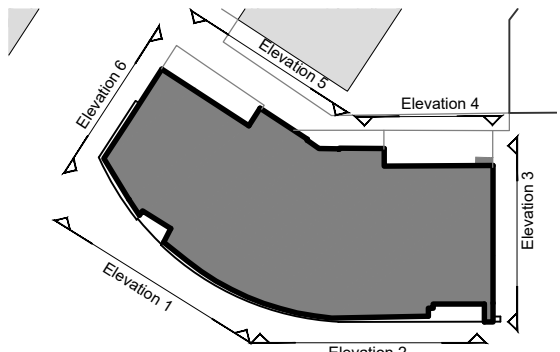

Elevation 6.

Do not scale from this drawing
The contractor is to check all dimensions on site and report any discrepancies to the architect
All rights described in chapter IV of the copyright, designs and patents act 1988 have been generally asserted

Notes

Existing materials to be replaced with like for like products/systems

WT1 - Brickwork

WT2 - HPL Panels

WT3 - Render

WT4 - Insulated Spandrel panel

WV/C/WS Vents

Light Fittings

Notes

All drawn information is based on Roberts Limbrick Architects drawings and Survey information - JSA can take no responsibility for the accuracy of that information.
All Dimensions must be checked on site before fabrication.

T1	Tender issue	16/01/26	DS	DL
P1	Preliminary Issue	24/10/25	DS	DL

Rev	Description	Date	By	Chk
-----	-------------	------	----	-----

Unit 9 The Forum
Minerva Business Park, Lynchwood
Peterborough PE2 6FT

Telephone +44(0)173375600
Website www.jeffersonsheard.com



Project
Millennium House
Newport

Drawing
Existing Elevation 06

Scale 1:50@A1	Drawn DS	Date Feb 25
Drawing Purpose FOR TENDER		Status D2
Ref 2449-JSA-MIL-XX-DR-A-04106		Rev. T1
Job No. Origin. Zone Level Type Dis. Number		