
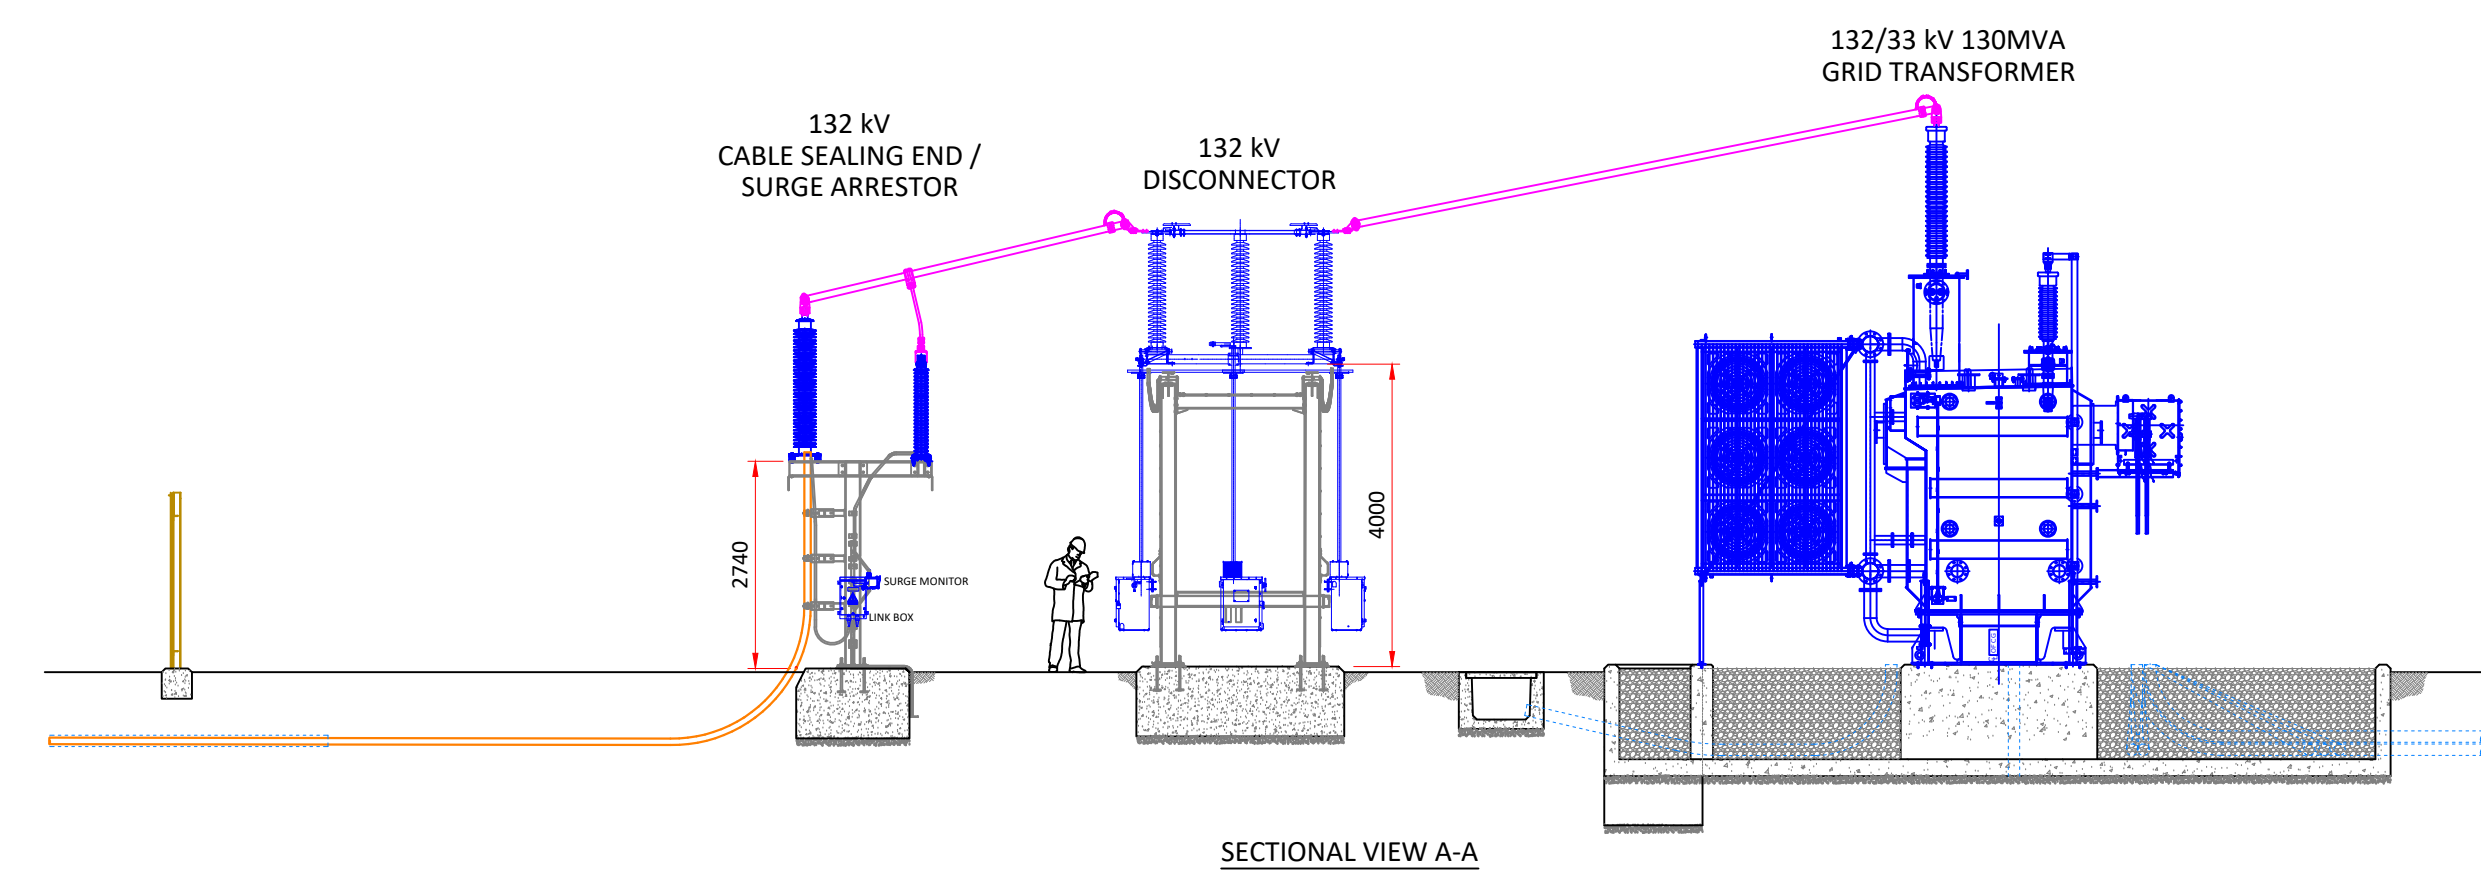


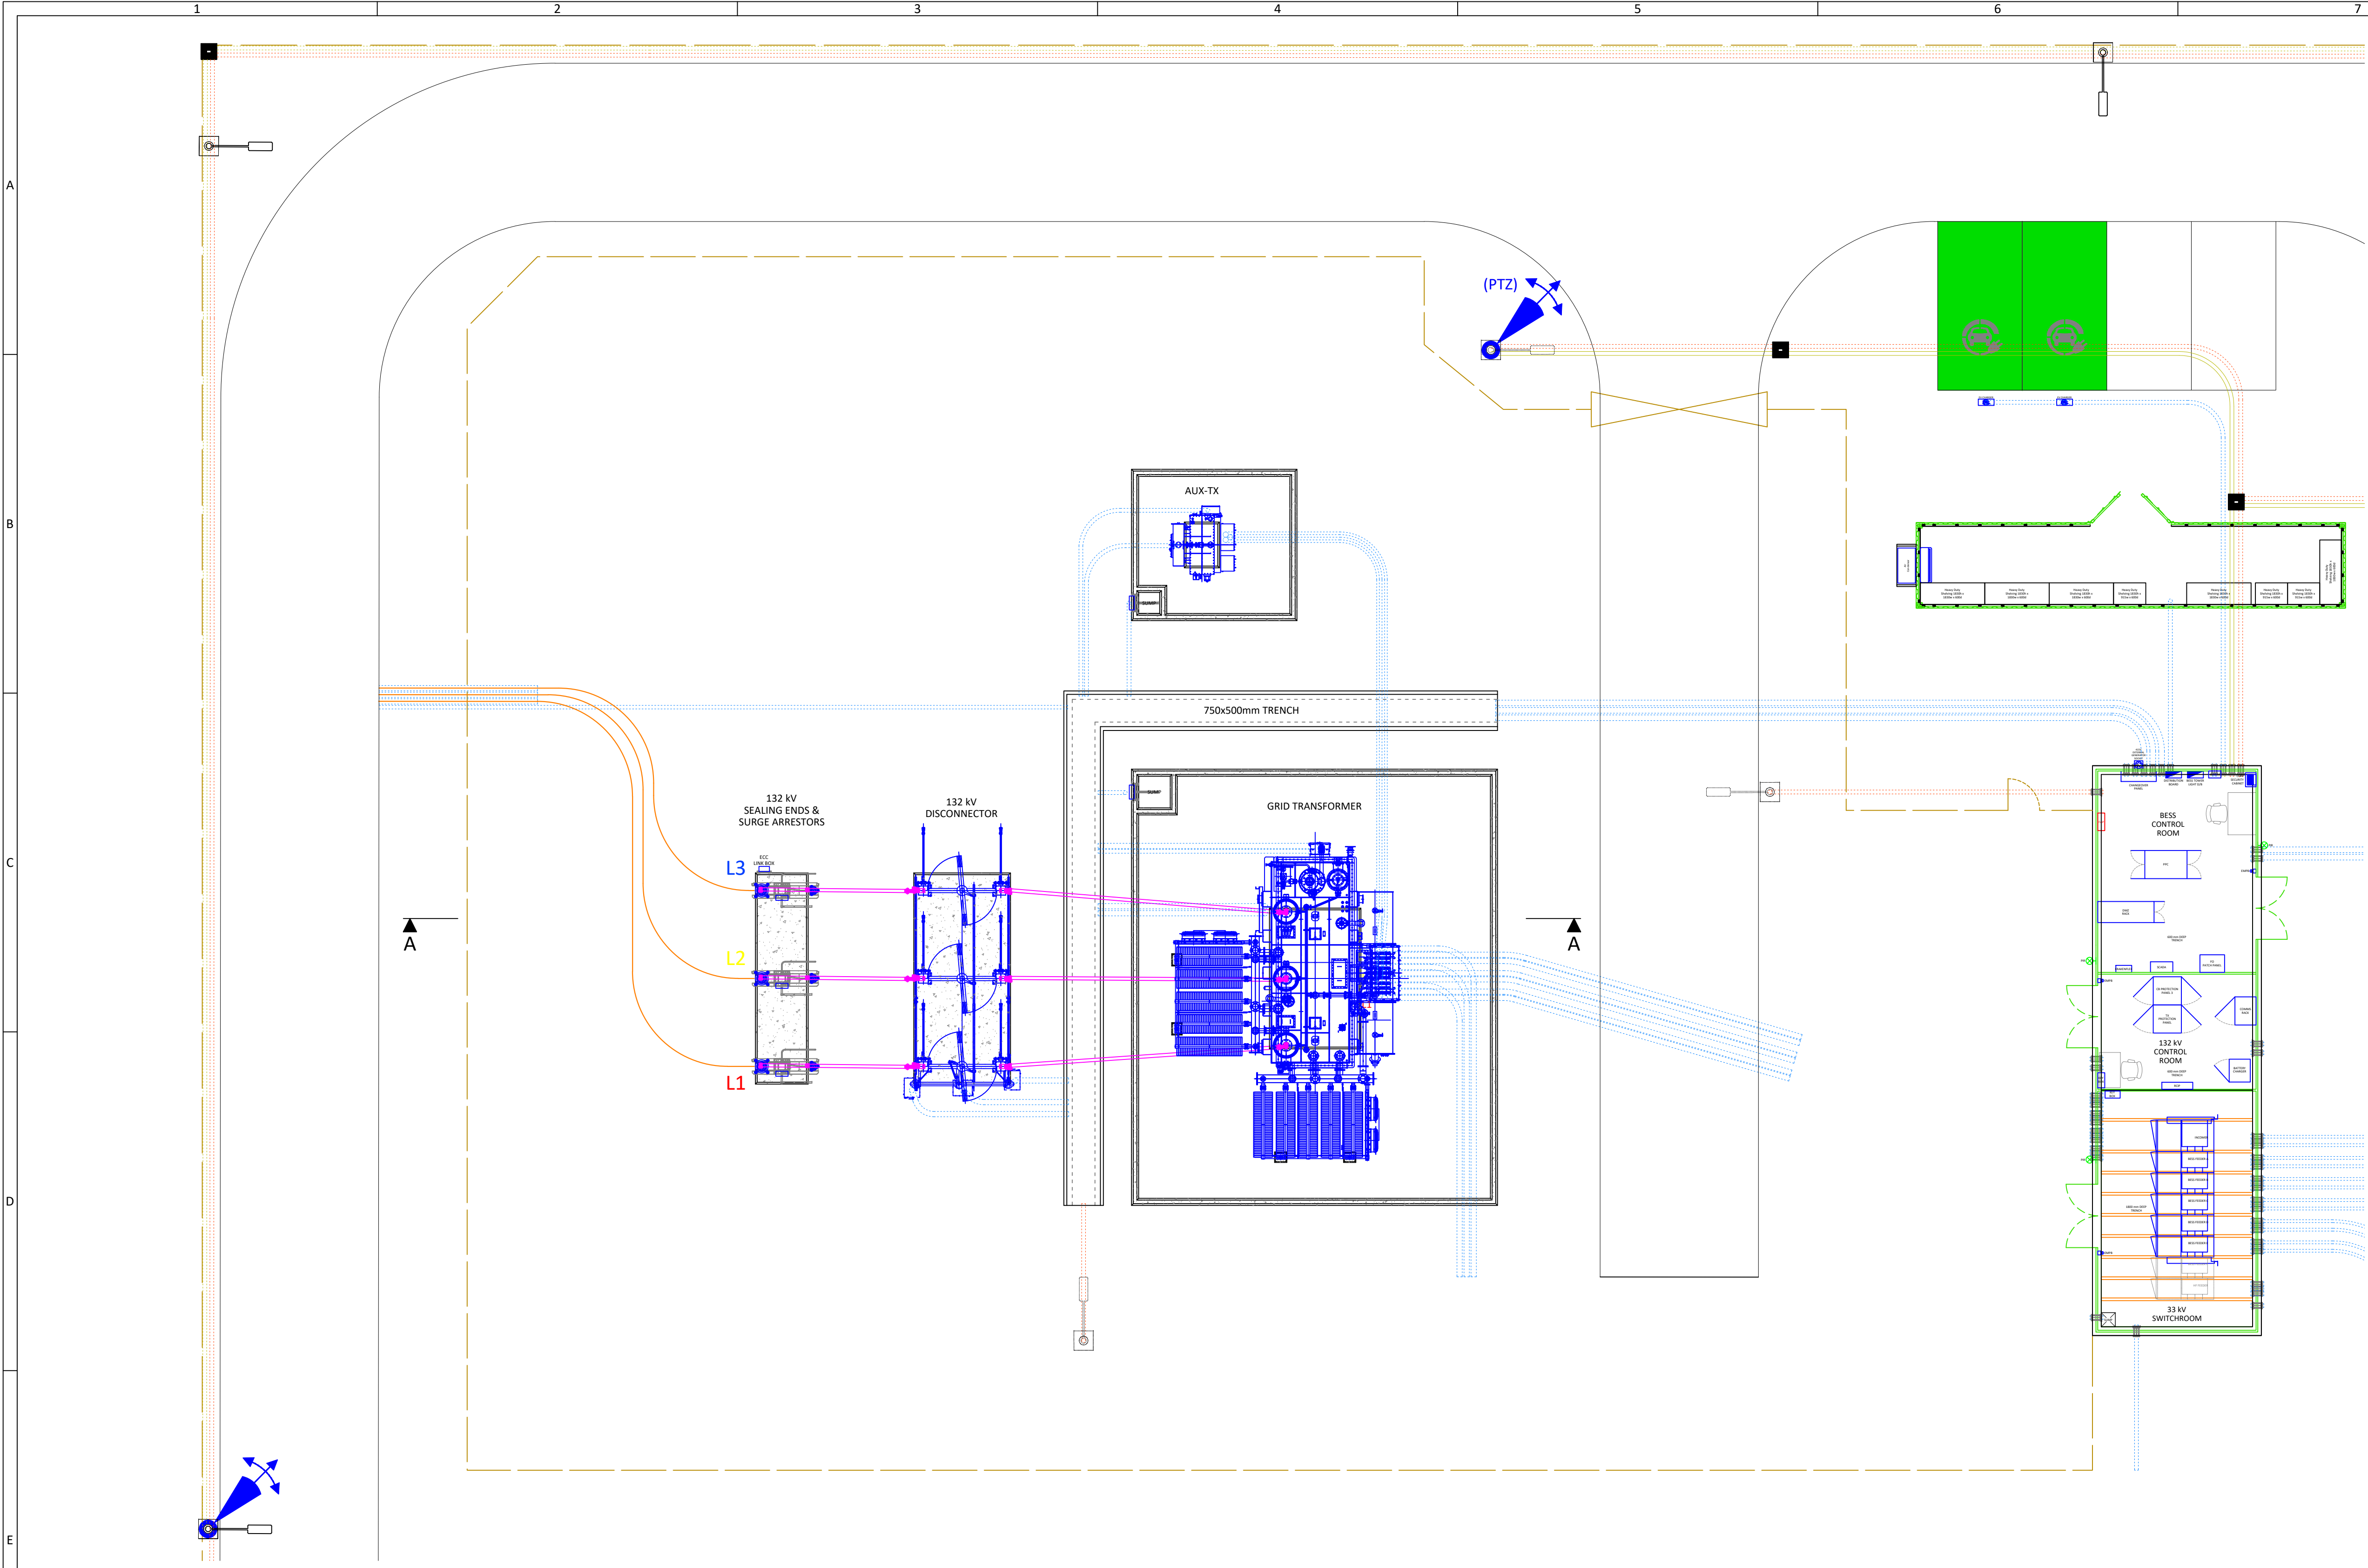

NOTE:
1. GENERATOR BASE REQUIRED, SIZE TO BE CONFIRMED.

C01 ISSUE FOR CONSTRUCTION		S.A.M	N.A	B.C	06/11/25
Issue	Description	Drawn	Checked	App'd	Date

POWERSYSTEMS
HIGH VOLTAGE SPECIALISTS

Powersystems UK Limited, Badminton Road, Yate, Bristol, BS37 5SG
T: 01454 318000 E: enquiries@powersystemuk.co.uk W: powersystemuk.co.uk

Registered Number 13343161

Project Title
AFON WYSG BESS

Drawing Title
**132 kV SUBSTATION COMPOUND
GENERAL ARRANGEMENT**

Scale 1:100	Original Size A1	Issue C01
-----------------------	----------------------------	---------------------

Drawing No.
16219-201

Sheet
1
of
1