

THIS IS COPYRIGHT.
FROM THIS DRAWING,
MEASURED DIMENSIONS ONLY.
DIMENSIONS ON SITE.
CHANGES TO BE NOTIFIED TO THE ARCHITECT

ALL INFORMATION CONTAINED HEREIN HAS BEEN PRODUCED FOR PLANNING AND ANALYSIS. THE CONSTRUCTION (DESIGN AND MATERIALS) IS THE RESPONSIBILITY OF THE USER. UNLESS OTHERWISE AGREED IN WRITING.

RICHARD ARCHITECTS
SUSTAINABLE MEDICAL

PHONE: 01633 744144
E: admin@ra-architects.co.uk
P: www.ra-architects.co.uk



Richard Andrews Architects Ltd
Registered in England & Wales No 0622
Head Office: Companies House, Crown Way
www.ra-architects.co.uk

24 Park En
Langstone
Newport
NP18 2NB


Proposed Plans

R961-04

Date	Drawn
08/2021	AM

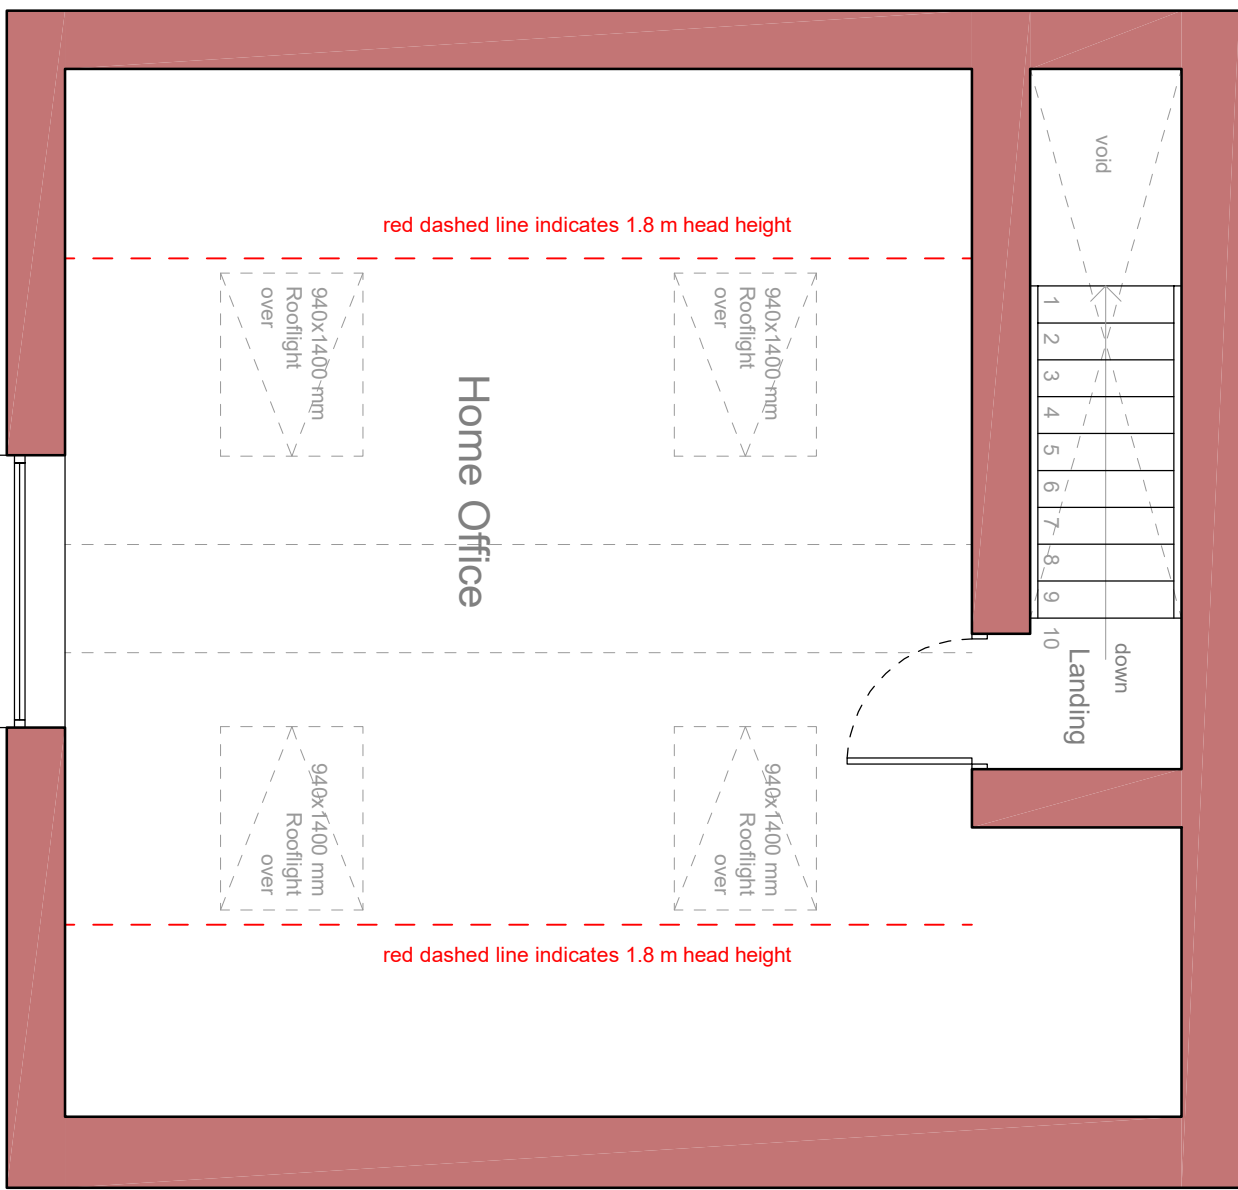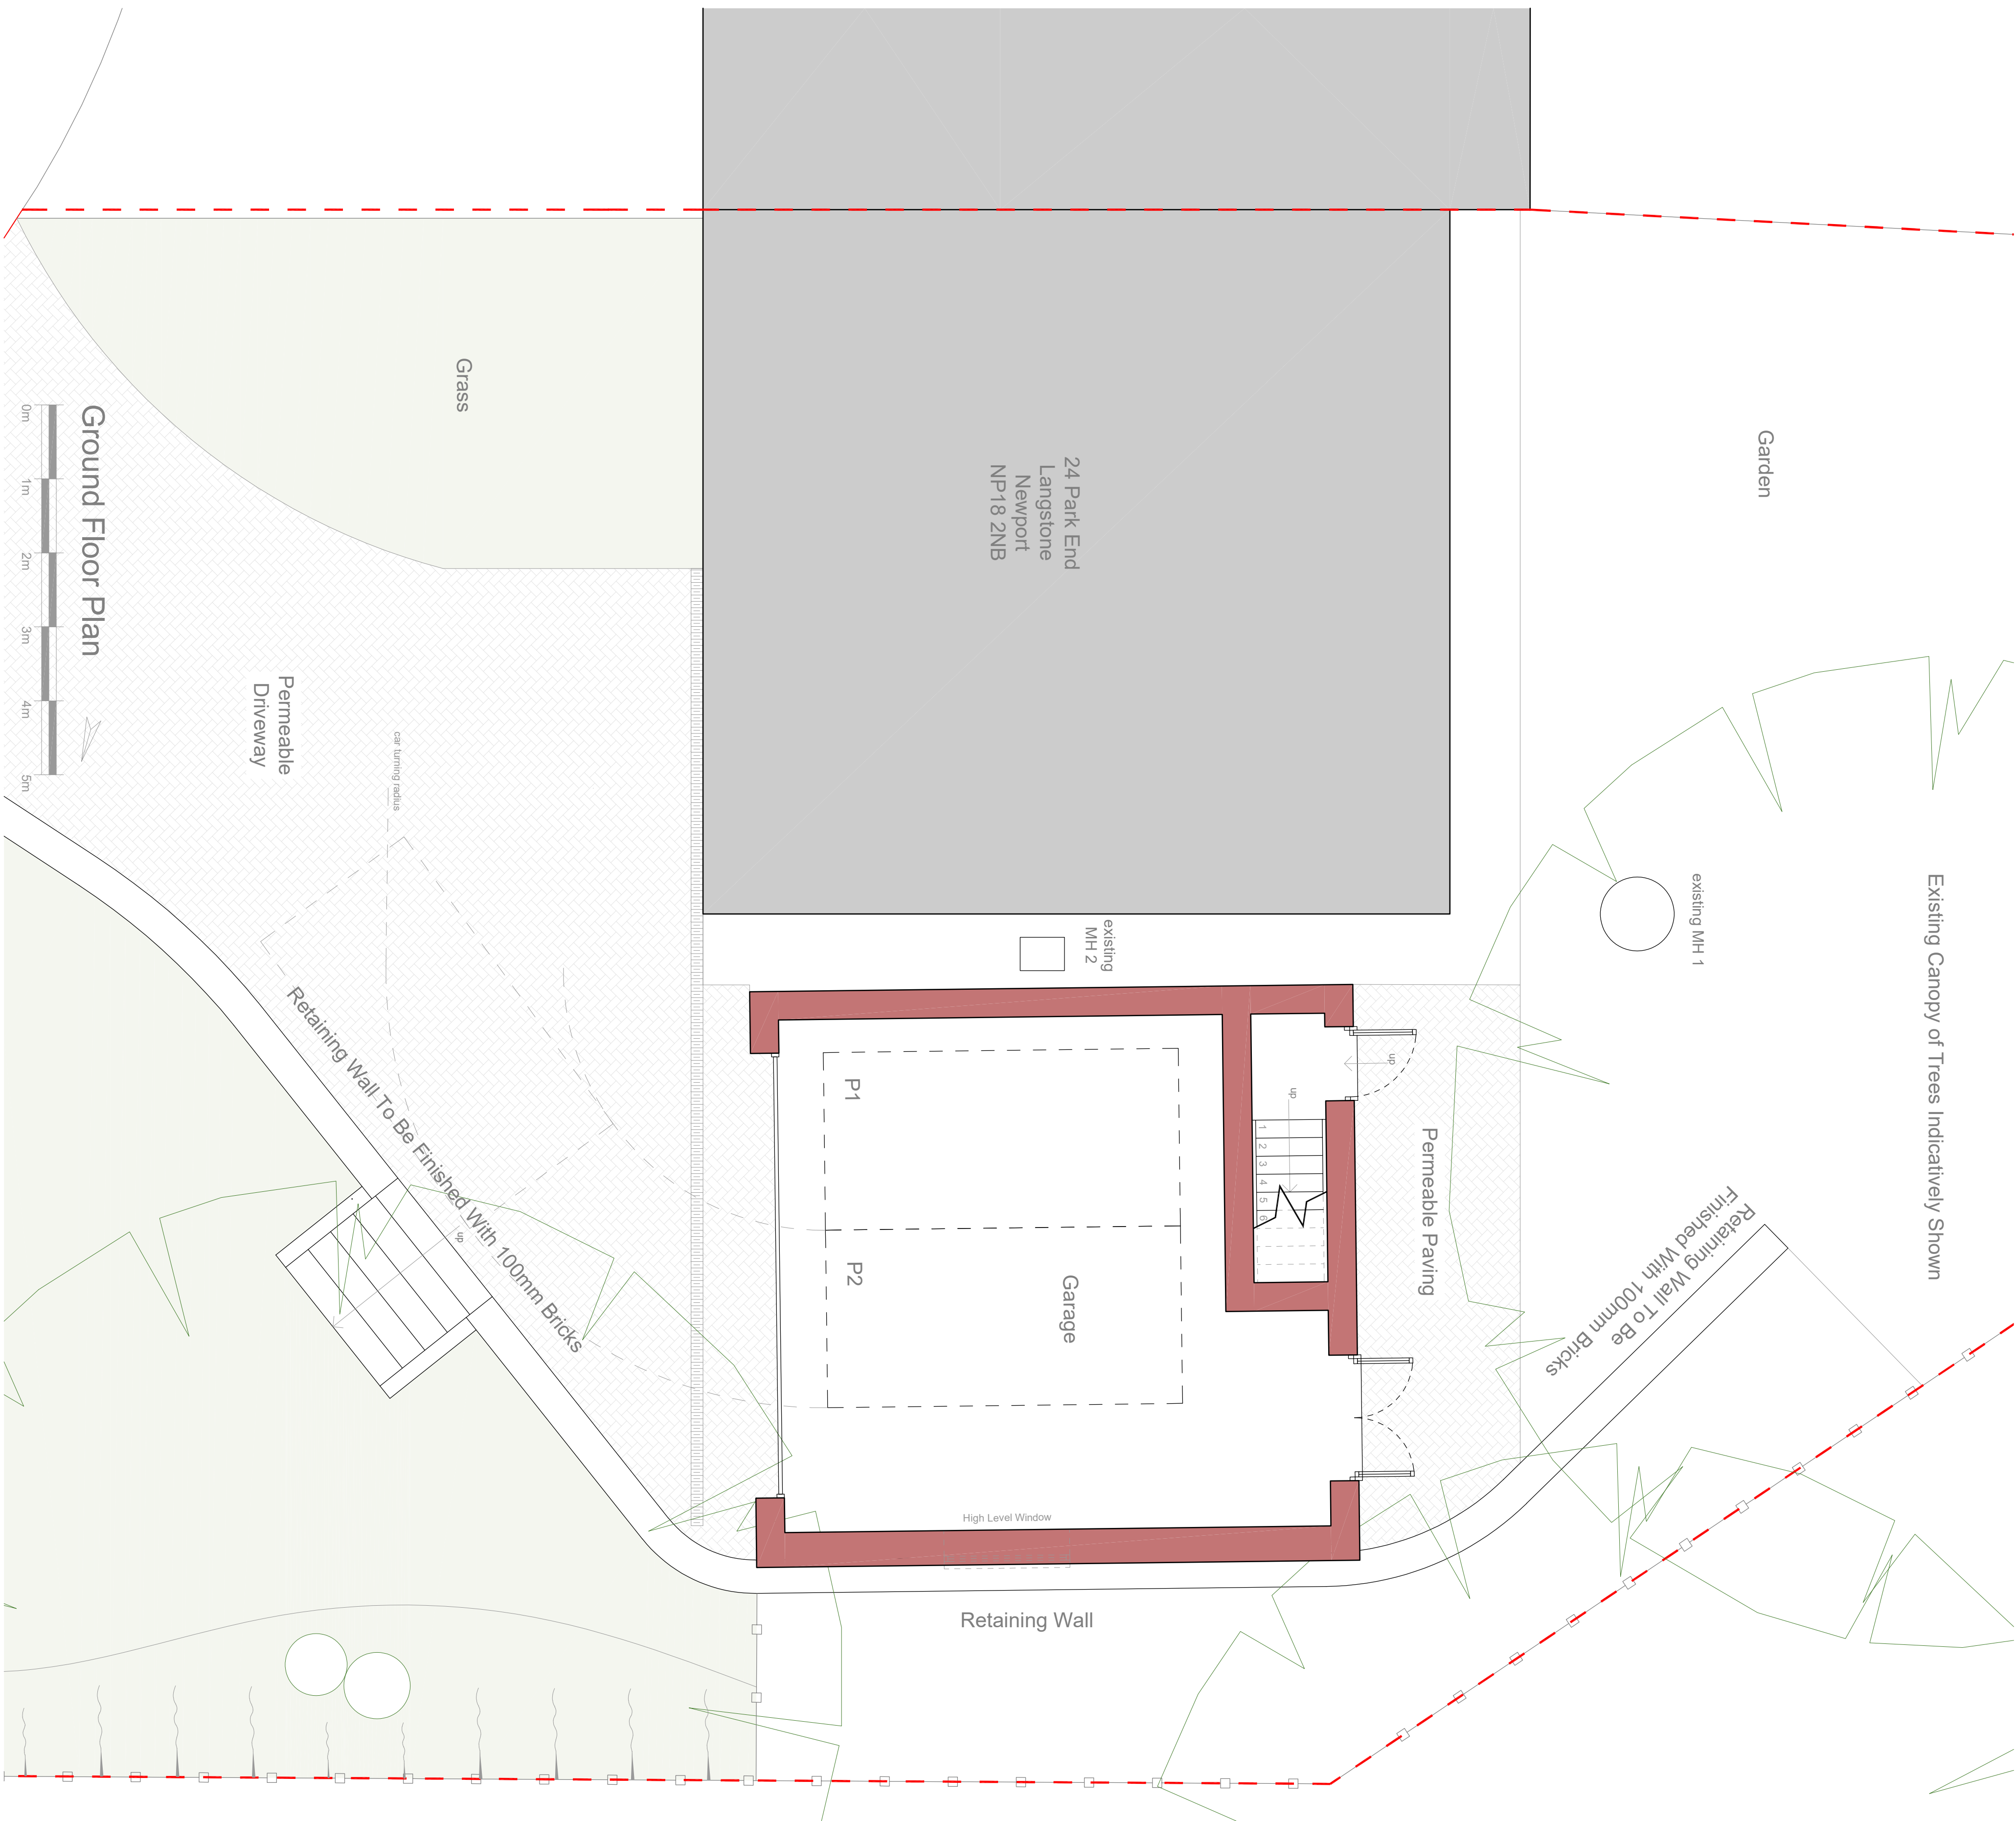

Garage Loft Plan

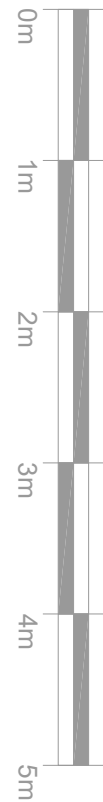

RICHARD
ARCHI
SUSTAINABLE

Richard Andrews Architects Ltd
Registered in England & Wales No 827
Head Office: Companies House, Crown Way
www.ra-architects.co.uk

24 Park En
Langstone
Newport
NP18 2NB

Proposed Plans

R961-04

Date	Drawn
08/2021	AM