


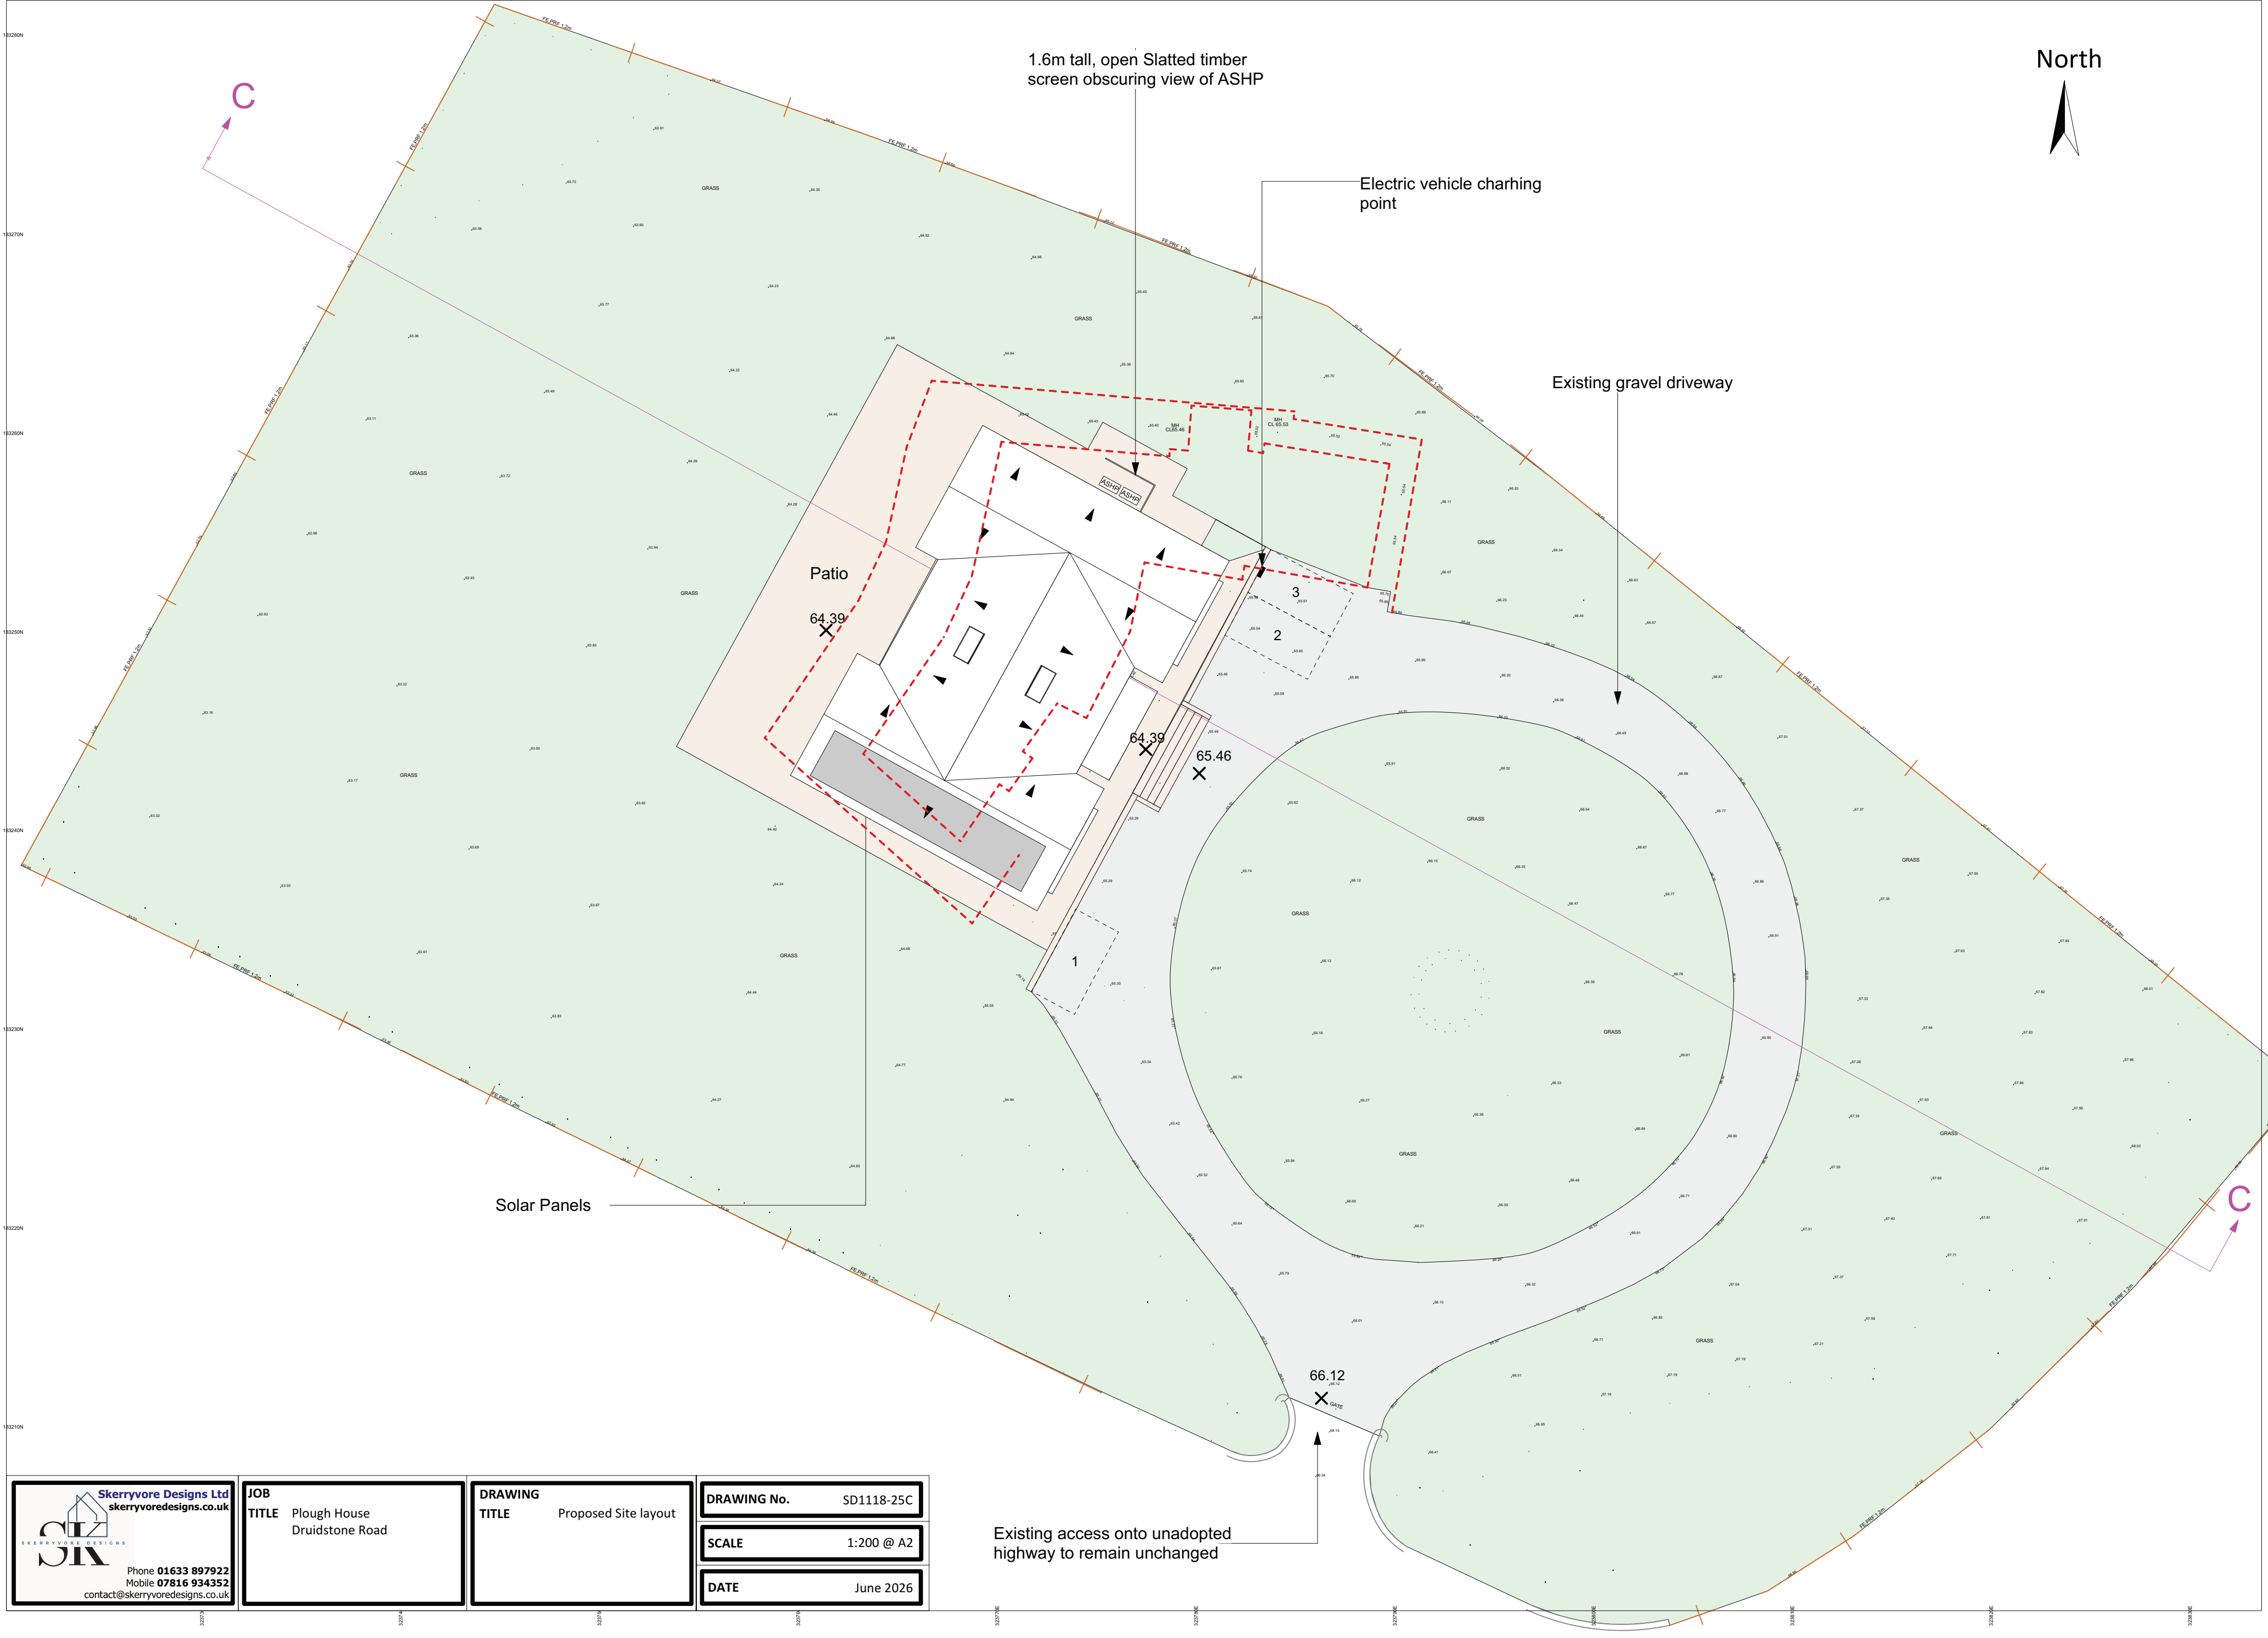

1.6m tall, open Slatted timber
screen obscuring view of ASHP



Electric vehicle charging
point

Existing gravel driveway

Patio

64.39

64.39

65.46

Solar Panels

66.12

GATE

Existing access onto unadopted
highway to remain unchanged

Skerryvore Designs Ltd
skerryvoredesigns.co.uk

Phone **01633 897922**
Mobile **07816 934352**
contact@skerryvoredesigns.co.uk

JOB
TITLE Plough House
Druidstone Road

DRAWING
TITLE Proposed Site layout

DRAWING No. SD1118-25C

SCALE 1:200 @ A2

DATE June 2026