

NOTE: All dimensions must be checked on site and not scaled from drawing. This drawing is for discussion purposes only and is subject to fire officer and building regulation approvals being obtained.

© All Copyrights Rosh Design. No reproduction of these drawings are permitted under copyright law. These drawings remain the property of Rosh Design and must not be shared with any third party unless authorized by a director of Rosh Design.

TREE LEGEND

TO BE READ IN CONJUNCTION WITH 'TREE SURVEY REPORT' BY NEWPORT COUNCIL DATED MAY 2025

- Tree 1. Deodar Cedar (*Cedrus deodara*)
Trees 2 and 3. Japanese Maples (*Acer sp.*)
Tree 4. Japanese Maple. (*Acer palmatum*)
Tree 5. Japanese Maple. (*Acer palmatum* 'Dissectum')
Tree 6. Purple Beech (*Fagus Sylvatica* 'purpureum')
Tree 7. Japanese Maple (*Acer palmatum* 'Dissectum')
Tree 8. Silver Birch (*Betula pendula*)

NOTE: THE MAIN WORKS ARE TO REPLACE THE EXISTING BROKEN/DAMAGED 'CRAZED' DRIVEWAY PAVING STONES WITH NEW 'IN-PRINT' PAVING WITH 'IN-PRINT' SOLDER COURSE BRICK STYLE BORDER AS SHOWN. ALL PLANTING BEDS WILL REMAIN WHERE POSSIBLE WEEDED & PRUNED AS NECESSARY (AS SHOWN)

NOTE: TREE PRESERVATION TO BE MAINTAINED THROUGHOUT PROJECT. ALL TREES THAT ARE TO BE KEPT TO BE TREATED AS PER SPECIALIST RECOMMENDATIONS. ALLOW A SUFFICIENT DIAMETER AROUND TREE TRUNK FOR ROOT PROTECTION AREA (RPA) WHICH IS CALCULATED AT 12 TIMES THE DIAMETER OF TREE TRUNK AND 1.5MTRS OFF GROUND TO OBTAIN THE RADIUS REQUIRED.

RED HATCH PATTERN DENOTES NEW LAID 'CELLWEB' TO BE USED AROUND PERIMETER OF TREES 1500MM X 75 / 100MM UNDER SURFACE OF DRIVEWAY

REVISIONS

Revision	Date	Description
B	7/06/25	Amended as per tree specialist following site meeting

Client Mr Rashaid Azee

Job 46, Caerau Ro9ad, Newport NP20 4HH

Date 04/05/2025

Scale 1:100@A1


Drawn SJH

Dwg No. RA2025/02-02(Rev B)

Dwg Title:

Proposed Ground Plans

© Copyright

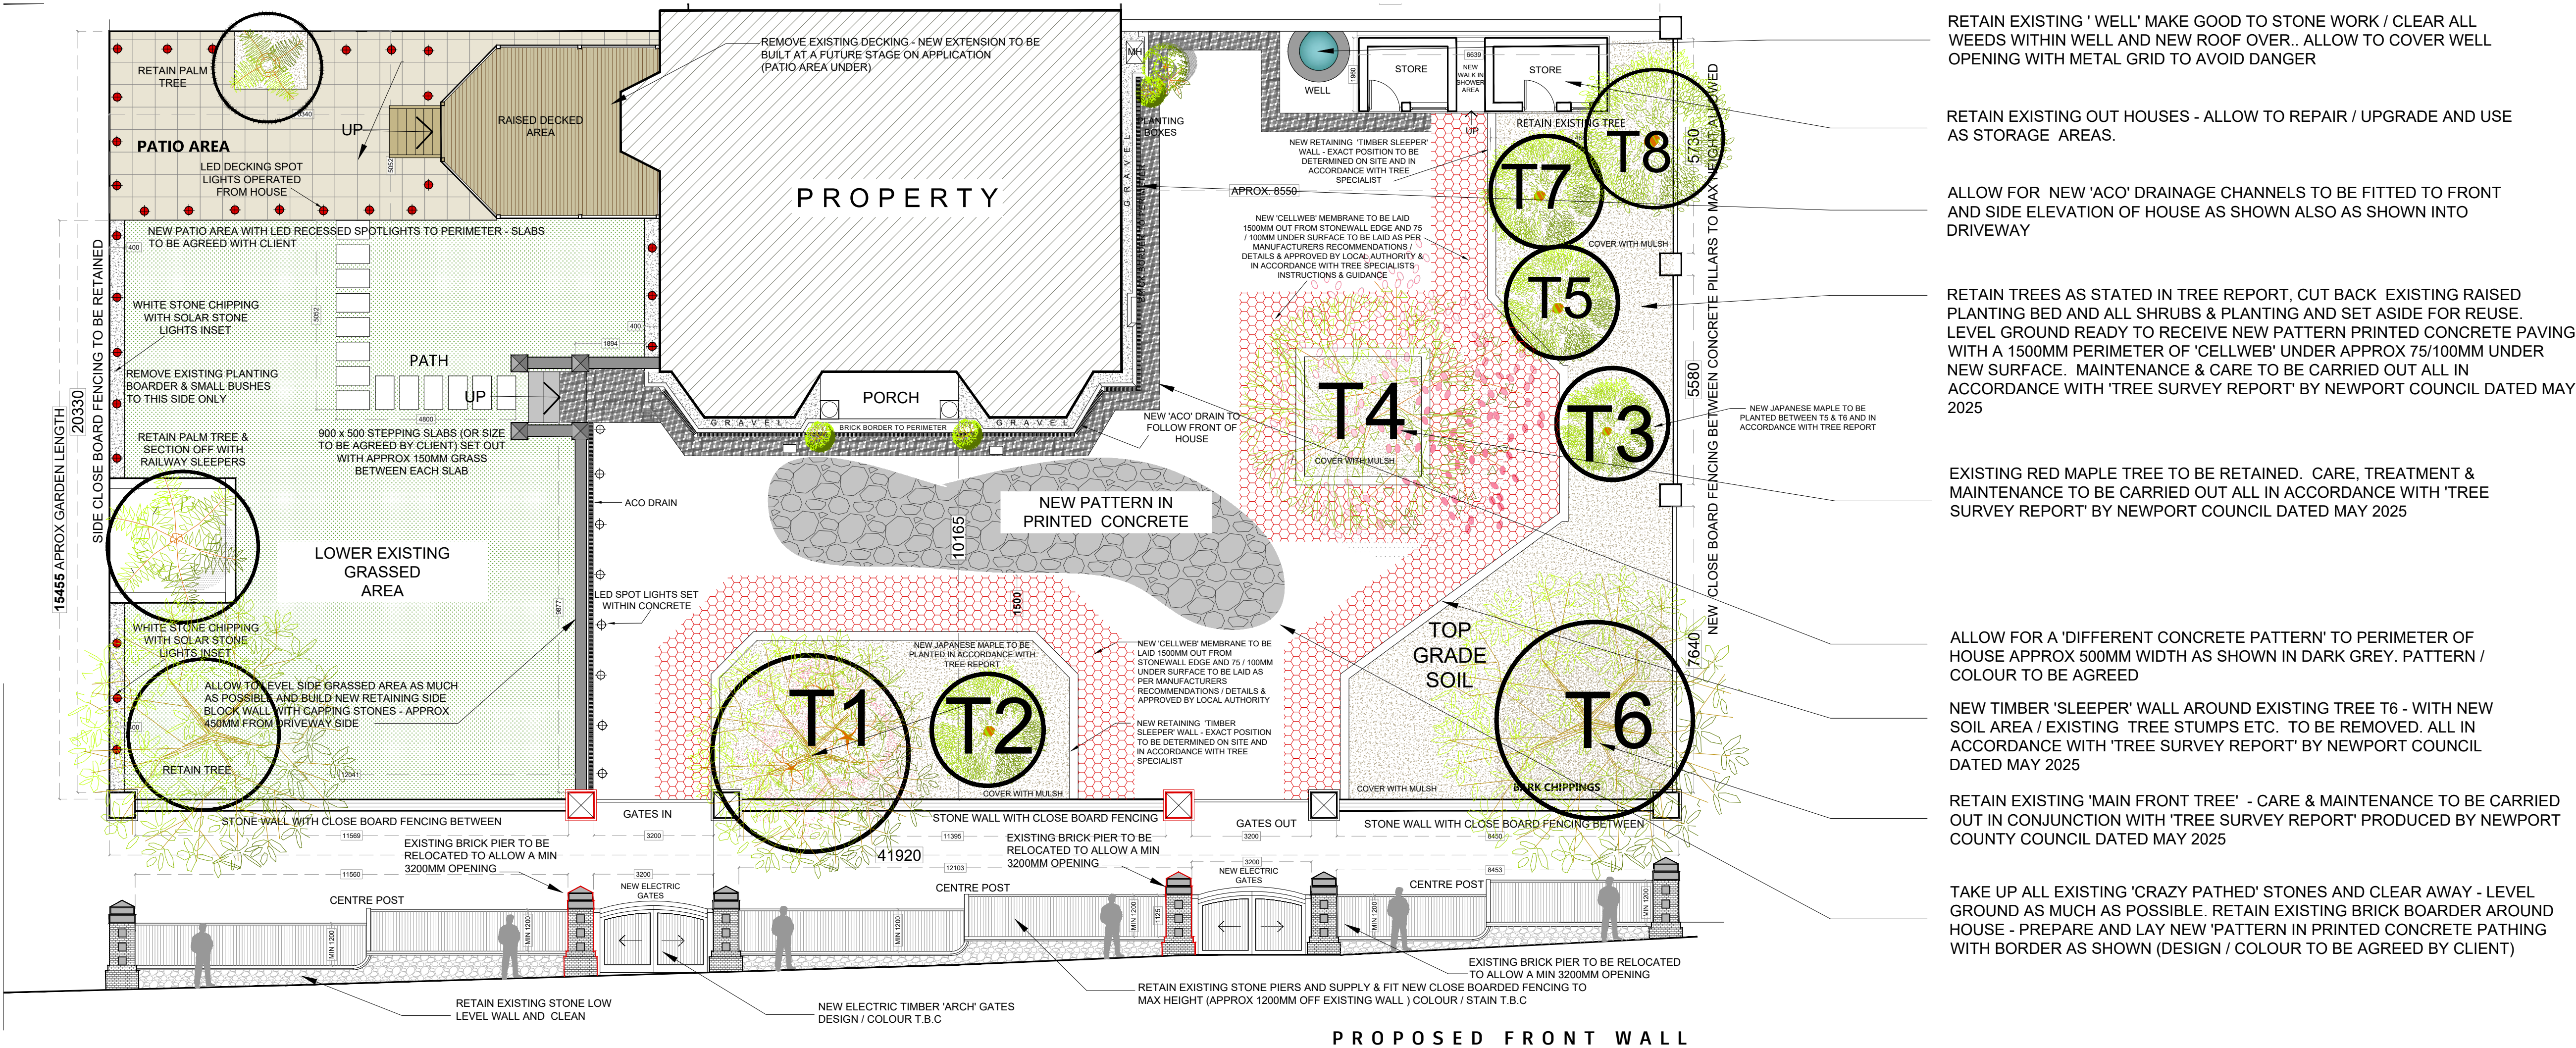

PROPOSED GROUNDS PLAN - Scale1:100