

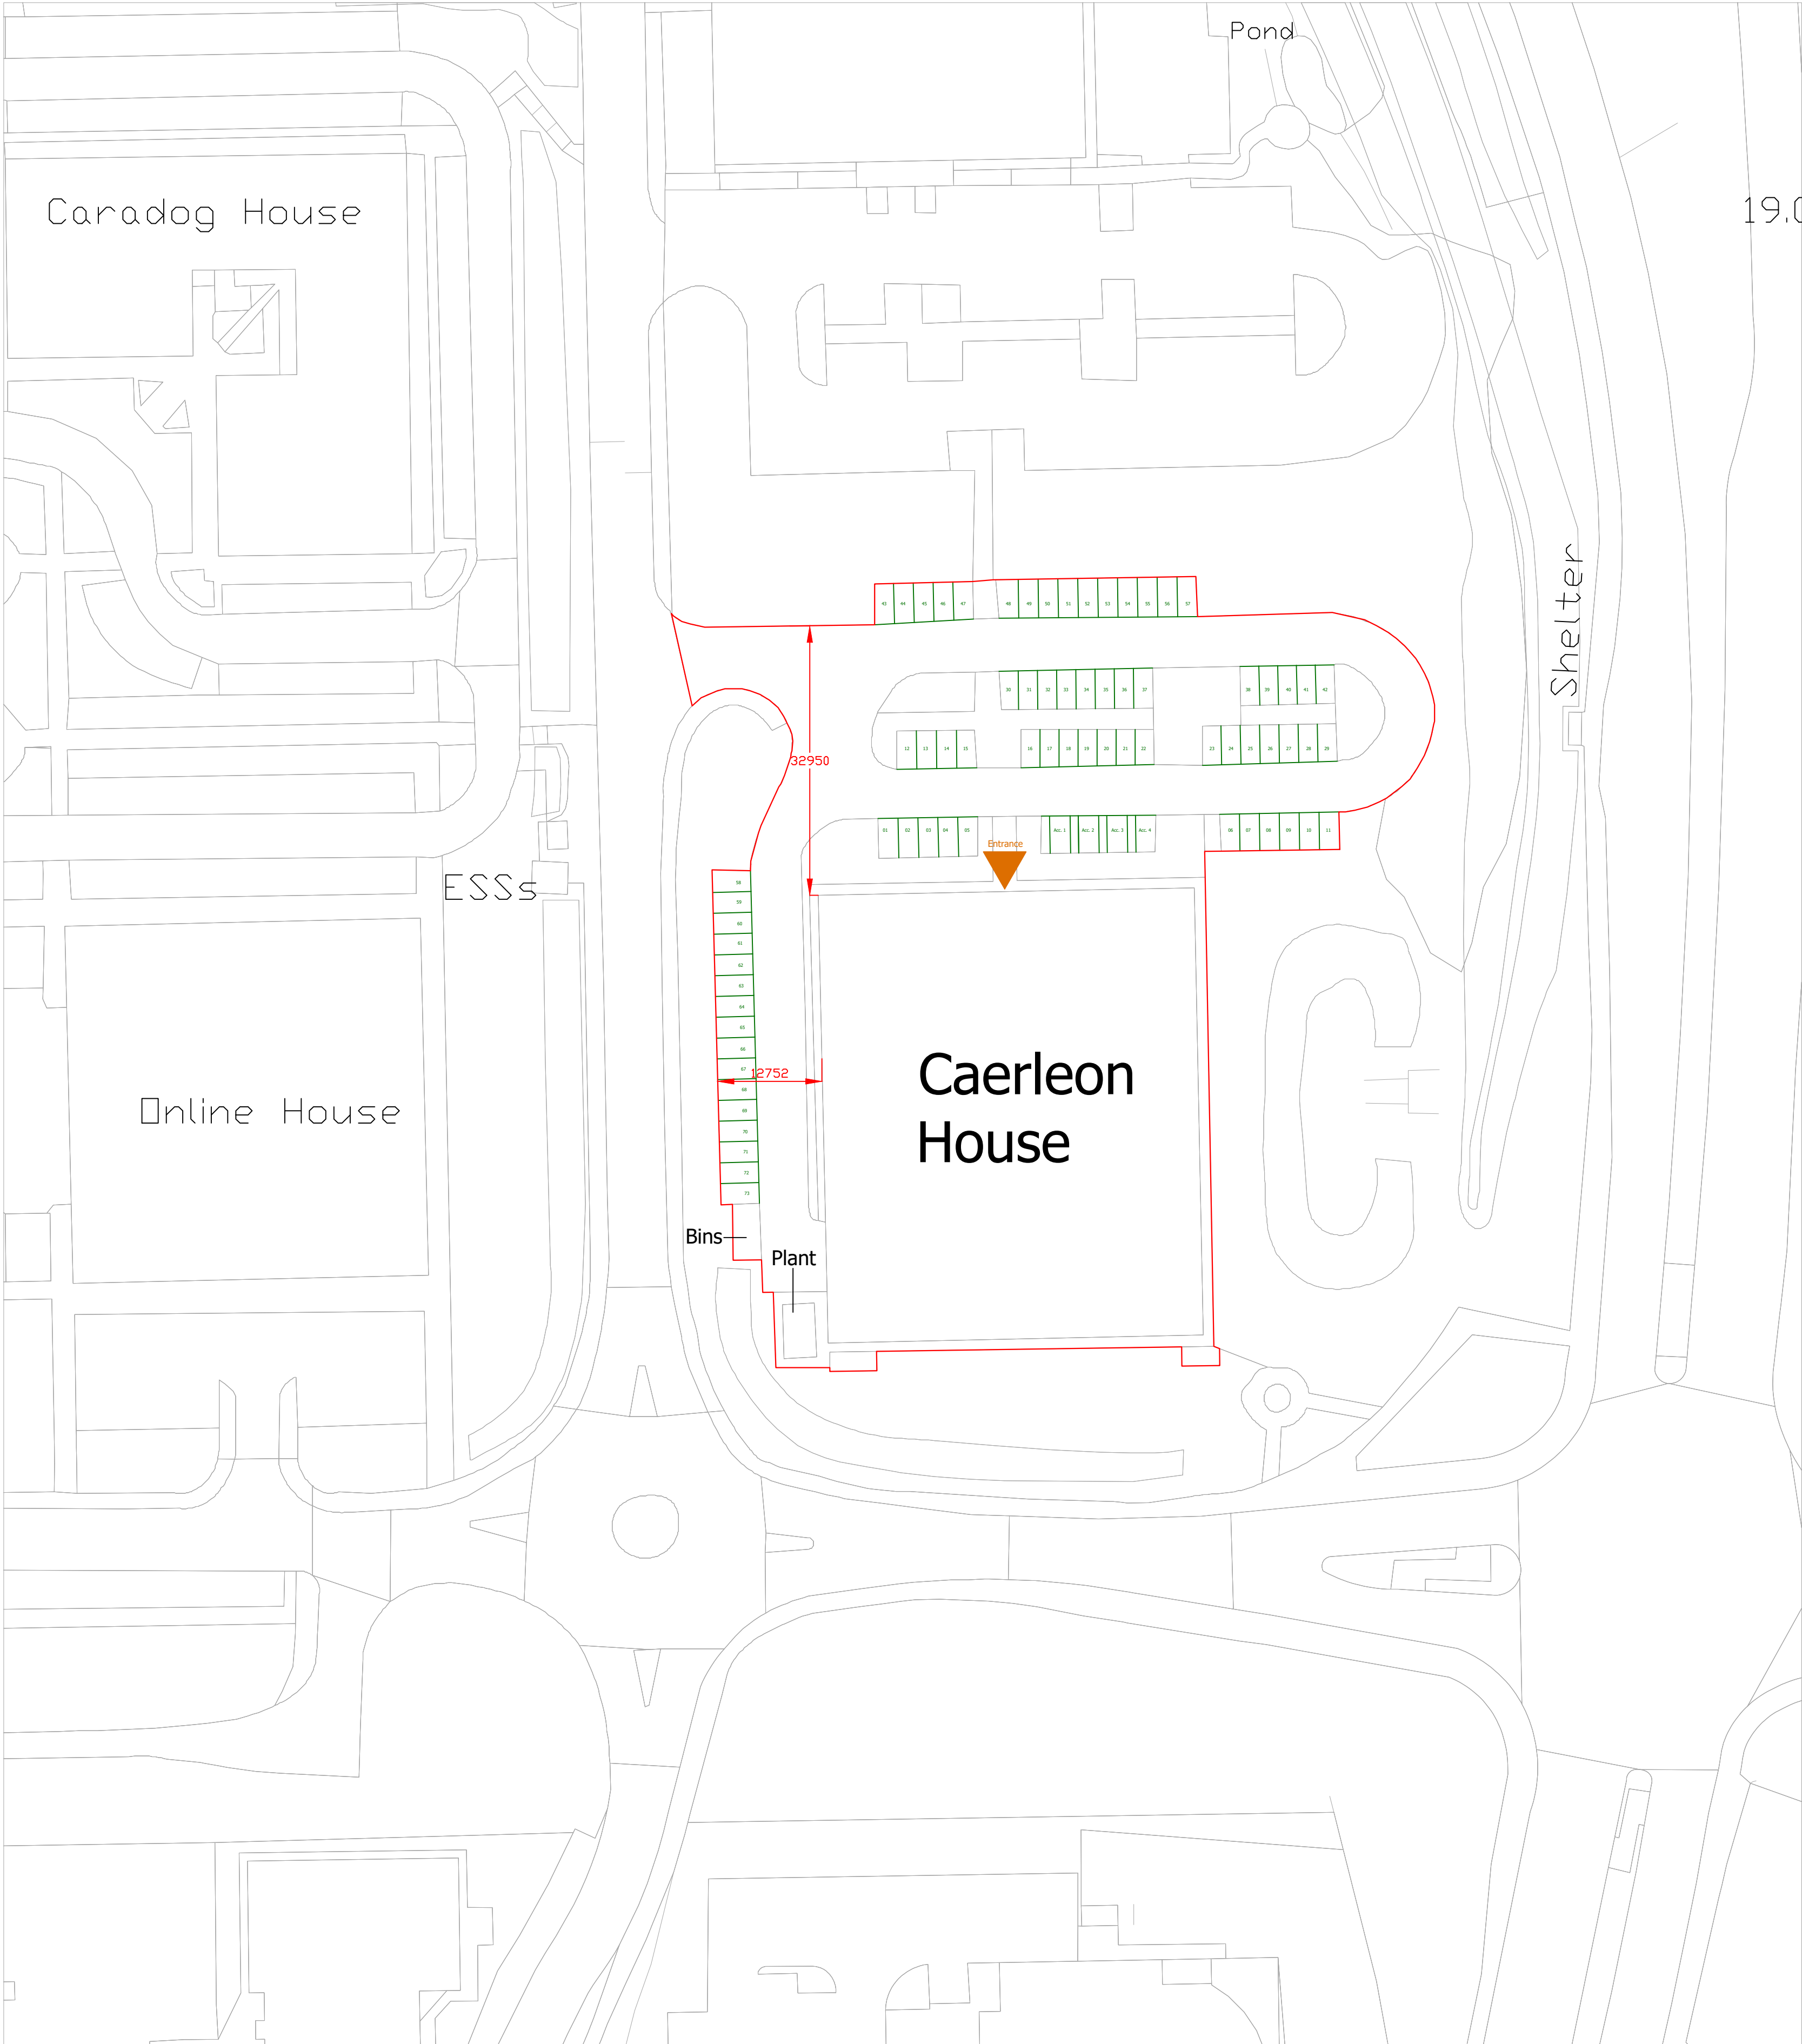


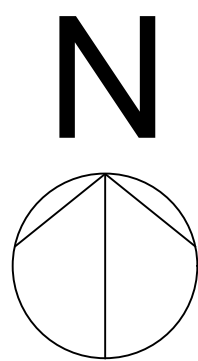

ReQuestAPlan
Map number: TORQM25344102247114
Title: Caerleon House Site Plan
Map Produced for: 4752 Veterinary Hospital
2. Scope, copyright and disclaimer: Rights: 2025 05 180045746
Project ID:
Date of Purchase: 10-12-2025
1 Year's subscription from 10-12-2025 for 1 workstation

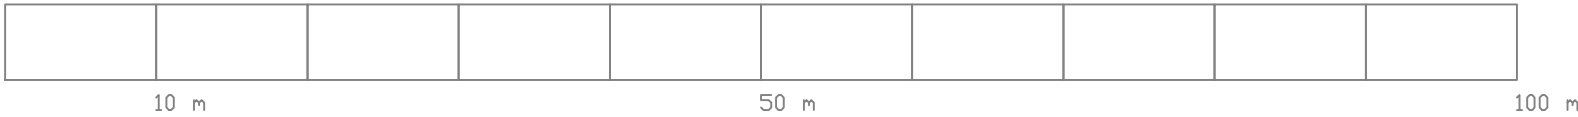

P02	22.01.26	RC	PBN	Site boundary adjusted at request of Local Authority.
P01	19.01.26	RC	PBN	Existing bins and plant labelled.

Rev	Date	Dwn	Chk	Notes
-----	------	-----	-----	-------

DO NOT SCALE							
Project	Originator	Zone	Level	Type	Role	Number	
VHCD	- ASA	- XX	- 00	- DR	- A	- 002	

Status	S2	Authorised	Revision	P02	Preliminary
Client	Y-Fets				01
Job	4752				Veterinary Hospital Cardiff

Content	As Existing Site Plan
Date	11.12.25
Scale	1:500 @ A1

Drawn	As Received
Checked	PBN

All dimensions are to be checked on site
All discrepancies must be reported to the
Architect prior to proceeding
ASA Copyright

Summerhill House
9 Summerhill Terrace
Newcastle Upon Tyne
NE4 6EB

+44(0) 191 2323434
architect@ainsworthspark.com
www.ainsworthspark.com

