



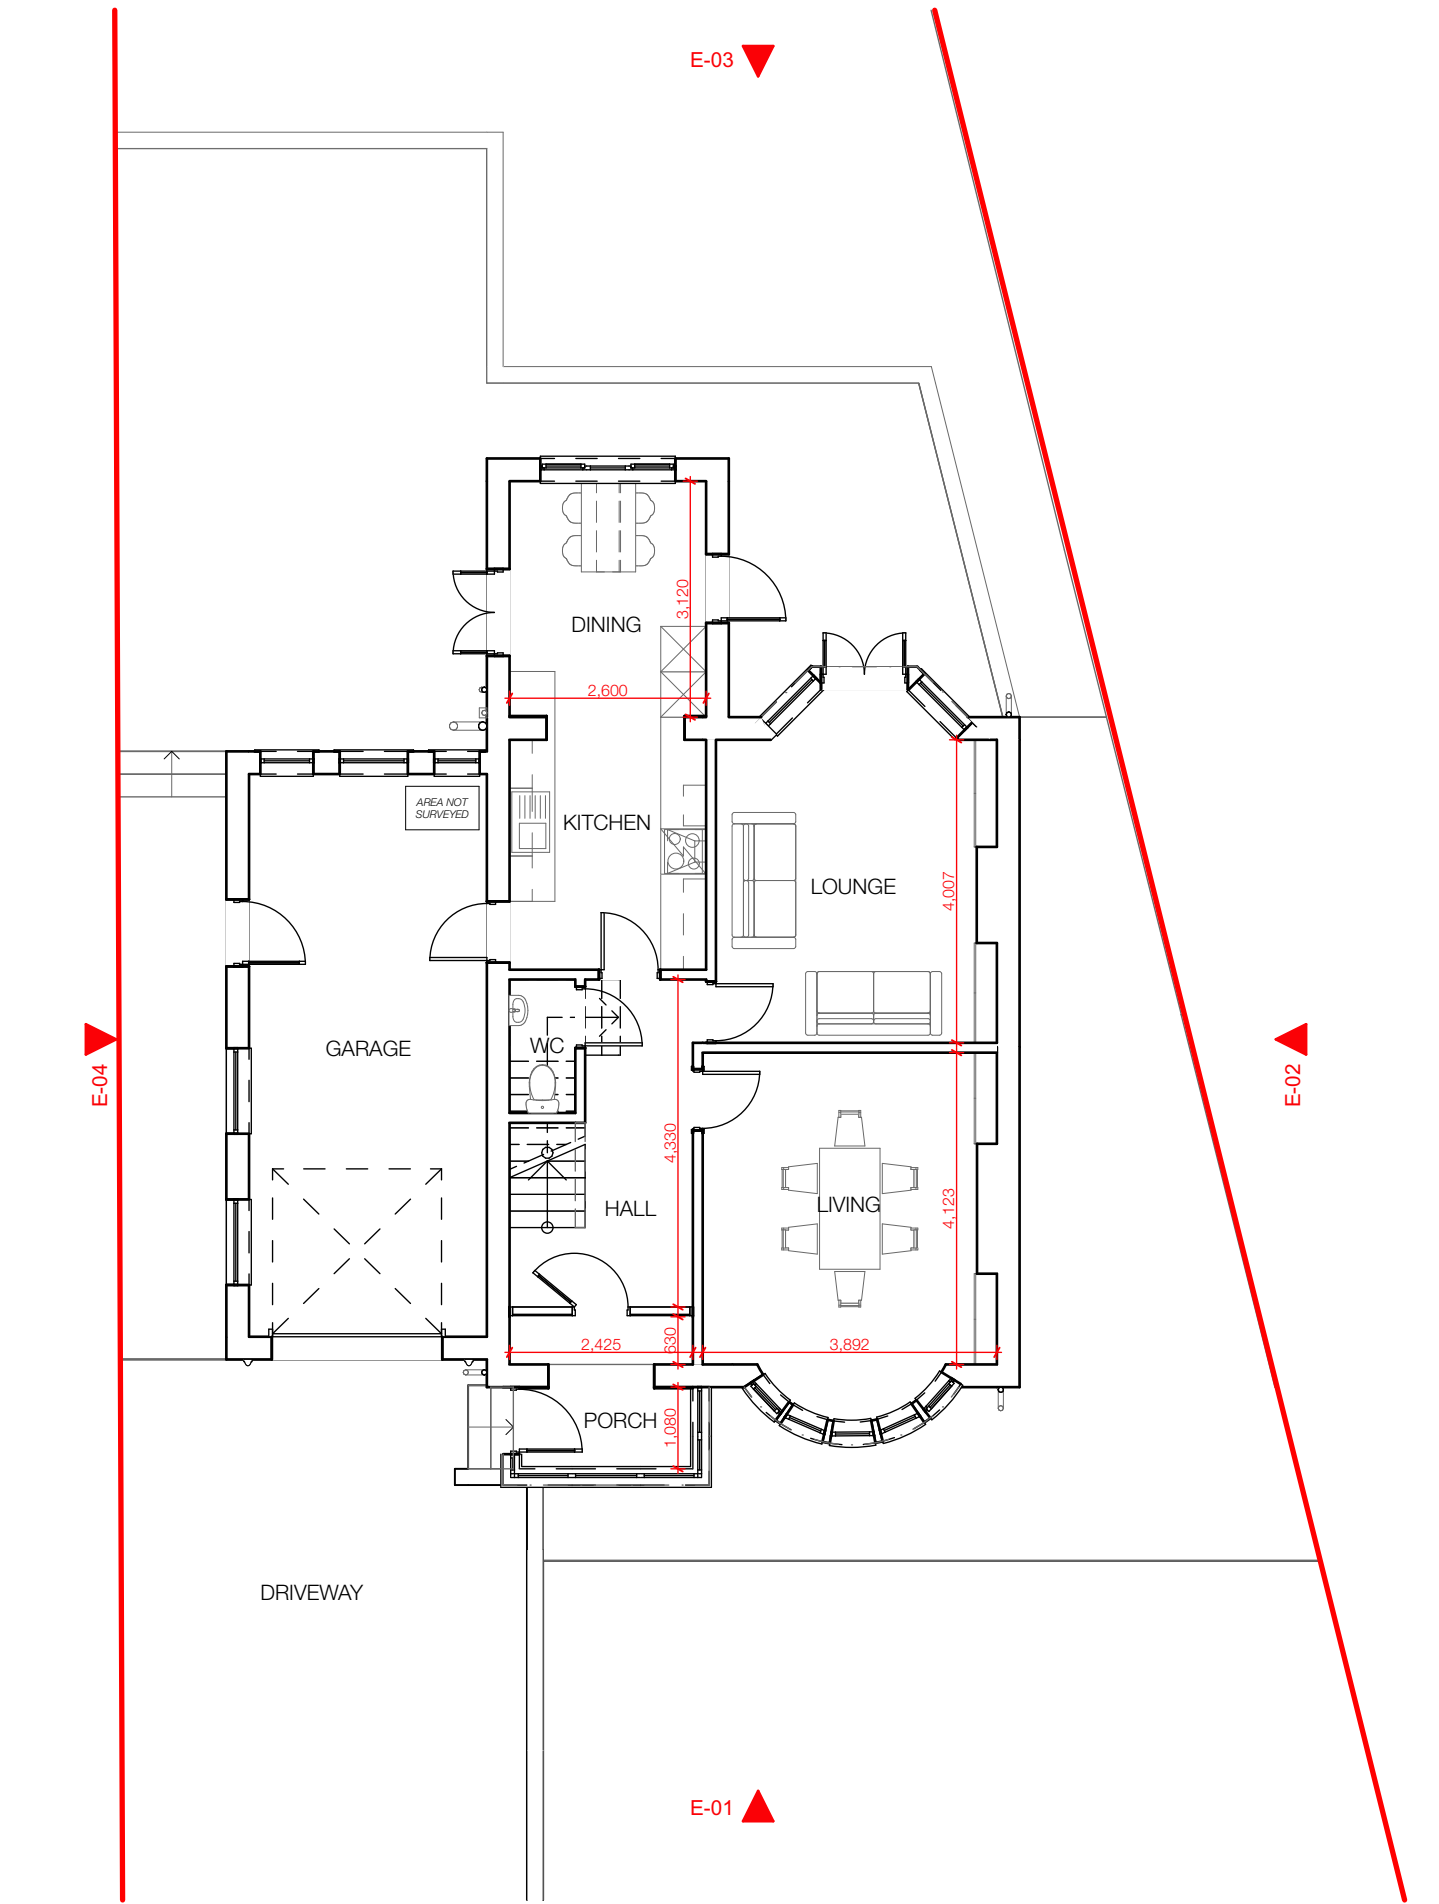

Ground Floor
GF

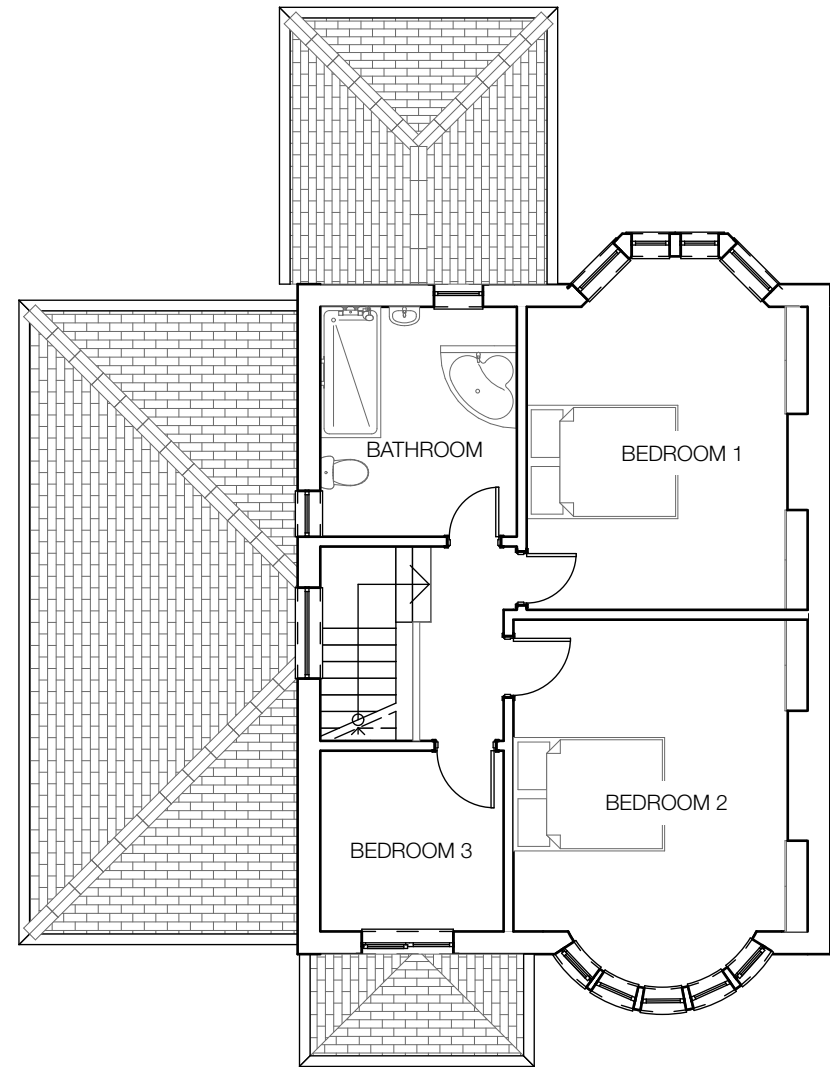

First Floor
01

