


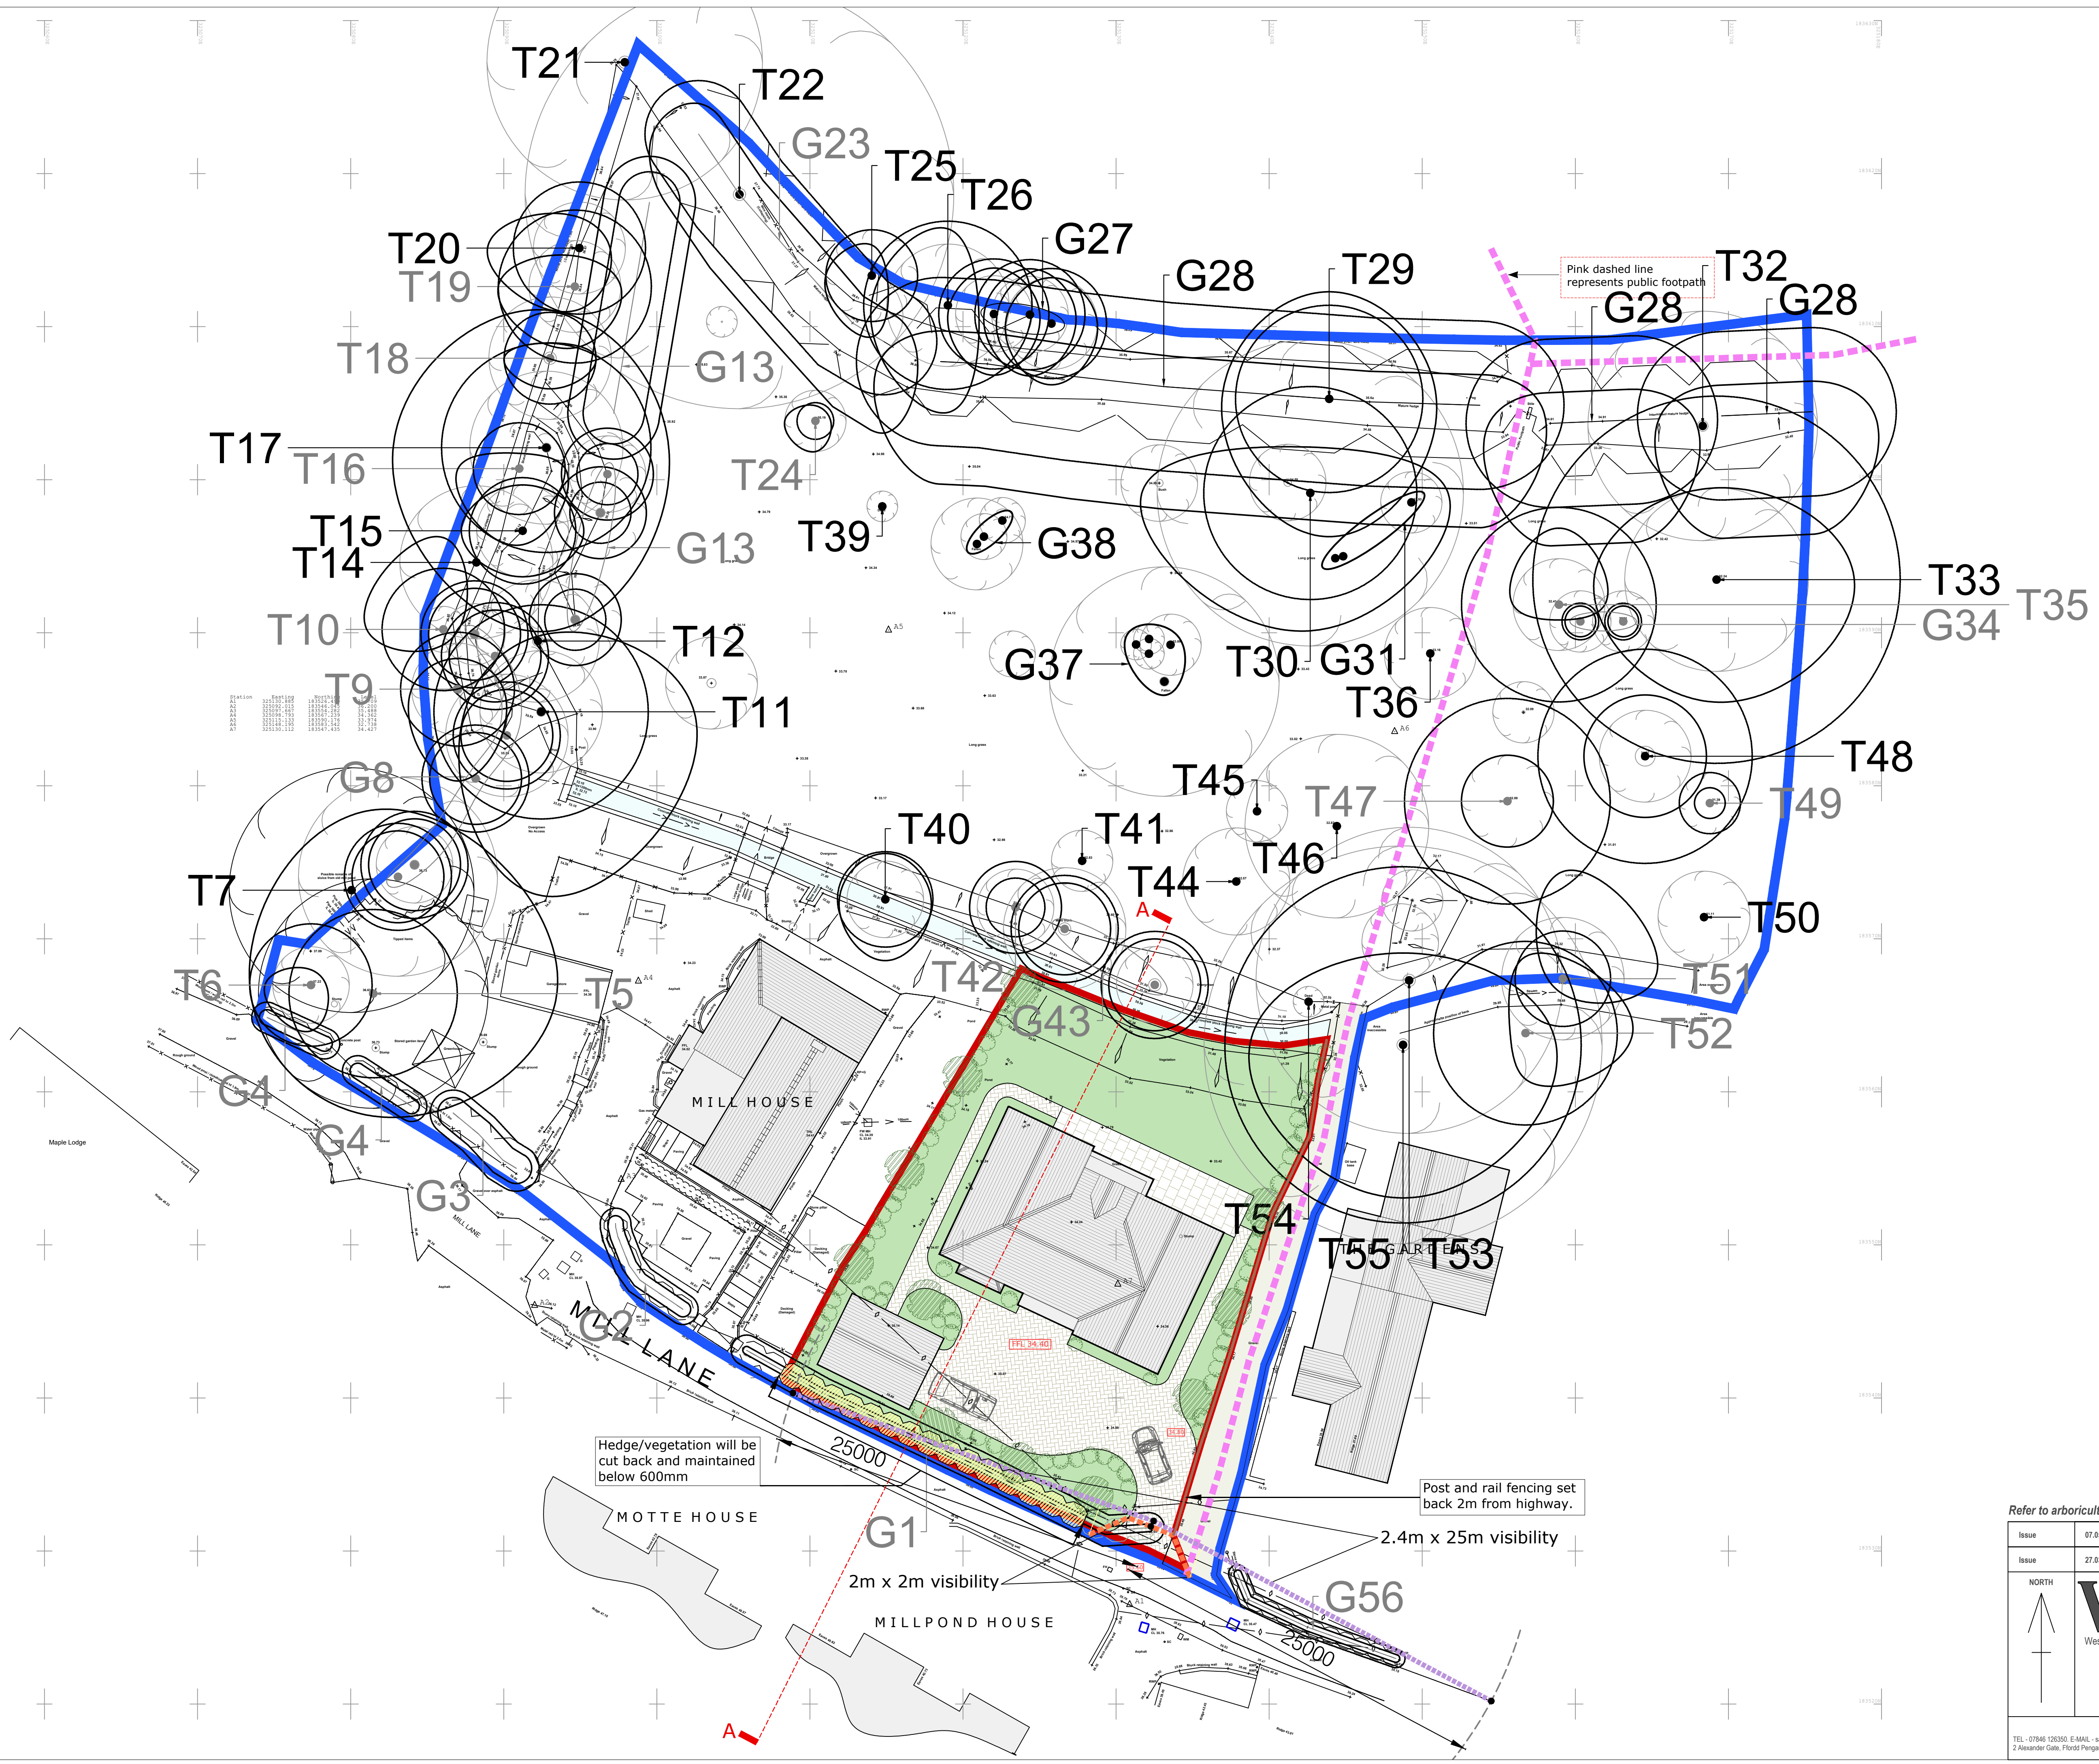


Refer to arboricultural report and plans for tree overlay

Issue	07.05.26	Vision splays added and associated annotation	
Issue	27.03.26	Planning Submission	

NORTH

Westfield Architects

Job: Proposed dwelling at land adjacent to Mill House.

Date: 27.03.26

Location: Mill House, Mill Lane, Castleton, Newport, CF3 2UT.

Scale: 1:200@A1

Title: Proposed Site Layout, Pedestrian Visibility.

Orig No: 454 - AL(09)02

TEL: 07846 126360, E-MAIL: sam@westfieldarchitects.co.uk


- THIS DRAWING IS TO BE READ IN CONJUNCTION WITH OTHER RELEVANT ARCHITECTS AND ENGINEERS DRAWINGS AND SPECIFICATIONS.
- ALL DIMENSIONS ARE IN MILLIMETERS UNLESS OTHERWISE STATED.
- ALL DIMENSIONS TO BE CHECKED ON SITE BEFORE AND DURING WORK.
- ARCHITECT TO BE MADE AWARE OF ANY CHANGES TO DESIGN OR DIMENSIONS.
- COPYRIGHT REMAINS WITH WESTFIELD ARCHITECTS