


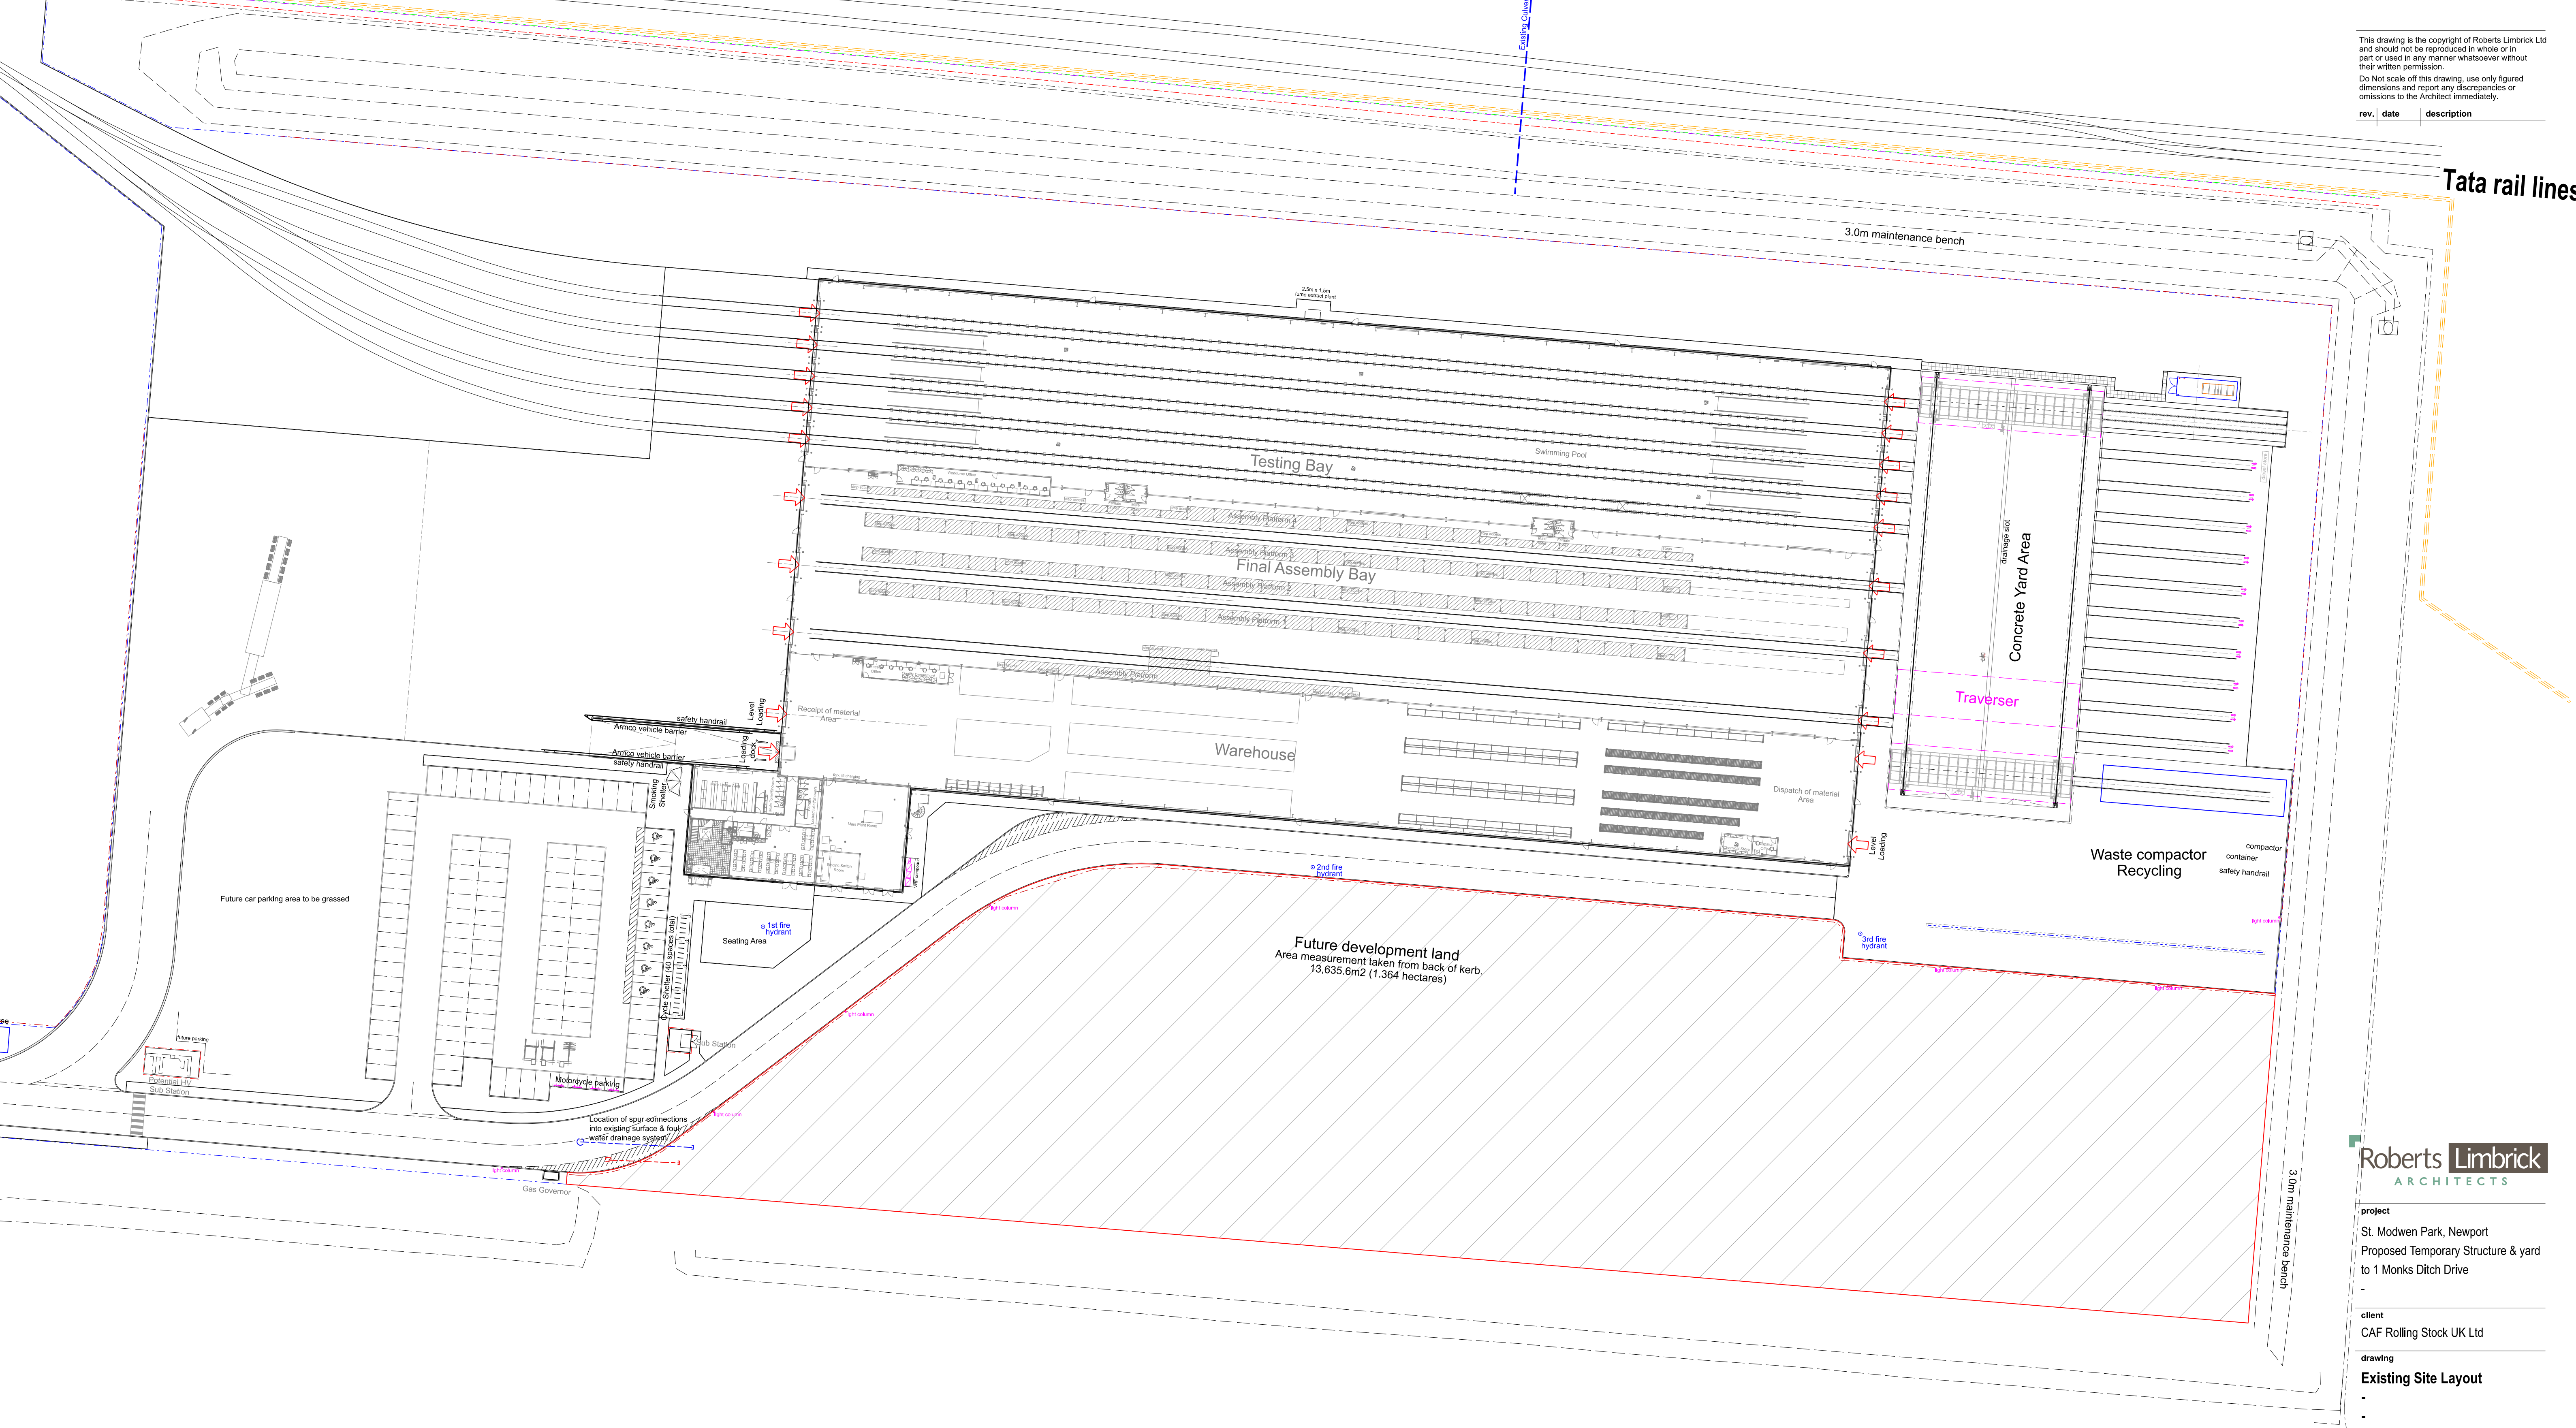

This drawing is the copyright of Roberts Limbrick Ltd and should not be reproduced in whole or in part or used in any manner whatsoever without their written permission.
Do Not scale off this drawing, use only figured dimensions and report any discrepancies or omissions to the Architect immediately.

rev.	date	description
------	------	-------------

Roberts Limbrick
ARCHITECTS

project
St. Modwen Park, Newport
Proposed Temporary Structure & yard to 1 Monks Ditch Drive

client
CAF Rolling Stock UK Ltd

drawing
Existing Site Layout

status
PLANNING

ROBERTS LIMBRICK LTD
The Carriage Building, Bruton Way,
Gloucester, GL1 1DG
The Estates Office, 25 - 26 Gold Tops,
Newport, NP20 4PG
T. 03333 405 500
mail@robertslimbrick.com
www.robertslimbrick.com

Registered Office : England No. 06658029

scale 1/500 @ A1

date May 2021 **author**

project **drg no.** **rev.**
10026 - / PL02