


rev.	date	description
------	------	-------------

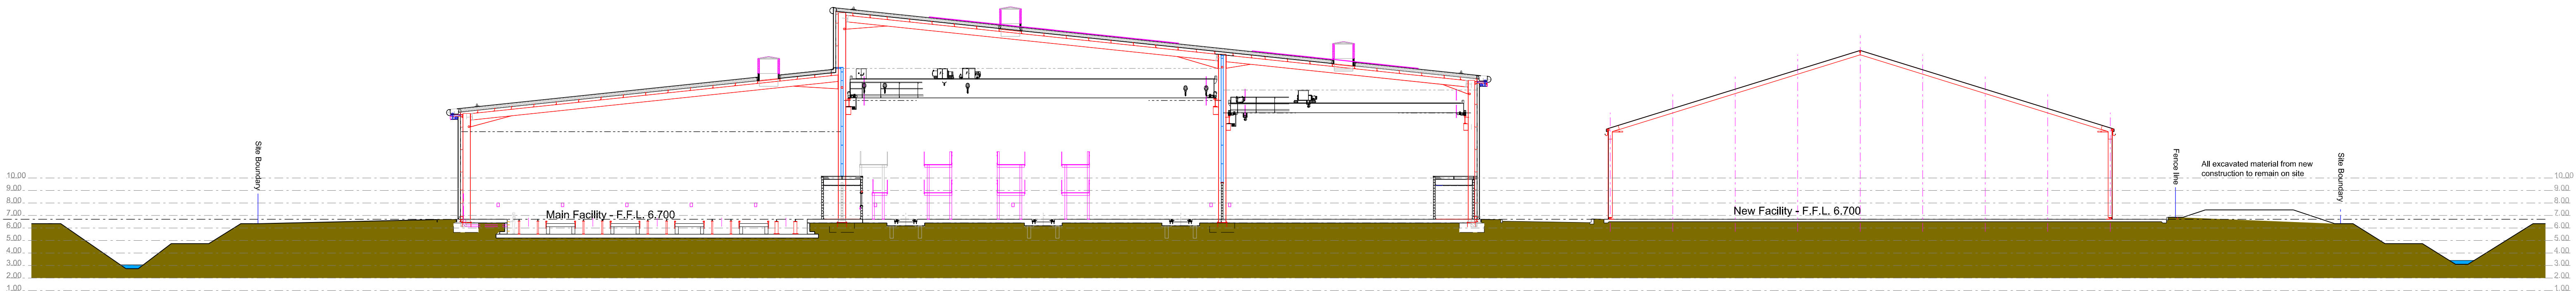

Typical Site Cross Section