


PLANTING

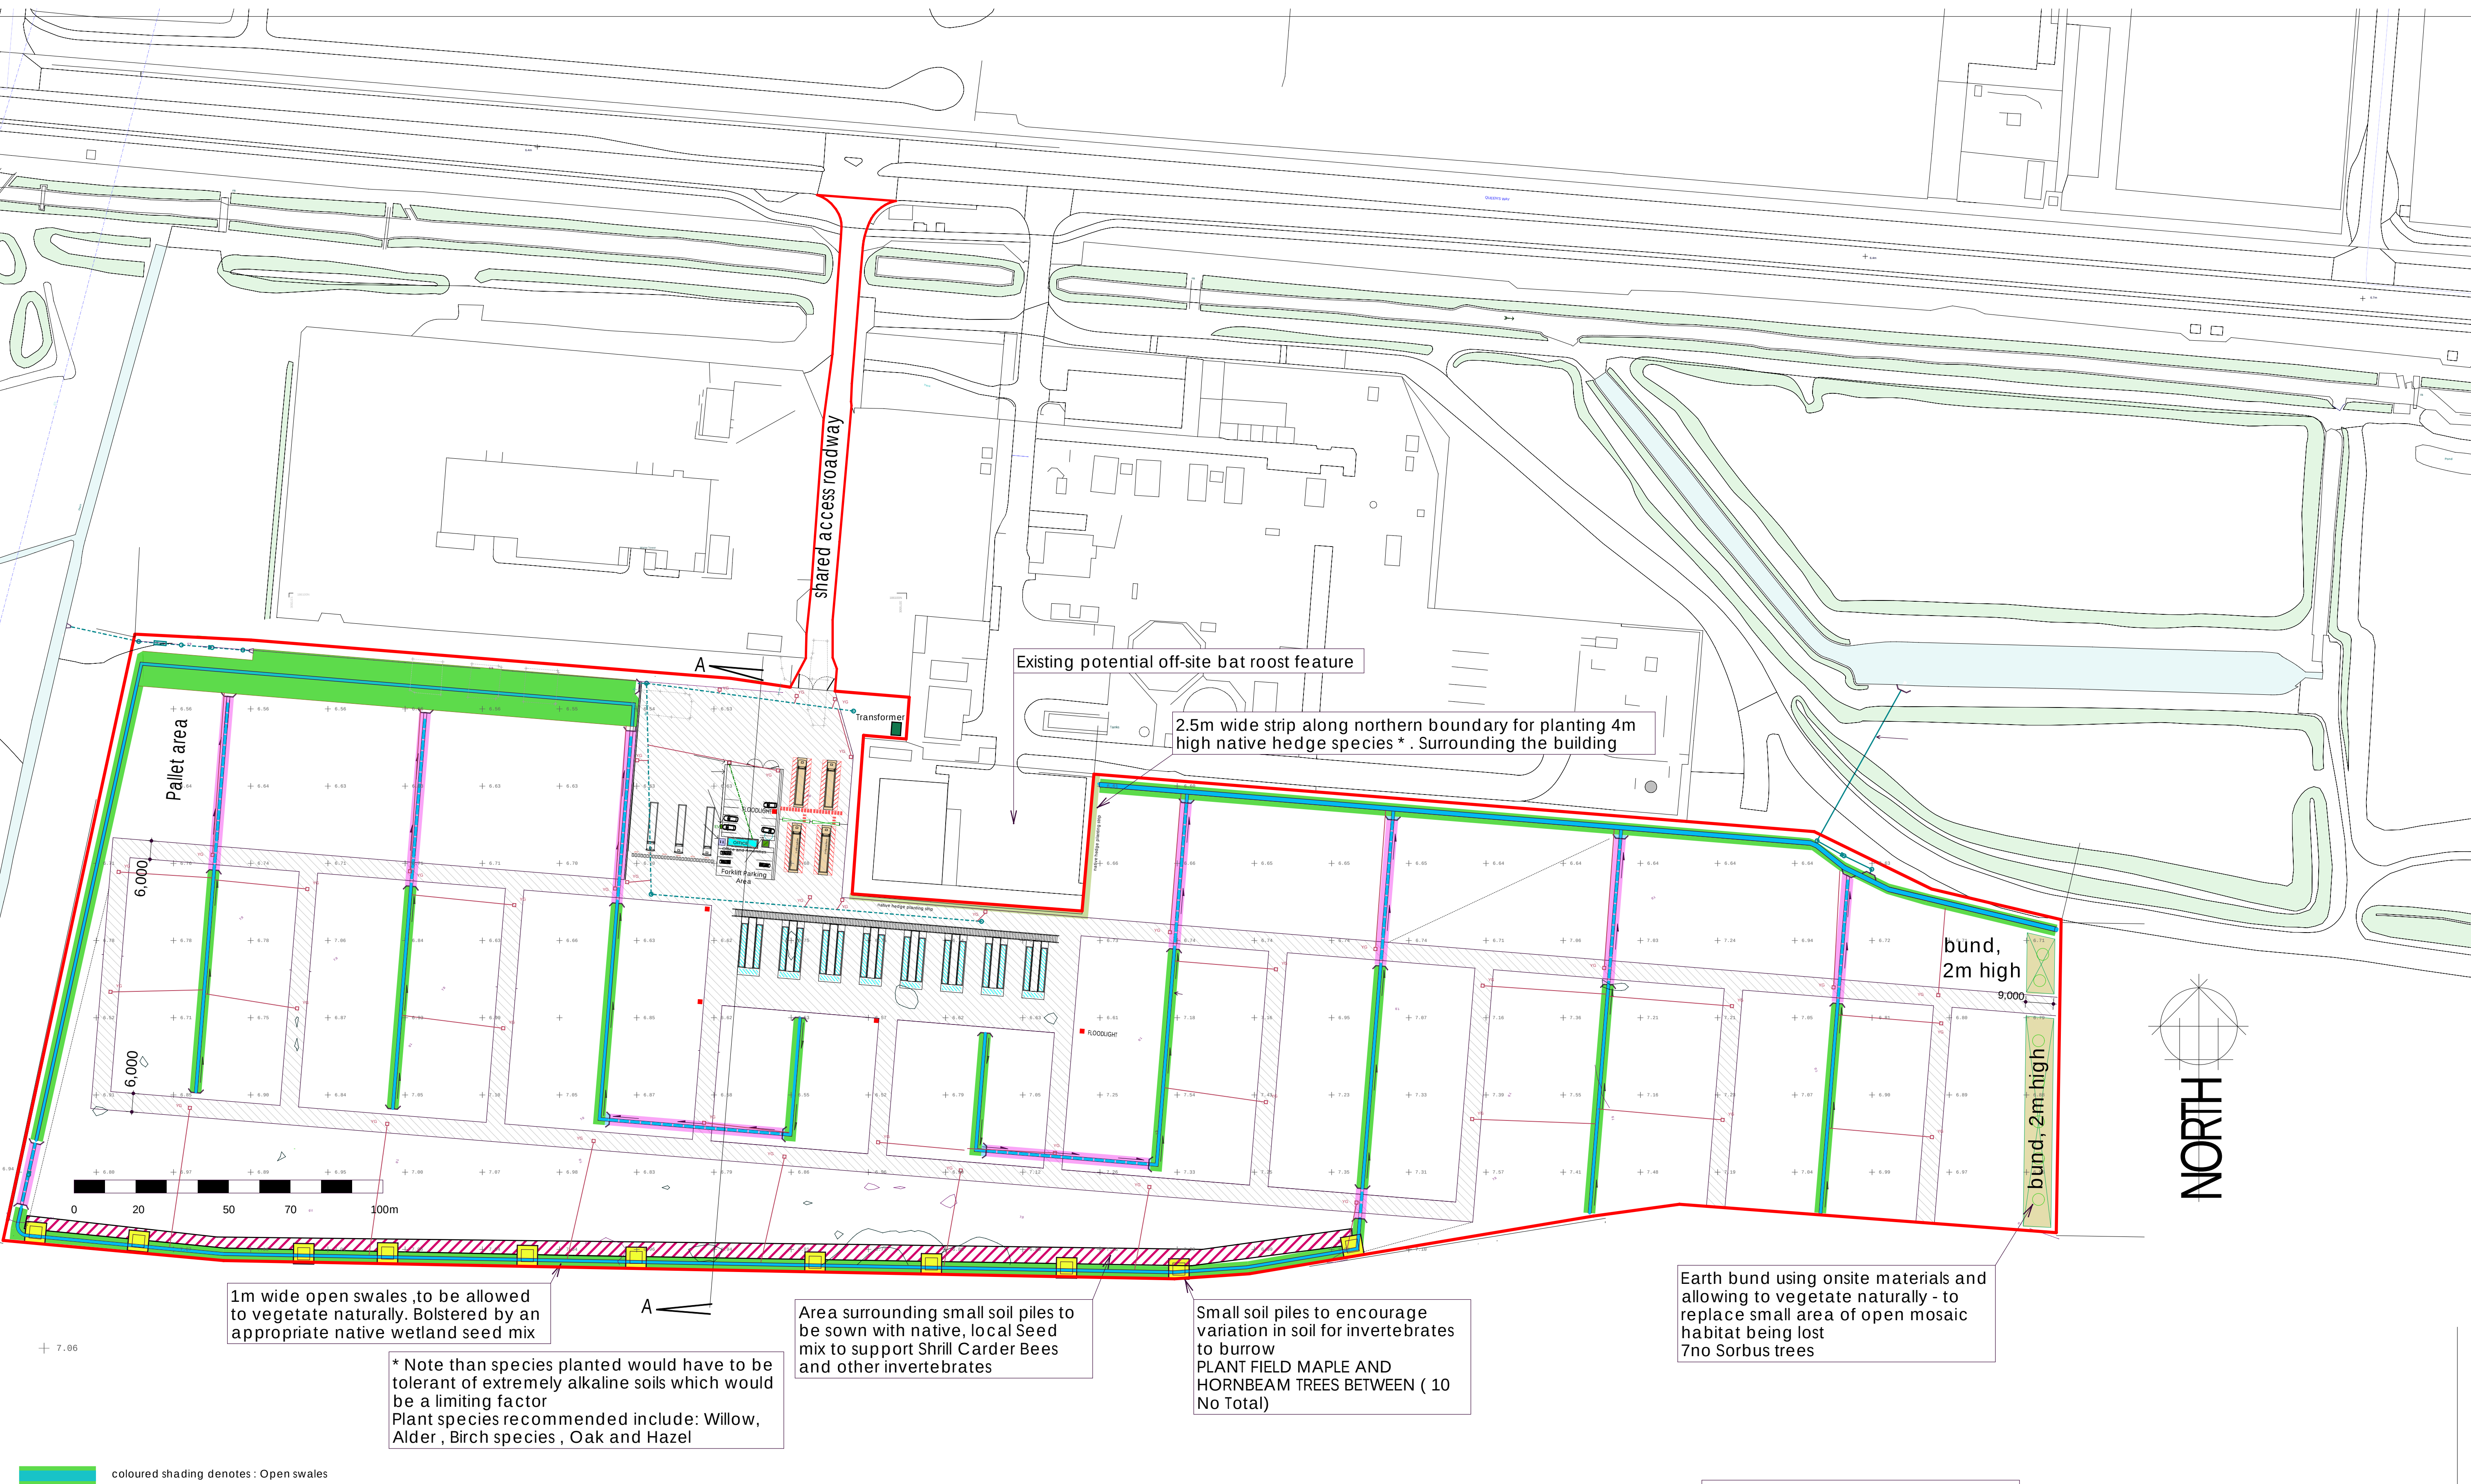

SEE ATTACHED METHOD STATEMENT

The seed mix would comprise a mixture of flowering plants, grasses, sedges and rushes including marginal and aquatic species such as marsh marigold (*Caltha palustris*), meadowsweet (*Filipendula vulgaris*), marsh woundwort (*Stachys palustris*), hemp agrimony (*Eupatorium cannabinum*), yellow iris (*Iris pseudacorus*), brooklime (*Veronica beccabunga*), red clover (*Trifolium pratense*), bird's-foot trefoil (*Lotus corniculatus*), common knapweed (*Centaurea nigra*), marsh foxtail (*Alopecurus geniculatus*), water mint (*Mentha aquatica*), and pendulous sedge (*Carex pendula*).

DES CAIRNS

Des Cairns FCIAI FCIOB IHBC
CIAT Accredited Conservationist

Des Cairns Architecture
Fisherman's Cottage, 31 Lough Road, Ballinderry Upper, Lisburn BT28 2JY

T: 0044 (0)28 9442 2660 M: 0044 (0)7802 201371
des@descairns.com www.descairns.com

CIAT CHARTERED PRACTICE

CIAT ACCREDITED CONSERVATIONIST

IHBC INSTITUTE OF HISTORIC BUILDING CONSERVATION

REVISION	DESCRIPTION	NAME	DATE
CLIENT	Westland Horticulture Ltd	PROJECT	TATA Llanwern Works Llanwern Newport NP19 4QZ
DRAWING	PLANTING SITE LAYOUT CONCEPT LAYOUT NOT FOR CONSTRUCTION refer to Greg Seeley engineering drawings		
SCALE	1 : 1000 @ A1	DRAWN	K Lucas
DATE	Oct 25	DRG. NO.	24 / 12 / 100
		REV.	