


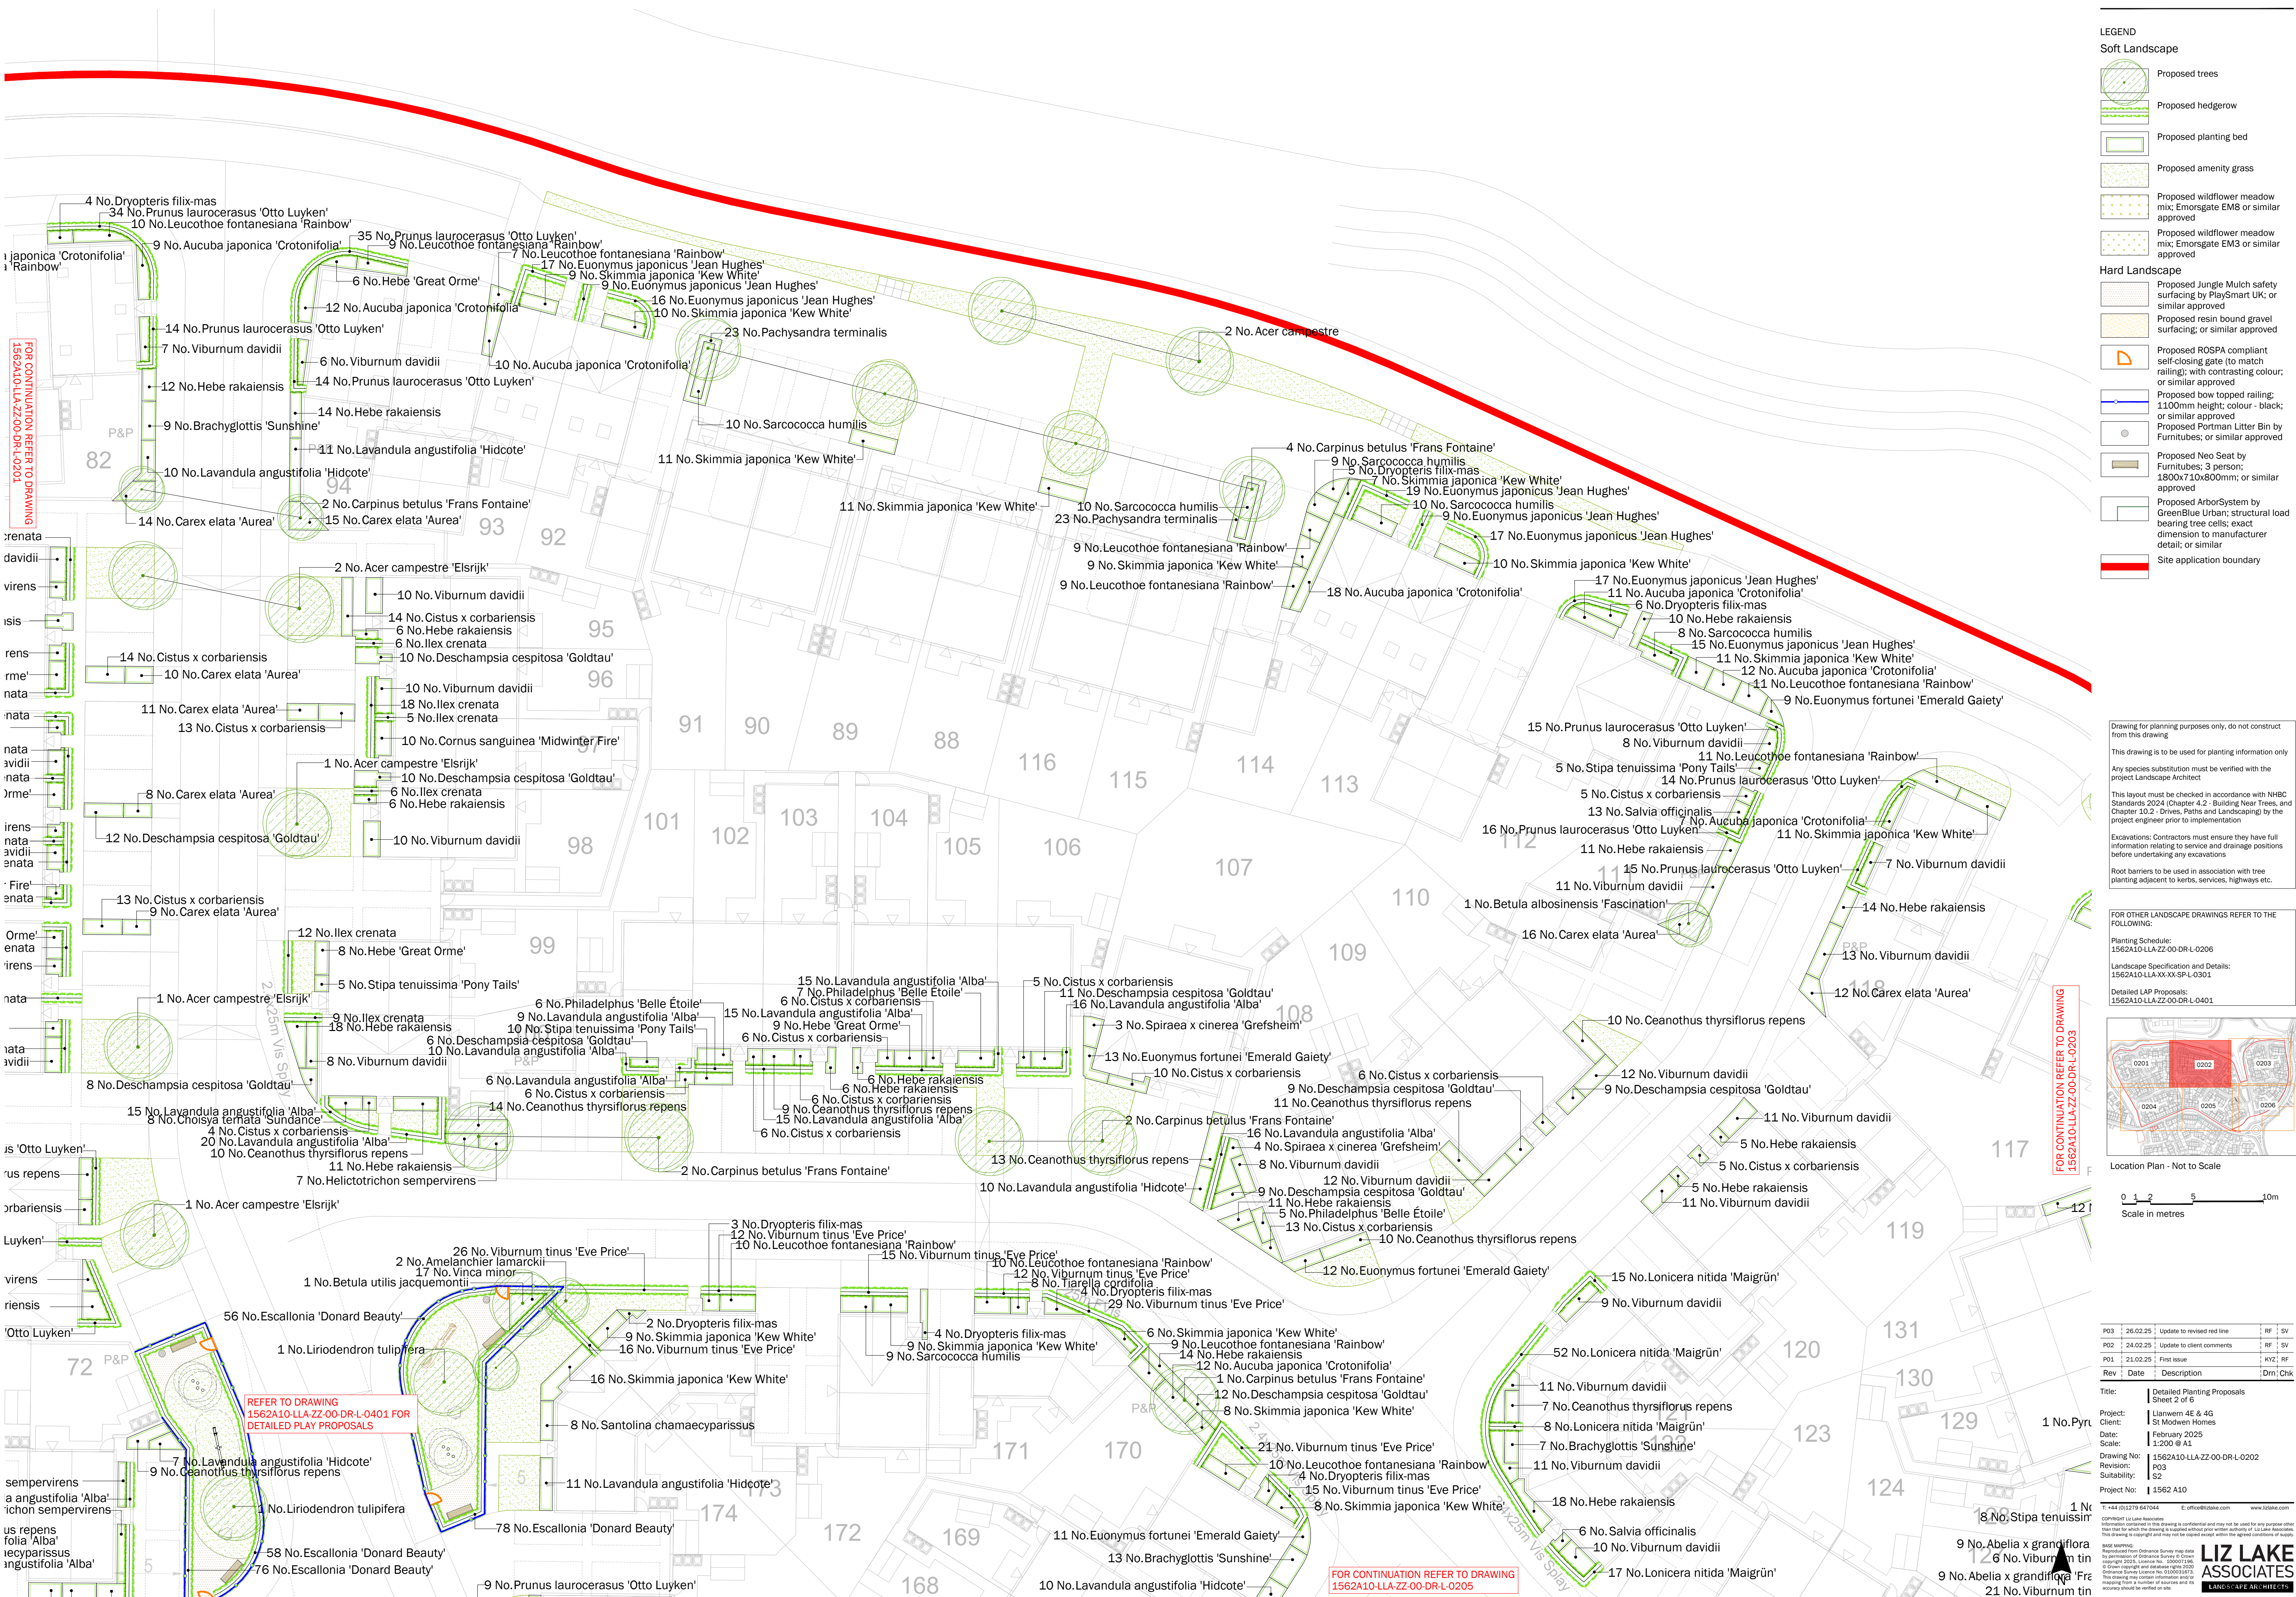

**LEGEND**

**Soft Landscape**

- Proposed trees
- Proposed hedgerow
- Proposed planting bed
- Proposed amenity grass
- Proposed wildflower meadow mix; Emorsgate EM8 or similar approved
- Proposed wildflower meadow mix; Emorsgate EM3 or similar approved

**Hard Landscape**

- Proposed Jungle Mulch safety surfacing by PlaySmart UK; or similar approved
- Proposed resin bound gravel surfacing; or similar approved
- Proposed ROSPA compliant self-closing gate (to match railing); with contrasting colour; or similar approved
- Proposed bow topped railing; 1100mm height; colour - black; or similar approved
- Proposed Portman Litter Bin by Furnitubes; or similar approved
- Proposed Neo Seat by Furnitubes; 3 person; 1800x710x800mm; or similar approved
- Proposed ArborSystem by GreenBlue Urban; structural load bearing tree cells; exact dimension to manufacturer detail; or similar
- Site application boundary

Drawing for planning purposes only, do not construct from this drawing

This drawing is to be used for planting information only

Any species substitution must be verified with the project Landscape Architect

This layout must be checked in accordance with NHBC Standards 2024 (Chapter 4.2 - Building Near Trees, and Chapter 10.2 - Drives, Paths and Landscaping) by the project engineer prior to implementation

Excavations: Contractors must ensure they have full information relating to service and drainage positions before undertaking any excavations


Root barriers to be used in association with tree planting adjacent to kerbs, services, highways etc.

FOR OTHER LANDSCAPE DRAWINGS REFER TO THE FOLLOWING:

Planting Schedule: 1562A10-LLA-ZZ-00-DR-L-0206

Landscape Specification and Details: 1562A10-LLA-XX-SP-L-0301

Detailed LAP Proposals: 1562A10-LLA-ZZ-00-DR-L-0401

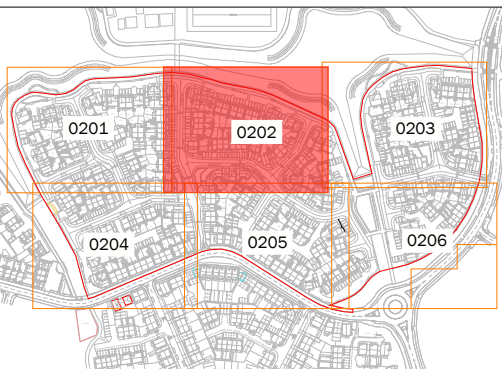

Location Plan - Not to Scale

0 1 2 5 10m

Scale in metres

|     |          |                            |     |     |
|-----|----------|----------------------------|-----|-----|
| P03 | 26.02.25 | Update to revised red line | RF  | SV  |
| P02 | 24.02.25 | Update to client comments  | RF  | SV  |
| P01 | 21.02.25 | First issue                | KYZ | RF  |
| Rev | Date     | Description                | Dm  | Chk |

Title: Detailed Planting Proposals  
Sheet: 2 of 2

Project: Llanwrn 4E & 4G  
Client: St Modwen Homes  
Date: February 2025  
Scale: 1:200 @ A1

Drawing No: 1562A10-LLA-ZZ-00-DR-L-0202  
Revision: P03  
Suitability: S2

Project No: 1562 A10

T: +44 (0)1279 647044 E: office@lize.com www.lize.com

**LIZ LAKE ASSOCIATES**

LANDSCAPE ARCHITECTS