


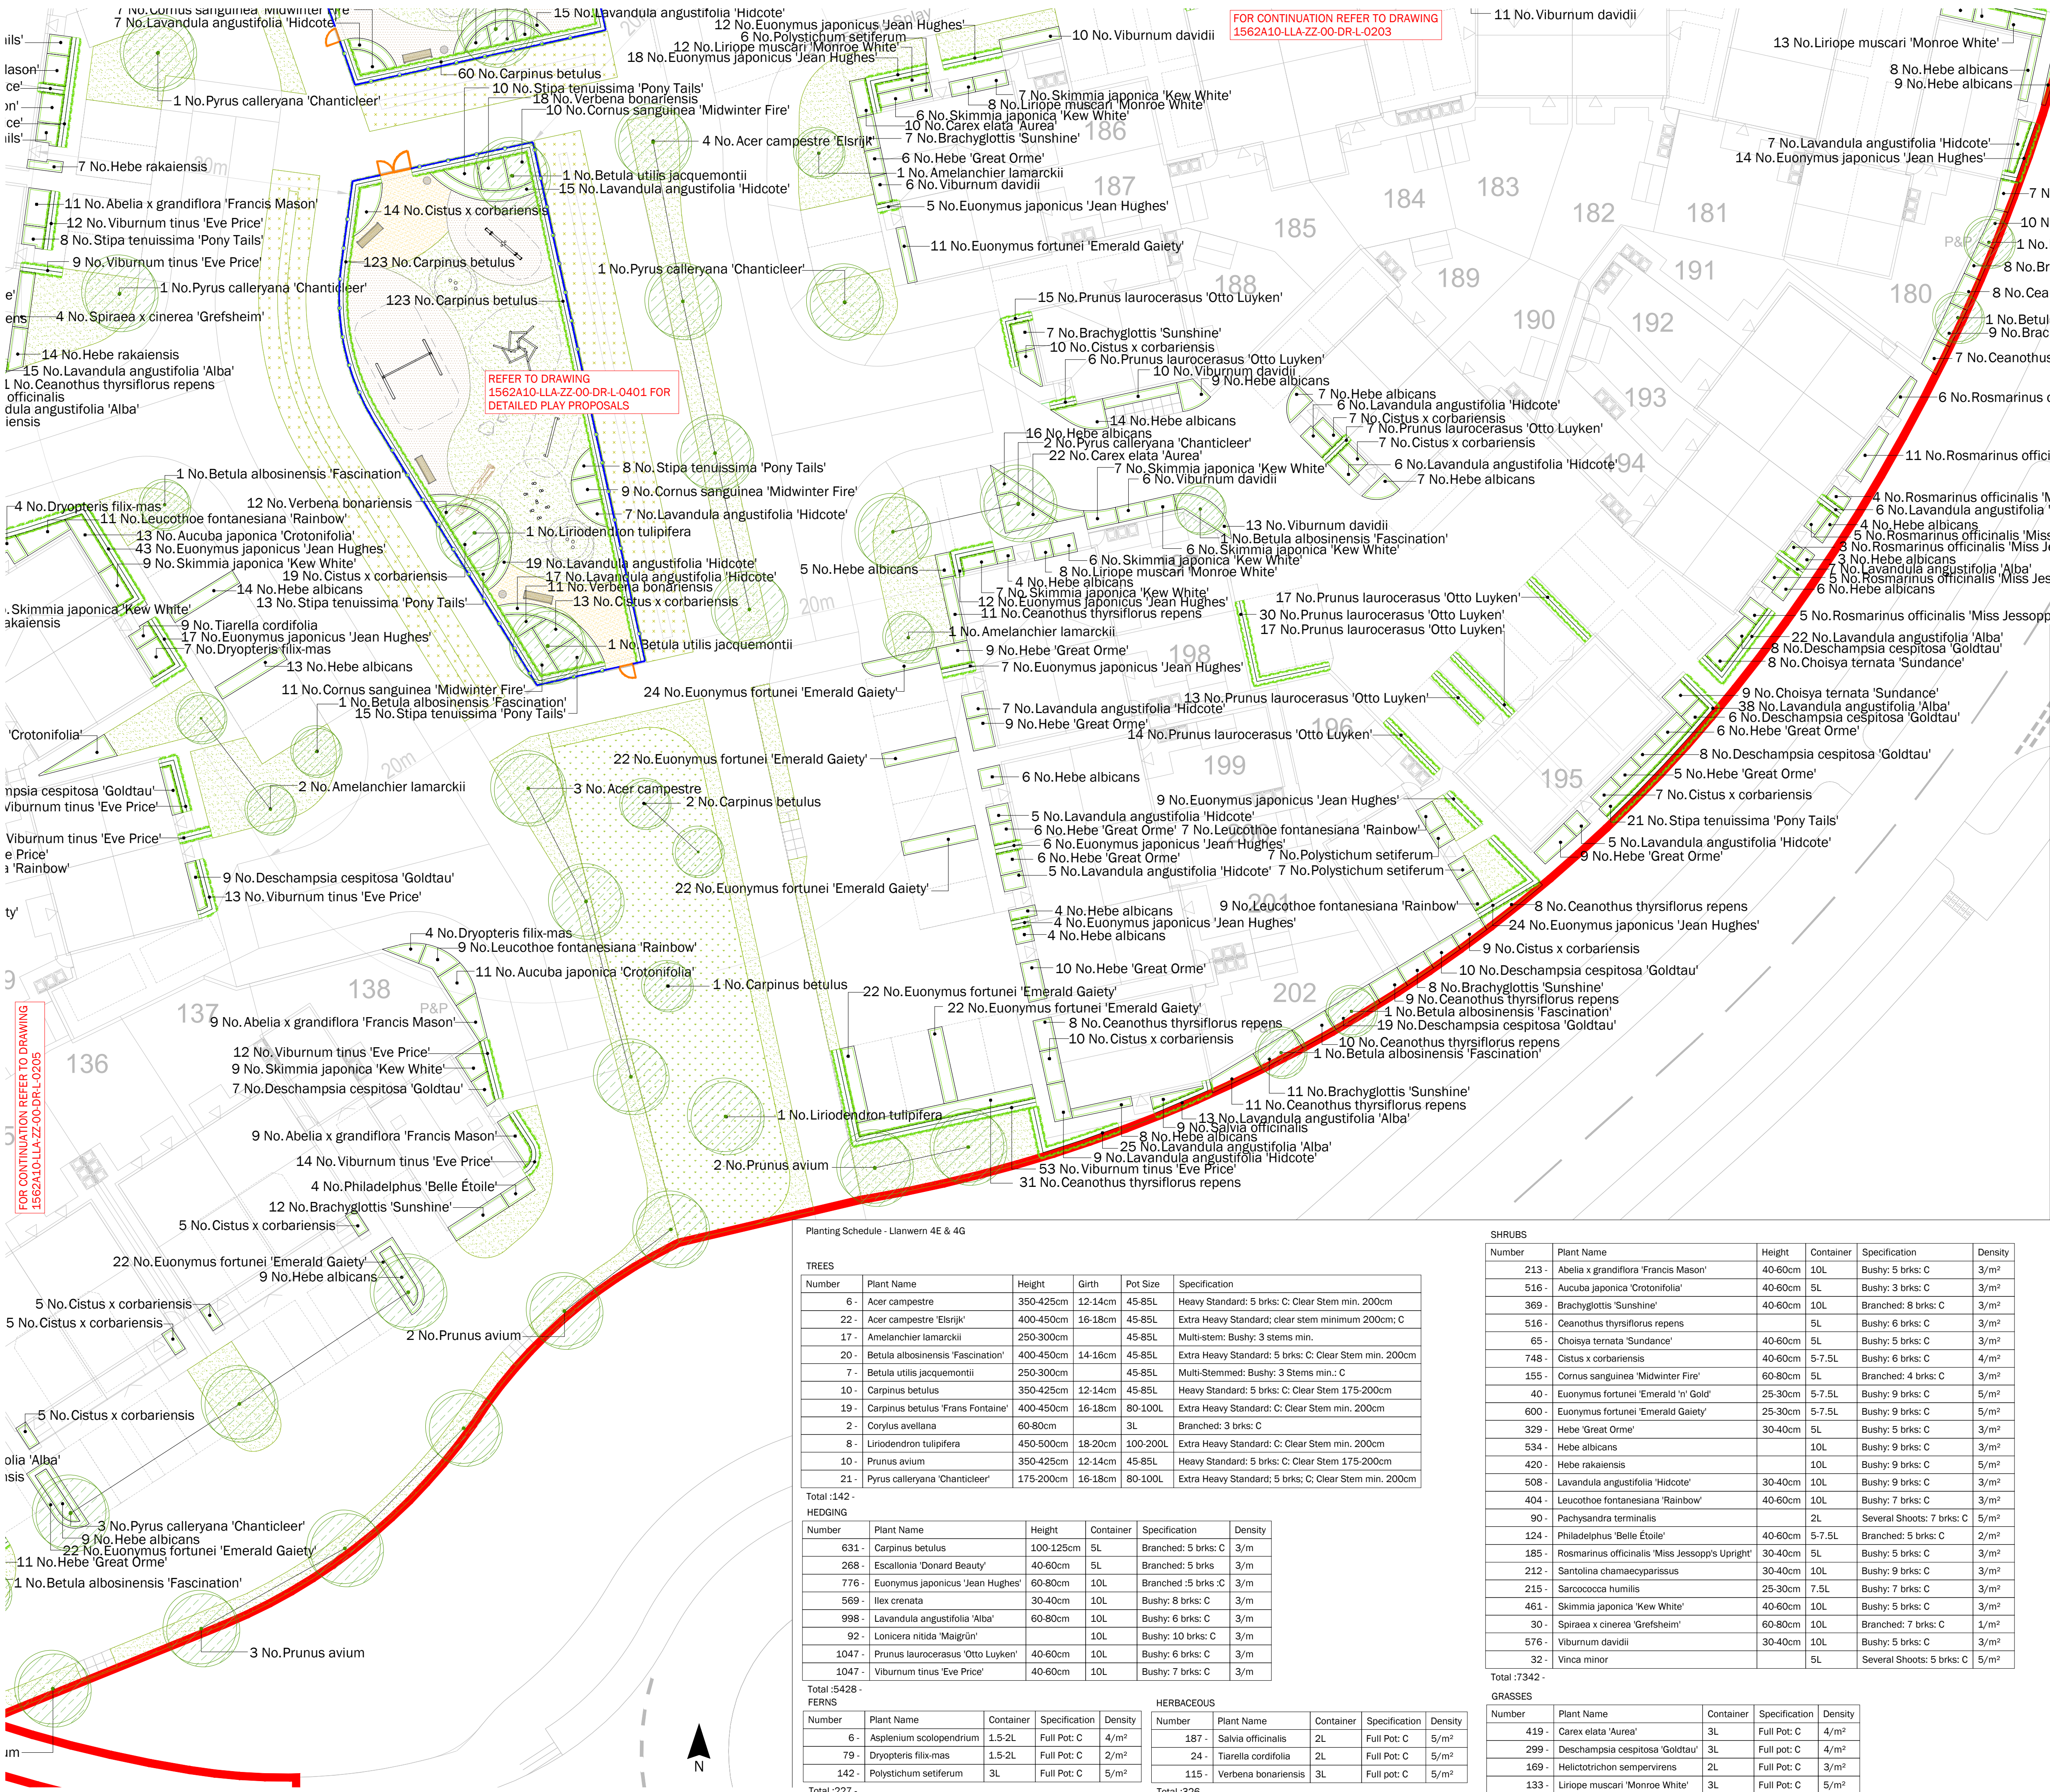

- LEGEND
- Soft Landscape
- Proposed trees
 - Proposed hedgerow
 - Proposed planting bed
 - Proposed amenity grass
 - Proposed wildflower meadow mix; Emorsgate EM8 or similar approved
 - Proposed wildflower meadow mix; Emorsgate EM3 or similar approved
- Hard Landscape
- Proposed Jungle Mulch safety surfacing by PlaySmart UK; or similar approved
 - Proposed resin bound gravel surfacing; or similar approved
 - Proposed ROSPA compliant self-closing gate (to match railing); with contrasting colour; or similar approved
 - Proposed bow topped railing; 1100mm height; colour - black; or similar approved
 - Proposed Portman Litter Bin by Furnitubes; or similar approved
 - Proposed Neo Seat by Furnitubes; 3 person; 1800x710x800mm; or similar approved
 - Proposed ArborSystem by GreenBlue Urban; structural load bearing tree cells; exact dimension to manufacturer detail; or similar
 - Site application boundary

Emorsgate EM3 Special General Purpose Meadow Mixture

Wildflowers	%	Name
Achillea millefolium	0.5	
Betonica officinalis (Stachys officinalis)	0.6	
Centaurea nigra	2.5	
Centaurea scabiosa	0.8	
Daucus carota	1	
Filipendula ulmaria	0.6	
Galium album (Galium mollugo)	0.6	
Galium verum	2	
Knaulia arvensis	0.4	
Leontodon hispidus	0.3	
Leucanthemum vulgare	0.6	
Lotus corniculatus	0.5	
Origanum vulgare	0.1	
Plantago media	0.5	
Poterium sanguisorba (Sanguisorba minor)	1	
Primula veris	0.4	
Prunella vulgaris	2	
Ranunculus acris	2.5	
Rhinanthus minor	1	
Rumex acetosa	0.6	
Silene dioica	1.2	
Silene flos-cuculi (Lychnis flos-cuculi)	0.2	
Trifolium pratense	0.1	
	20	

Grasses	%	Name
Agrostis capillaris	8	
Cynosurus cristatus	40	
Festuca rubra	28	
Phleum bertolonii	4	
	80	

Sowing rates	kg/ha	kg/acre	g/m2
	40	16	4

Emorsgate EM8 Meadow Mixture for Wetlands

Wildflowers	%	Name
Achillea millefolium	0.7	
Achillea eupatoria	0.6	
Angelica sylvestris	0.1	
Betonica officinalis (Stachys officinalis)	0.2	
Centaurea nigra	3.2	
Filipendula ulmaria	1.4	
Galium album	0.4	
Galium verum	2	
Lathyrus pratensis	0.8	
Leontodon hispidus	0.6	
Leucanthemum vulgare	1.2	
Lotus corniculatus	0.6	
Lotus pendunculatus	0.1	
Medicago lupulina	1	
Plantago lanceolata	2	
Primula veris	0.4	
Prunella vulgaris	0.8	
Ranunculus acris	1.2	
Rhinanthus minor	0.8	
Rumex acetosa	0.6	
Sanguisorba officinalis	0.3	
Silene flos-cuculi (Lychnis flos-cuculi)	0.5	
Taraxacum officinale	0.2	
Vicia cracca	0.3	
	20	

Grasses	%	Name
Agrostis capillaris	4	
Anthoxanthum odoratum	4	
Carex divulsa subsp. divulsa	0.8	
Cynosurus cristatus	33.6	
Deschampsia cespitosa	1.6	
Festuca rubra	20	
Hordeum secalinum	3.2	
Phleum bertolonii	5.6	
Poa trivialis	5.6	
Schedonorus arundinaceus	1.6	
	80	

Sowing rates	kg/ha	kg/acre	g/m2
	40	16	4

Drawing for planning purposes only, do not construct from this drawing

This drawing is to be used for planting information only

Any species substitution must be verified with the project Landscape Architect

This layout must be checked in accordance with NHBC Standards 2024 (Chapter 4.2 - Building Near Trees, and Chapter 10.2 - Drives, Paths and Landscaping) by the project engineer prior to implementation

Excavations: Contractors must ensure they have full information relating to service and drainage positions before undertaking any excavations


Root barriers to be used in association with tree planting adjacent to kerbs, services, highways etc.

FOR OTHER LANDSCAPE DRAWINGS REFER TO THE FOLLOWING:

Planting Schedule: 1562A10-LLA-ZZ-00-DR-L-0206

Landscape Specification and Details: 1562A10-LLA-XX-SP-L-0301

Detailed LAP Proposals: 1562A10-LLA-ZZ-00-DR-L-0401

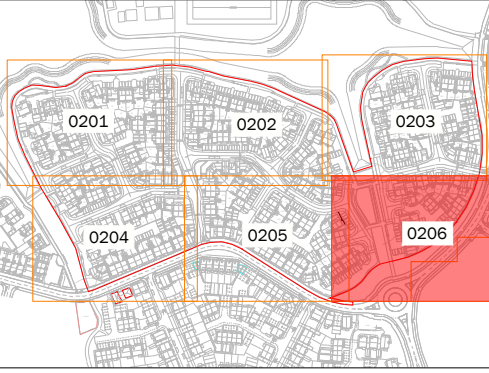

Location Plan - Not to Scale

0 1 2 5 10m

Scale in metres

Planting Schedule - Llanwrn 4E & 4G

TREES				
Number	Plant Name	Height	Girth	Pot Size
6	Acer campestre	350-425cm	12-14cm	45-85L
22	Acer campestre 'Elsrijk'	400-450cm	16-18cm	45-85L
17	Amelanchier lamarckii	250-300cm		45-85L
20	Betula albosinensis 'Fascination'	400-450cm	14-16cm	45-85L
7	Betula utilis Jacquemontii	250-300cm		45-85L
10	Carpinus betulus	350-425cm	12-14cm	45-85L
19	Carpinus betulus 'Frans Fontaine'	400-450cm	16-18cm	80-100L
2	Corylus avellana	60-80cm		3L
8	Liriodendron tulipifera	450-500cm	18-20cm	100-200L
10	Prunus avium	350-425cm	12-14cm	45-85L
21	Pyrus calleryana 'Chanticleer'	175-200cm	16-18cm	80-100L
Total :142 -				
HEDGING				
Number	Plant Name	Height	Container	Density
631	Carpinus betulus	100-125cm	5L	Branched: 5 brks: C 3/m
268	Escallonia 'Donard Beauty'	40-60cm	5L	Branched: 5 brks: C 3/m
776	Euonymus japonicus 'Jean Hughes'	60-80cm	10L	Branched :5 brks: C 3/m
569	Ilex crenata	30-40cm	10L	Bushy: 8 brks: C 3/m
998	Lavandula angustifolia 'Alba'	60-80cm	10L	Bushy: 6 brks: C 3/m
92	Lonicera nitida 'Maigrün'		10L	Bushy: 10 brks: C 3/m
1047	Prunus laurocerasus 'Otto Luyken'	40-60cm	10L	Bushy: 6 brks: C 3/m
1047	Viburnum tinus 'Eve Price'	40-60cm	10L	Bushy: 7 brks: C 3/m
Total :5428 -				
HERBACEOUS				
Number	Plant Name	Container	Specification	Density
6	Asplenium scolopendrium	1.5-2L	Full Pot: C	4/m²
79	Dryopteris filix-mas	1.5-2L	Full Pot: C	2/m²
142	Polystichum setiferum	3L	Full Pot: C	5/m²
Total :227 -				
Number	Plant Name	Container	Specification	Density
187	Salvia officinalis	2L	Full Pot: C	5/m²
24	Tiarella cordifolia	2L	Full Pot: C	5/m²
115	Verbena bonariensis	3L	Full pot: C	5/m²
Total :326 -				

SHRUBS

Number	Plant Name	Height	Container	Specification	Density
213	Abelia x grandiflora 'Francis Mason'	40-60cm	10L	Bushy: 5 brks: C	3/m²
516	Aucuba japonica 'Crotonifolia'	40-60cm	5L	Bushy: 3 brks: C	3/m²
369	Brachyglottis 'Sunshine'	40-60cm	10L	Branched: 8 brks: C	3/m²
516	Ceanothus thyrsiflorus repens		5L	Bushy: 6 brks: C	3/m²
65	Choisya ternata 'Sundance'	40-60cm	5L	Bushy: 5 brks: C	3/m²
748	Cistus x corbariensis	40-60cm	5-7.5L	Bushy: 6 brks: C	4/m²
155	Cornus sanguinea 'Midwinter Fire'	60-80cm	5L	Branched: 4 brks: C	3/m²
40	Euonymus fortunei 'Emerald 'n' Gold'	25-30cm	5-7.5L	Bushy: 9 brks: C	5/m²
600	Euonymus fortunei 'Emerald Gaiety'	25-30cm	5-7.5L	Bushy: 9 brks: C	5/m²
329	Hebe 'Great Orme'	30-40cm	5L	Bushy: 5 brks: C	3/m²
534	Hebe albicans		10L	Bushy: 9 brks: C	3/m²
420	Hebe rakaiensis		10L	Bushy: 9 brks: C	5/m²
508	Lavandula angustifolia 'Hidcote'	30-40cm	10L	Bushy: 9 brks: C	3/m²
404	Leucothoe fontanesiana 'Rainbow'	40-60cm	10L	Bushy: 7 brks: C	3/m²
90	Pachysandra terminalis		2L	Several Shoots: 7 brks: C	5/m²
124	Philadelphus 'Belle Etoile'	40-60cm	5-7.5L	Branched: 5 brks: C	2/m²
185	Rosmarinus officinalis 'Miss Jessopp's Upright'	30-40cm	5L	Bushy: 5 brks: C	3/m²
212	Santolina chamaecyparissus	30-40cm	10L	Bushy: 9 brks: C	3/m²
215	Sarcococca humilis	25-30cm	7.5L	Bushy: 7 brks: C	3/m²
461	Skimmia japonica 'Kew White'	40-60cm	10L	Bushy: 5 brks: C	3/m²
30	Spiraea x cinerea 'Grefsheim'	60-80cm	10L	Branched: 7 brks: C	1/m²
576	Viburnum davidii	30-40cm	10L	Bushy: 5 brks: C	3/m²
32	Vinca minor		5L	Several Shoots: 5 brks: C	5/m²
Total :7342 -					
GRASSES					
Number	Plant Name	Container	Specification	Density	
419	Carex elata 'Aurea'	3L	Full Pot: C	4/m²	
299	Deschampsia cespitosa 'Goldtau'	3L	Full pot: C	4/m²	
169	Helictotrichon sempervirens	2L	Full Pot: C	3/m²	
133	Liriope muscari 'Monroe White'	3L	Full Pot: C	5/m²	
245	Stipa tenuissima 'Pony Tails'	3L	Full pot: C	4/m²	
Total :1265 -					

FOR CONTINUATION REFER TO DRAWING 1562A10-LLA-ZZ-00-DR-L-0203

REFER TO DRAWING 1562A10-LLA-ZZ-00-DR-L-0401 FOR DETAILED PLAY PROPOSALS

FOR CONTINUATION REFER TO DRAWING 1562A10-LLA-ZZ-00-DR-L-0205