
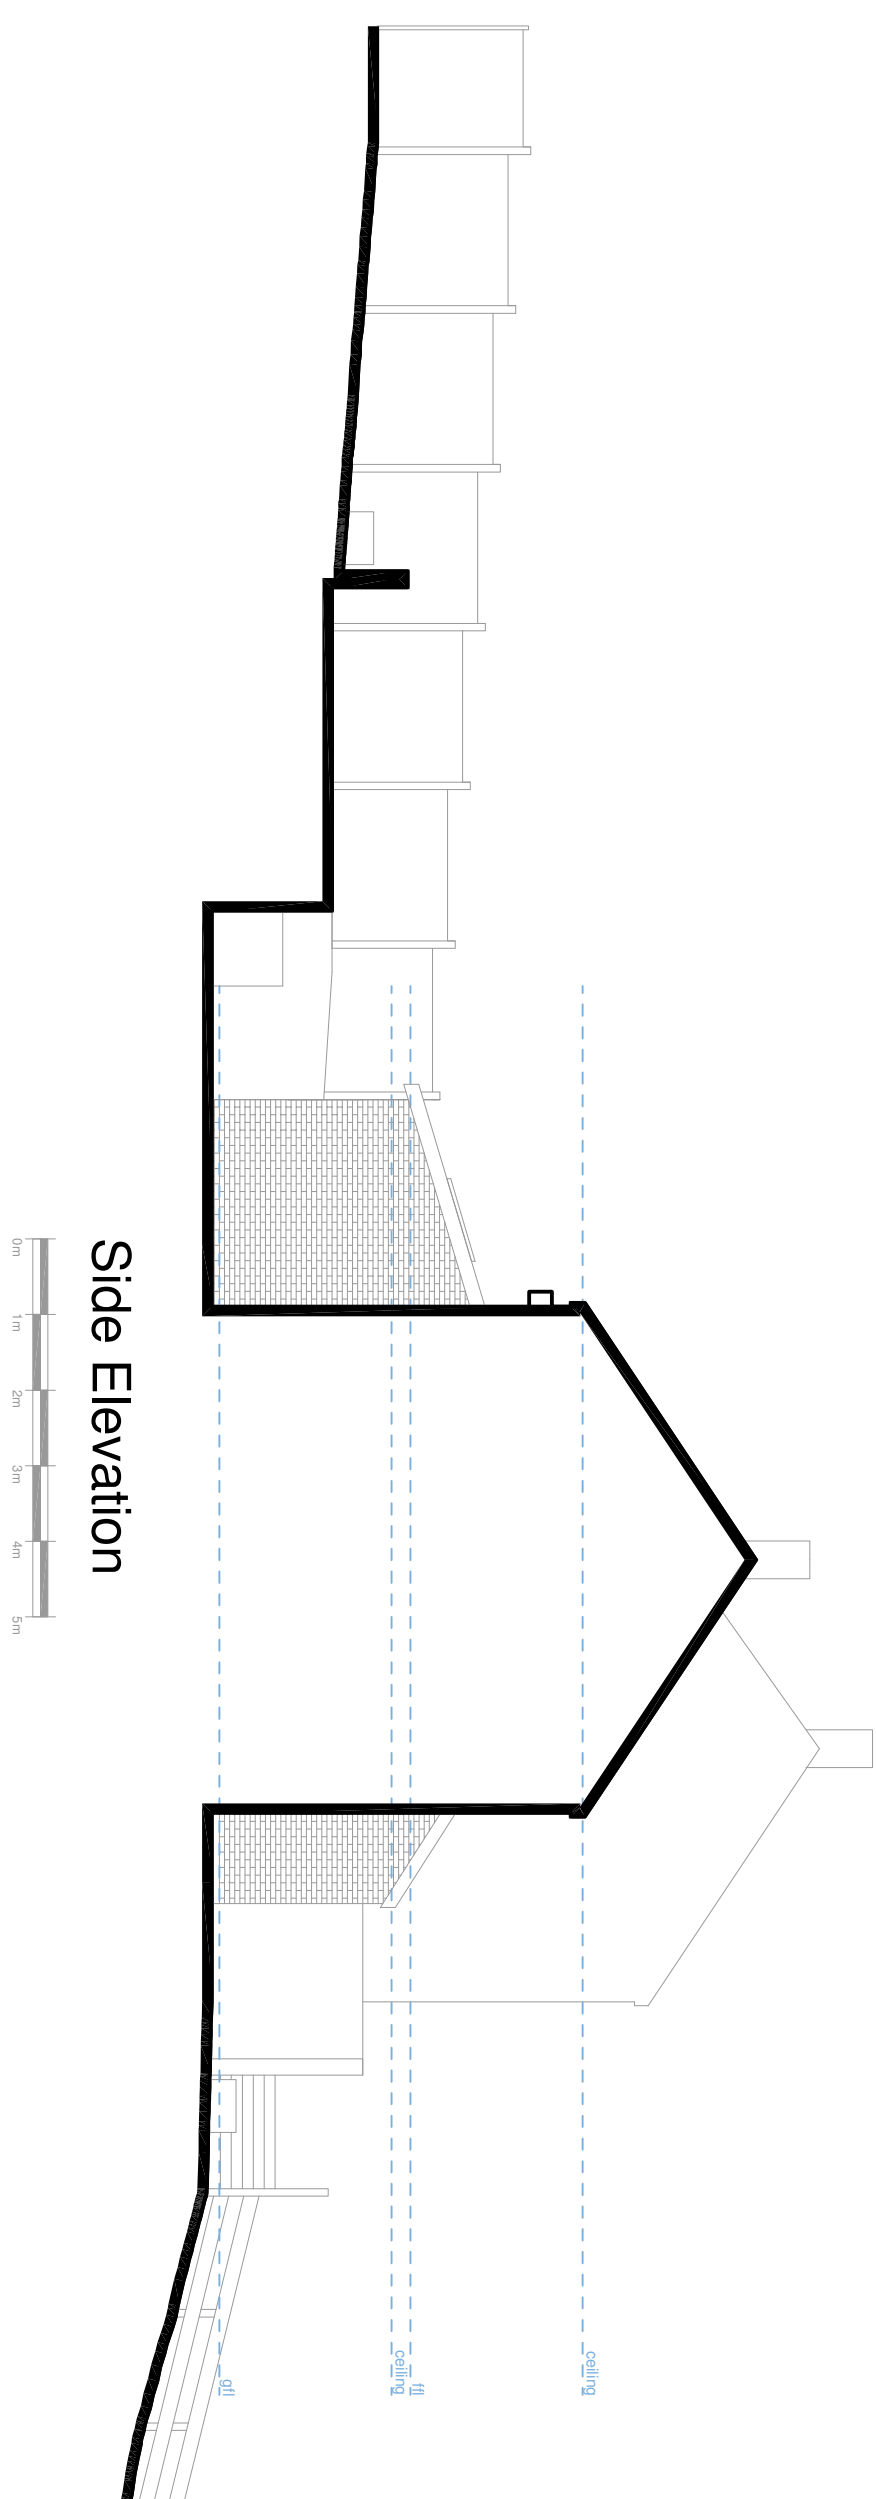
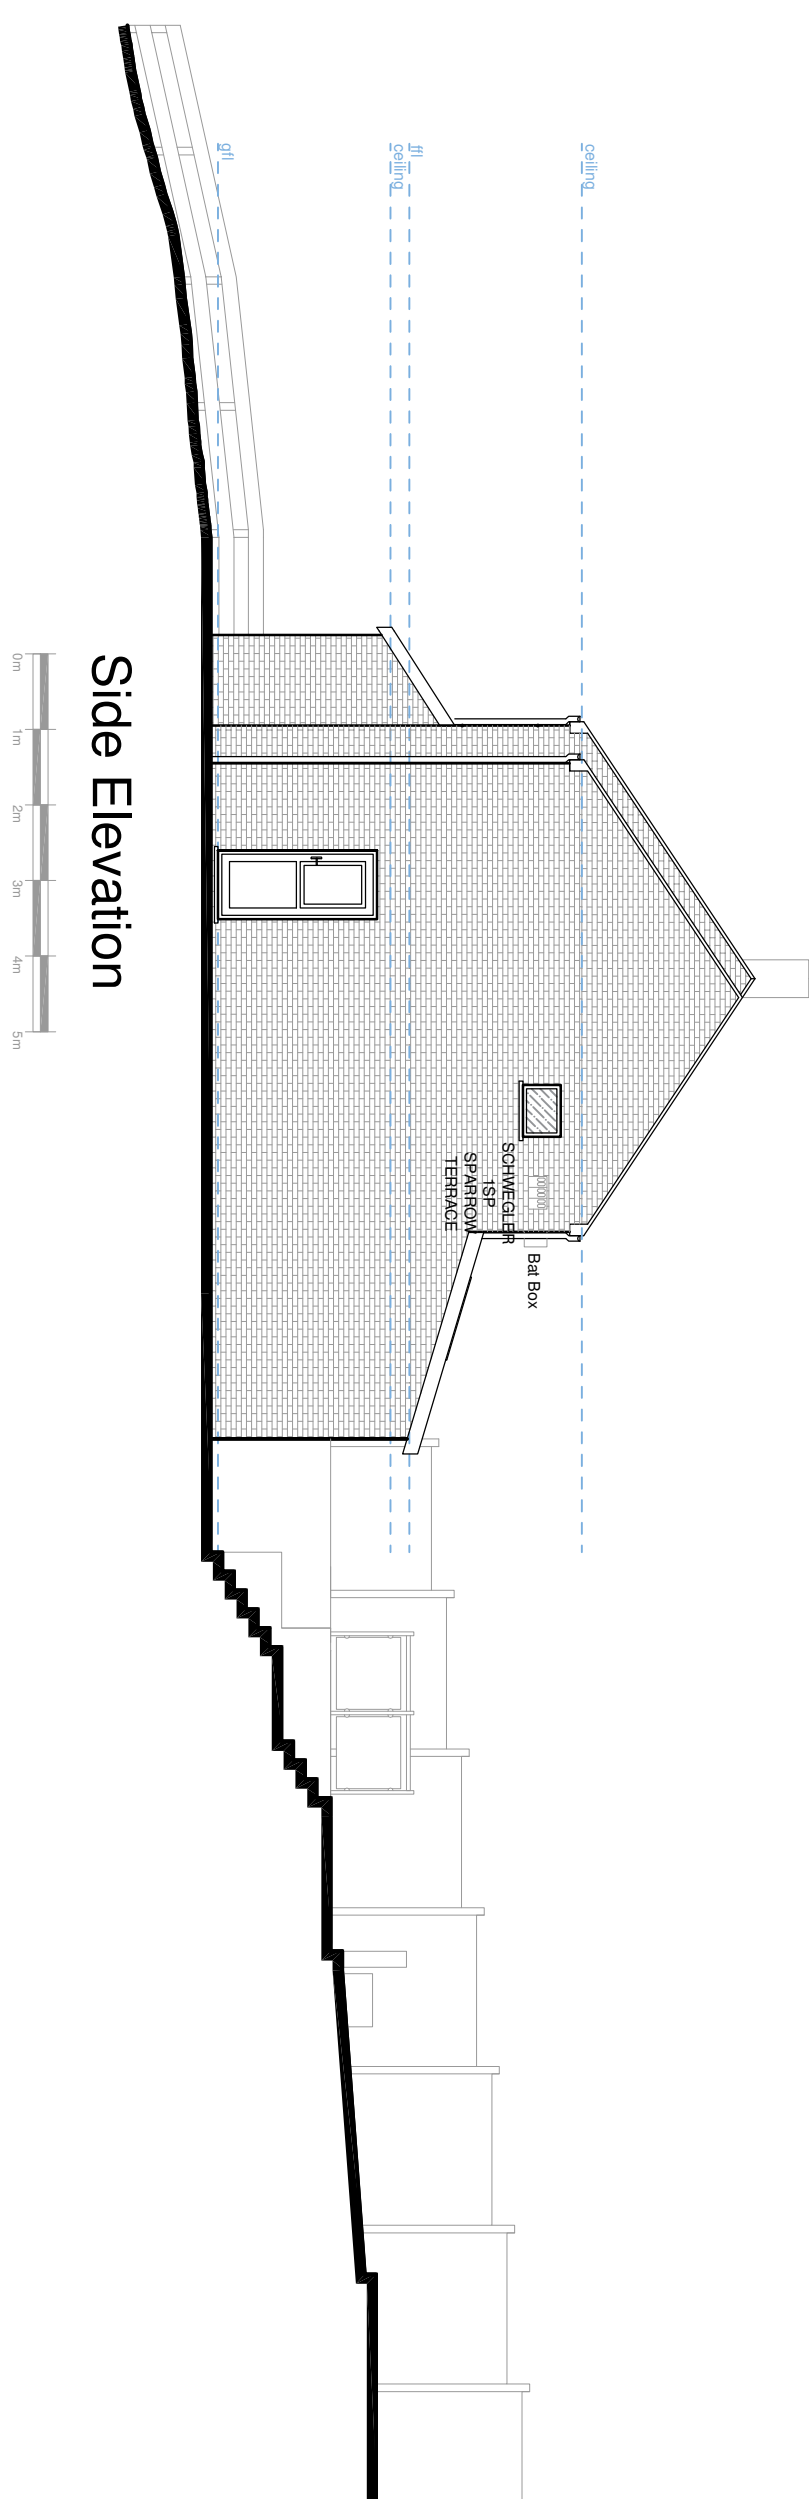
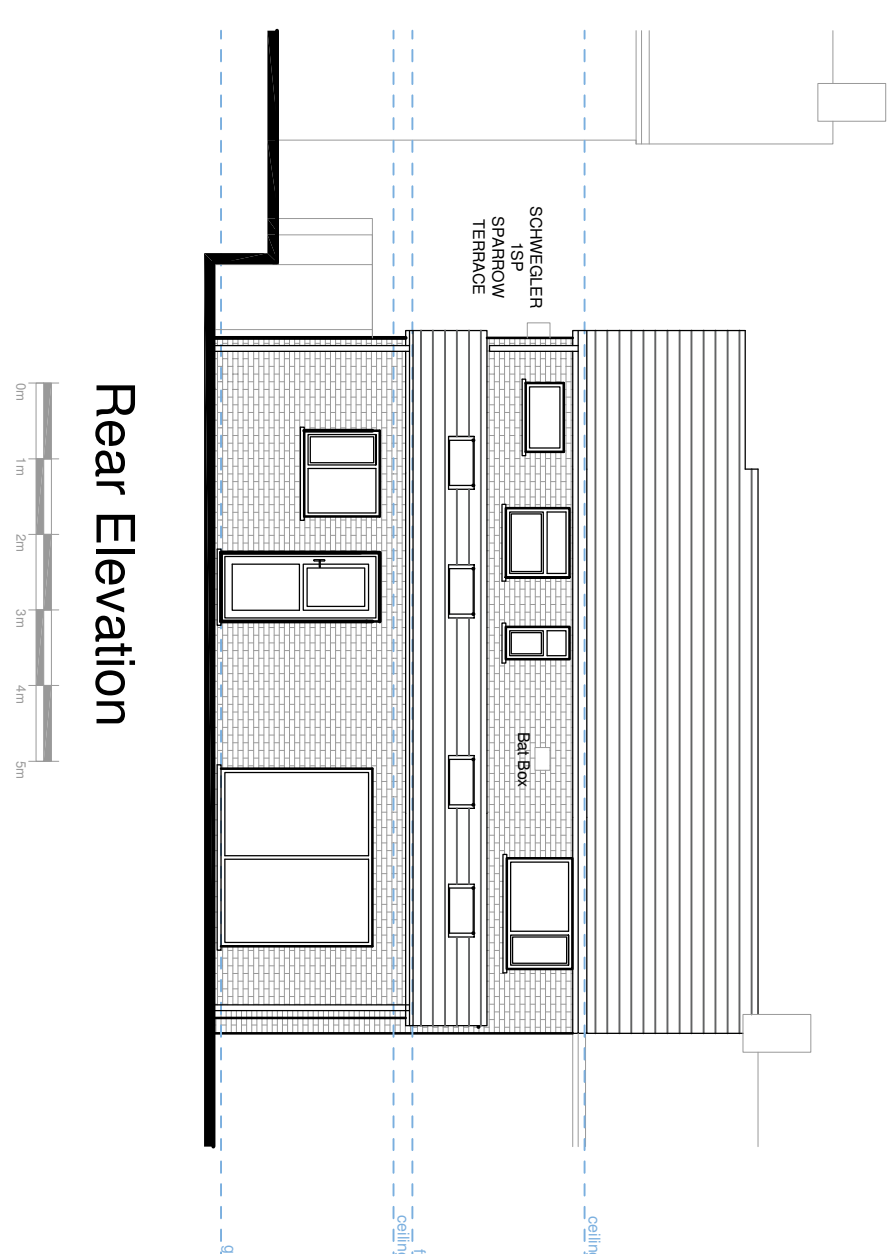
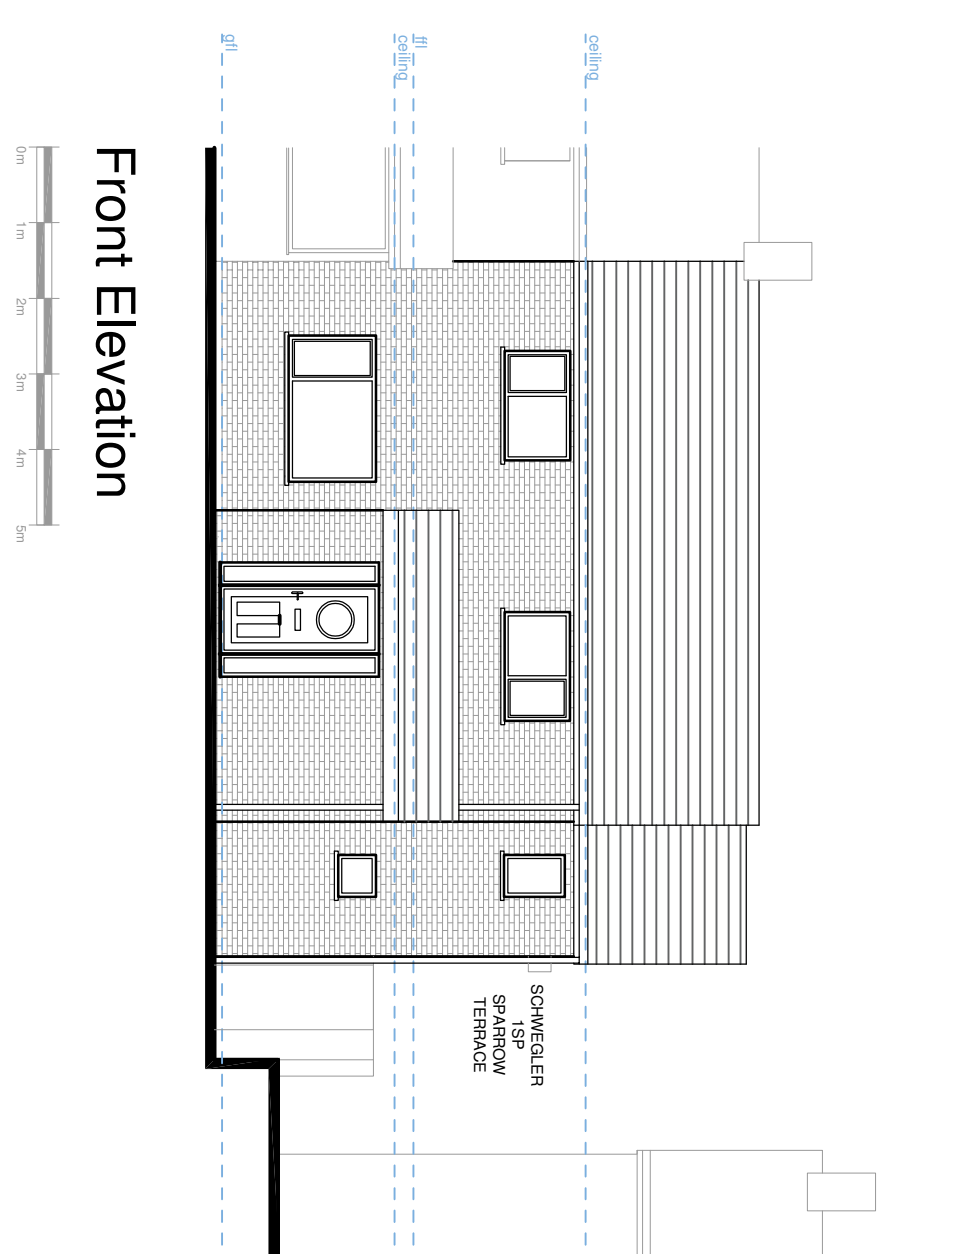
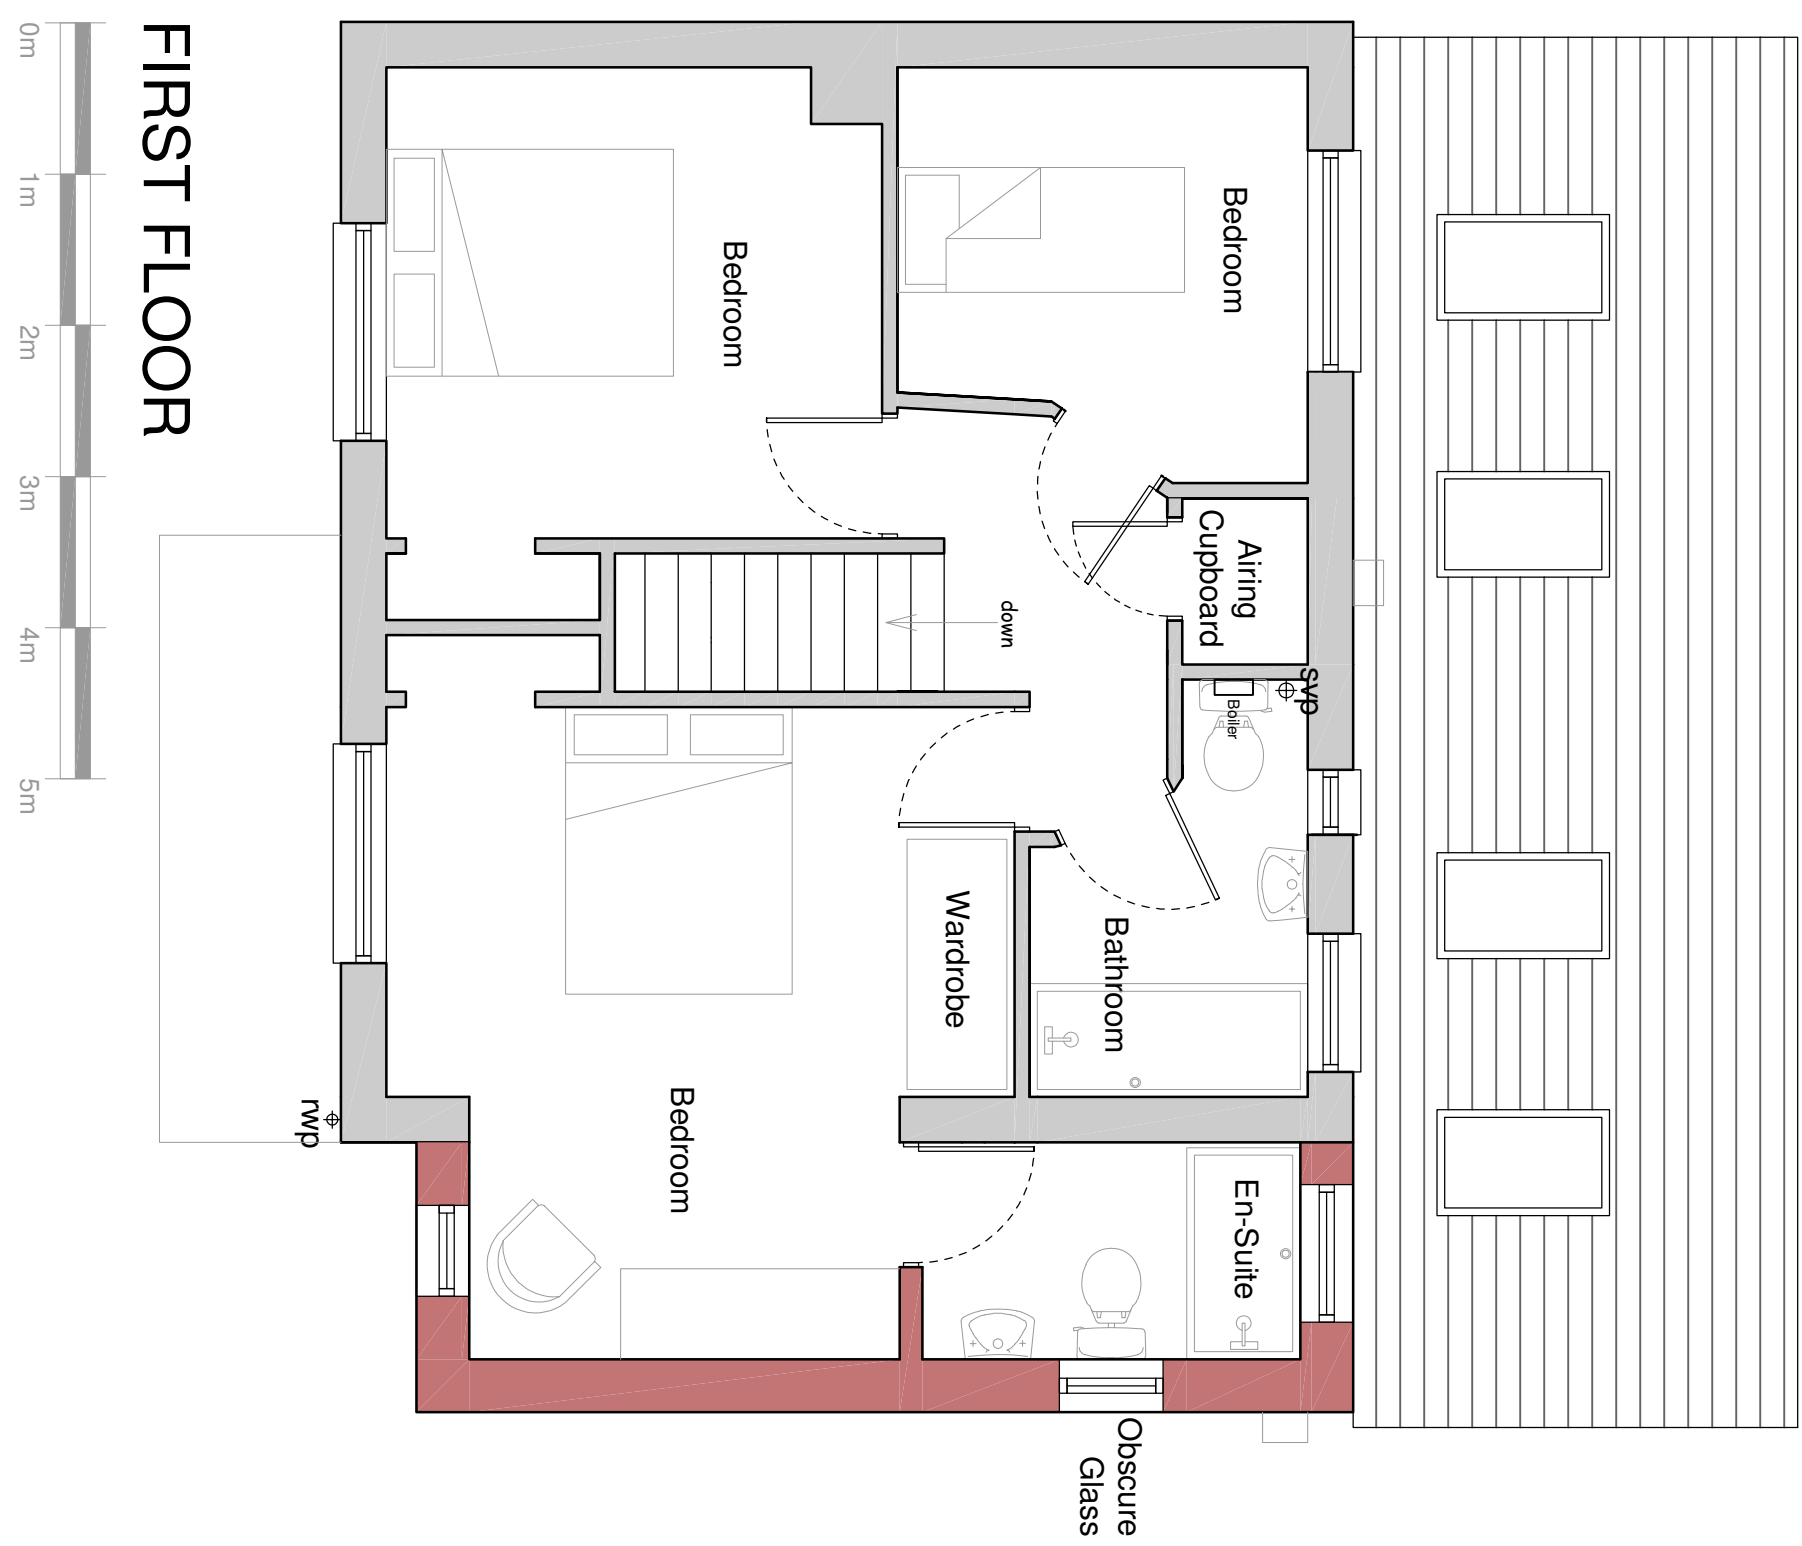


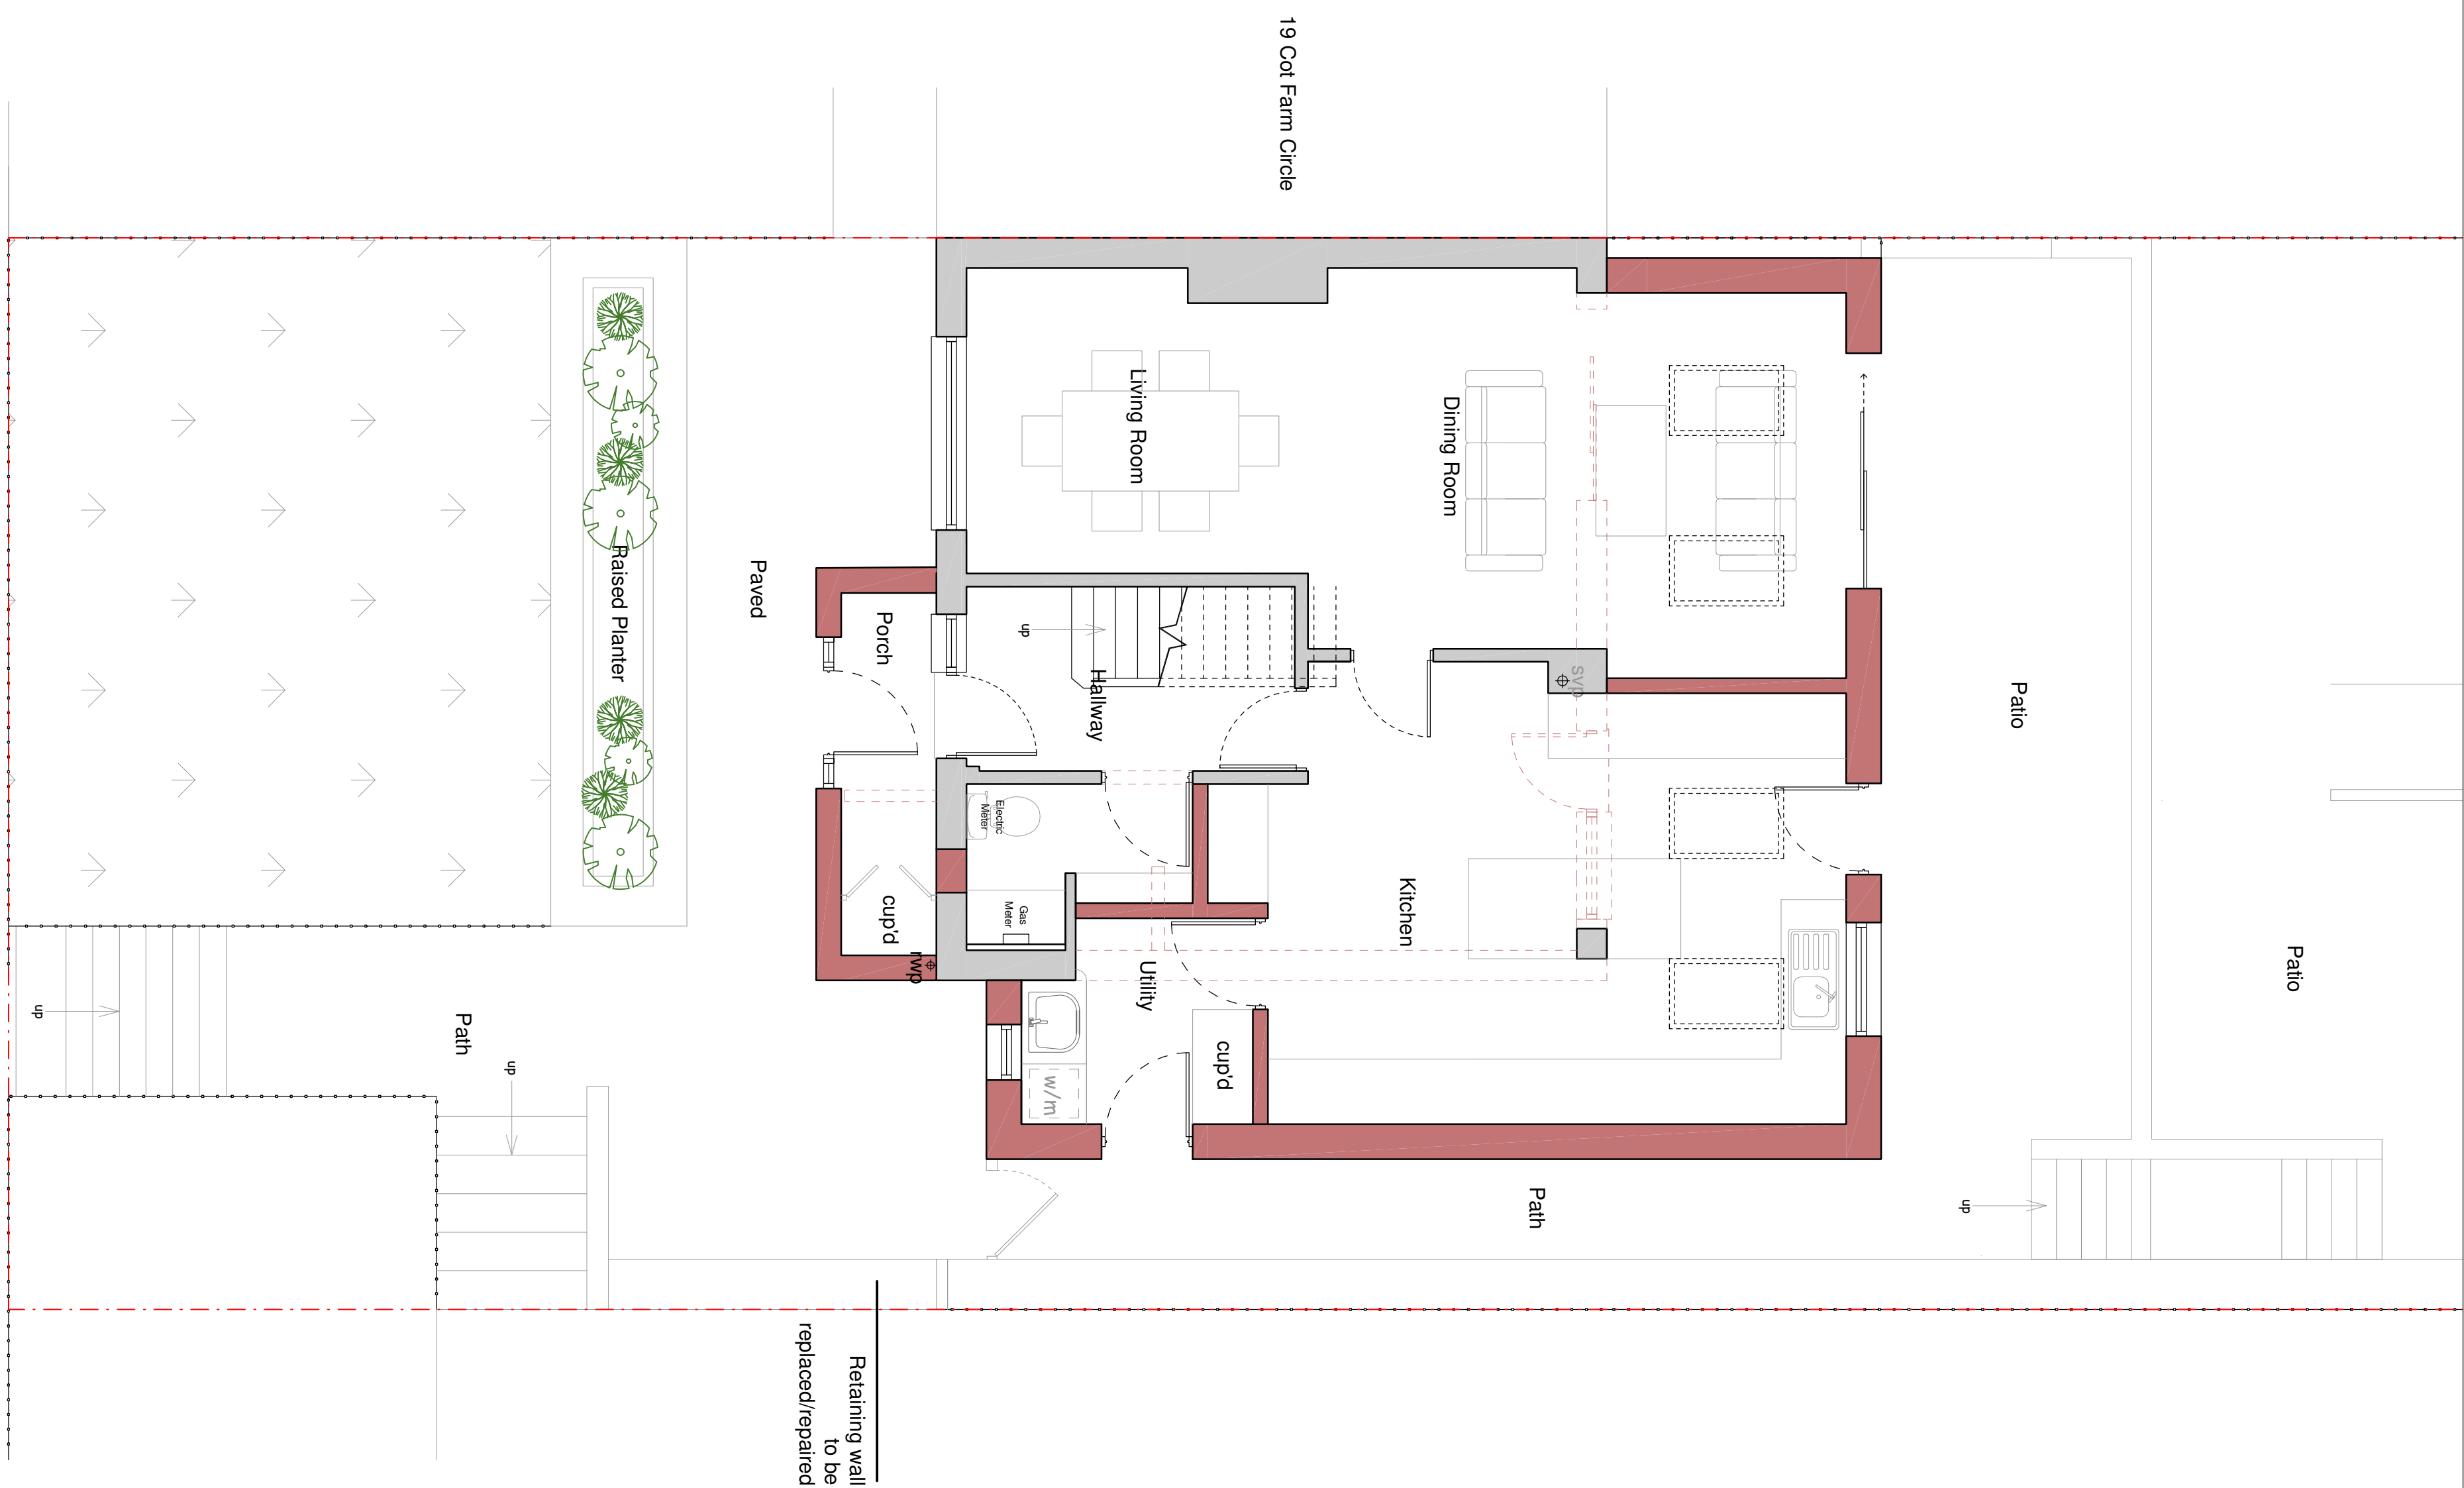

During No. **R917-04B A1**



-  Specific Enhancements
 -  Schwelger 1sp Sparrow Terrace
 -  Bat Box
-  General Enhancements
 -  Raised Garden Planters

2	Rear extension side window omitted.	07/25
1	Rear extension side window forward.	06/25
-	-	-
REGIONS		