



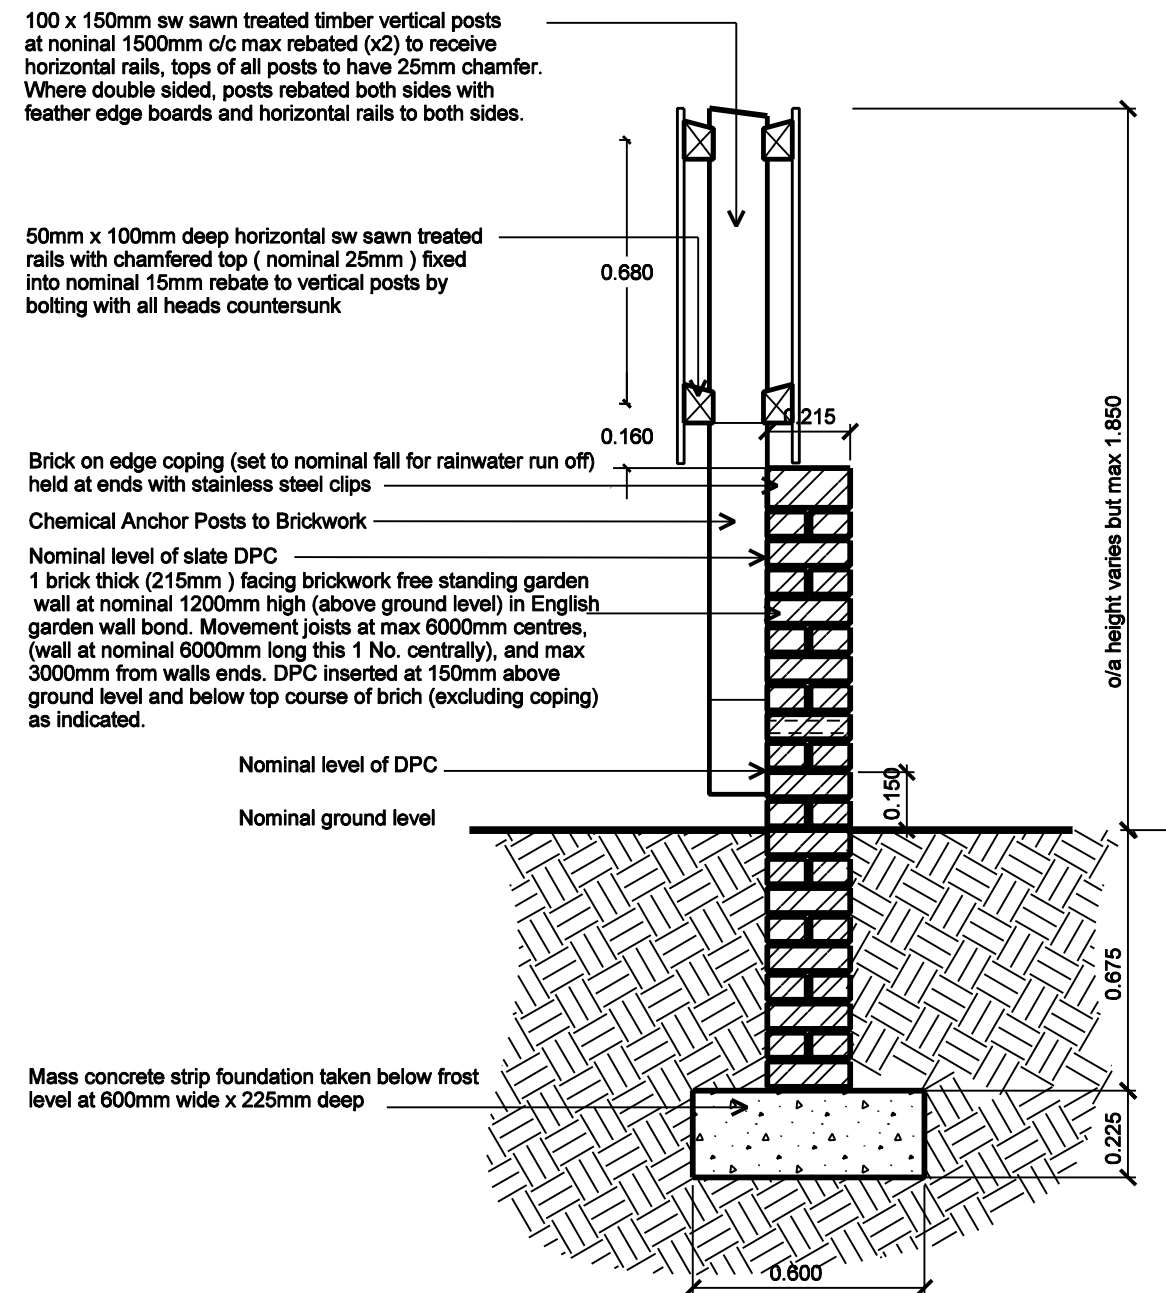

Free Standing Boundary Wall

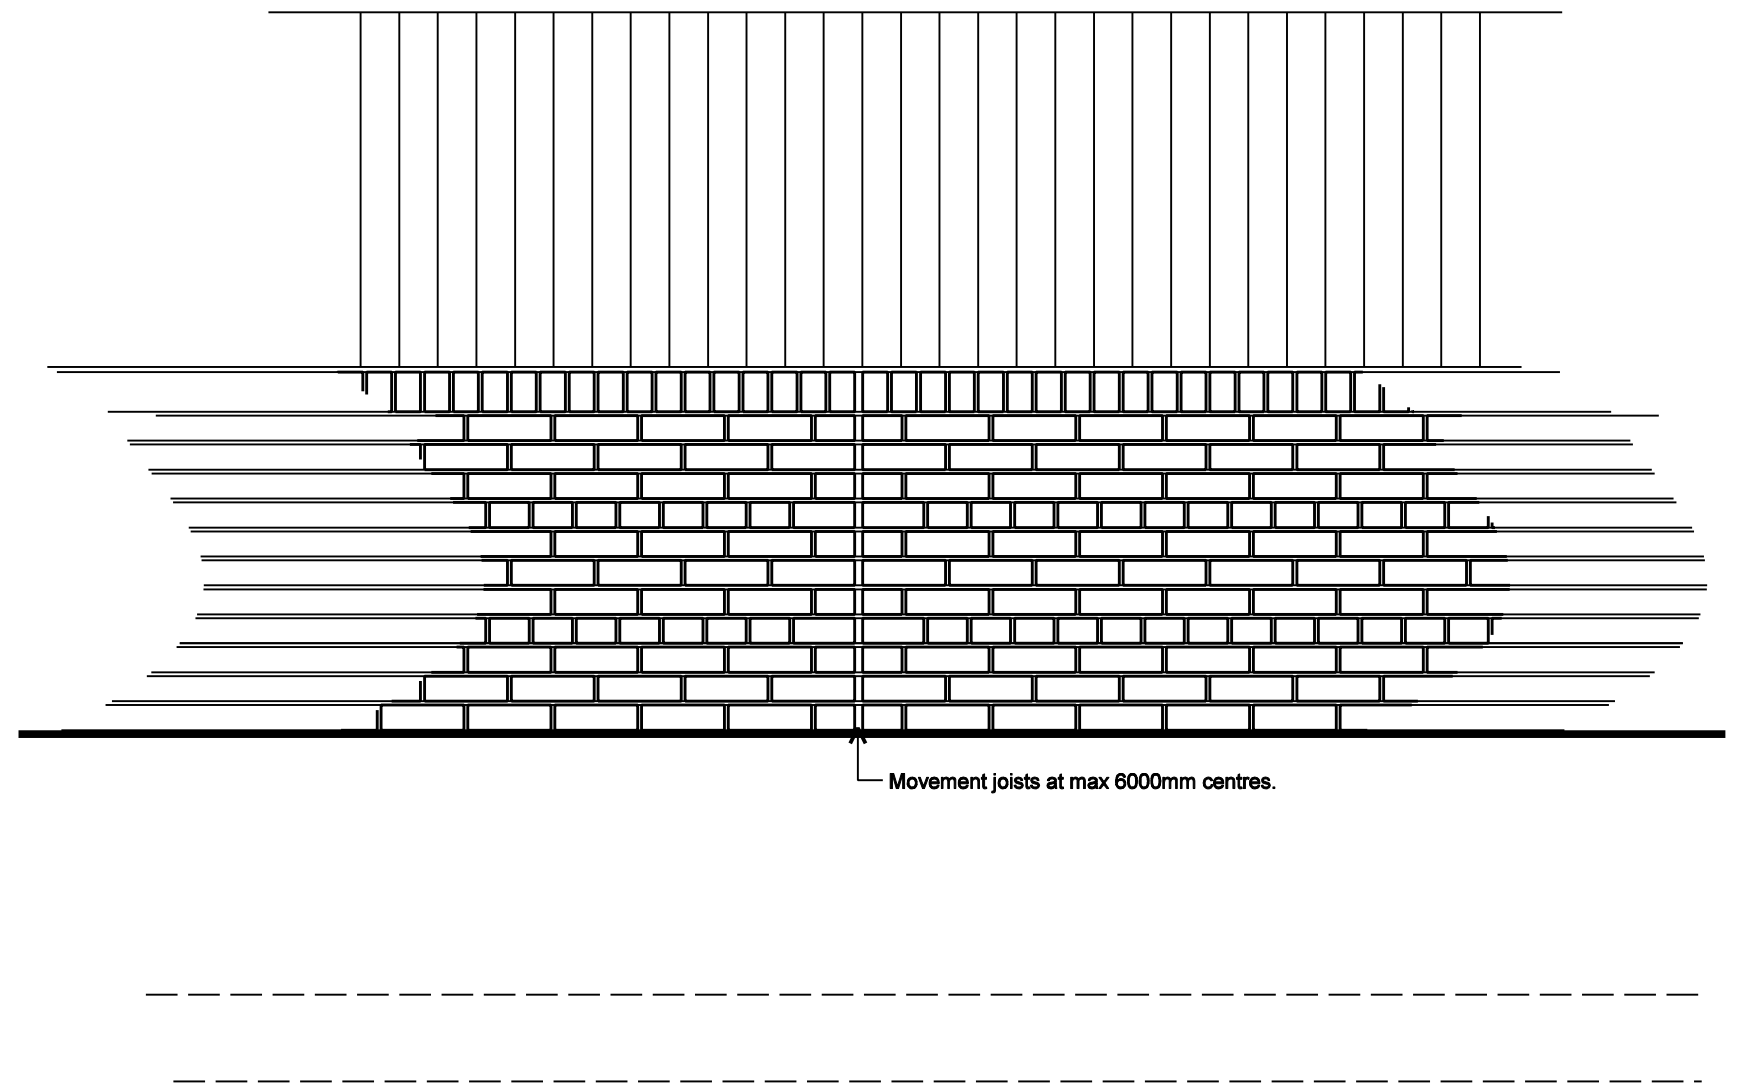

Part Wall Elevation