




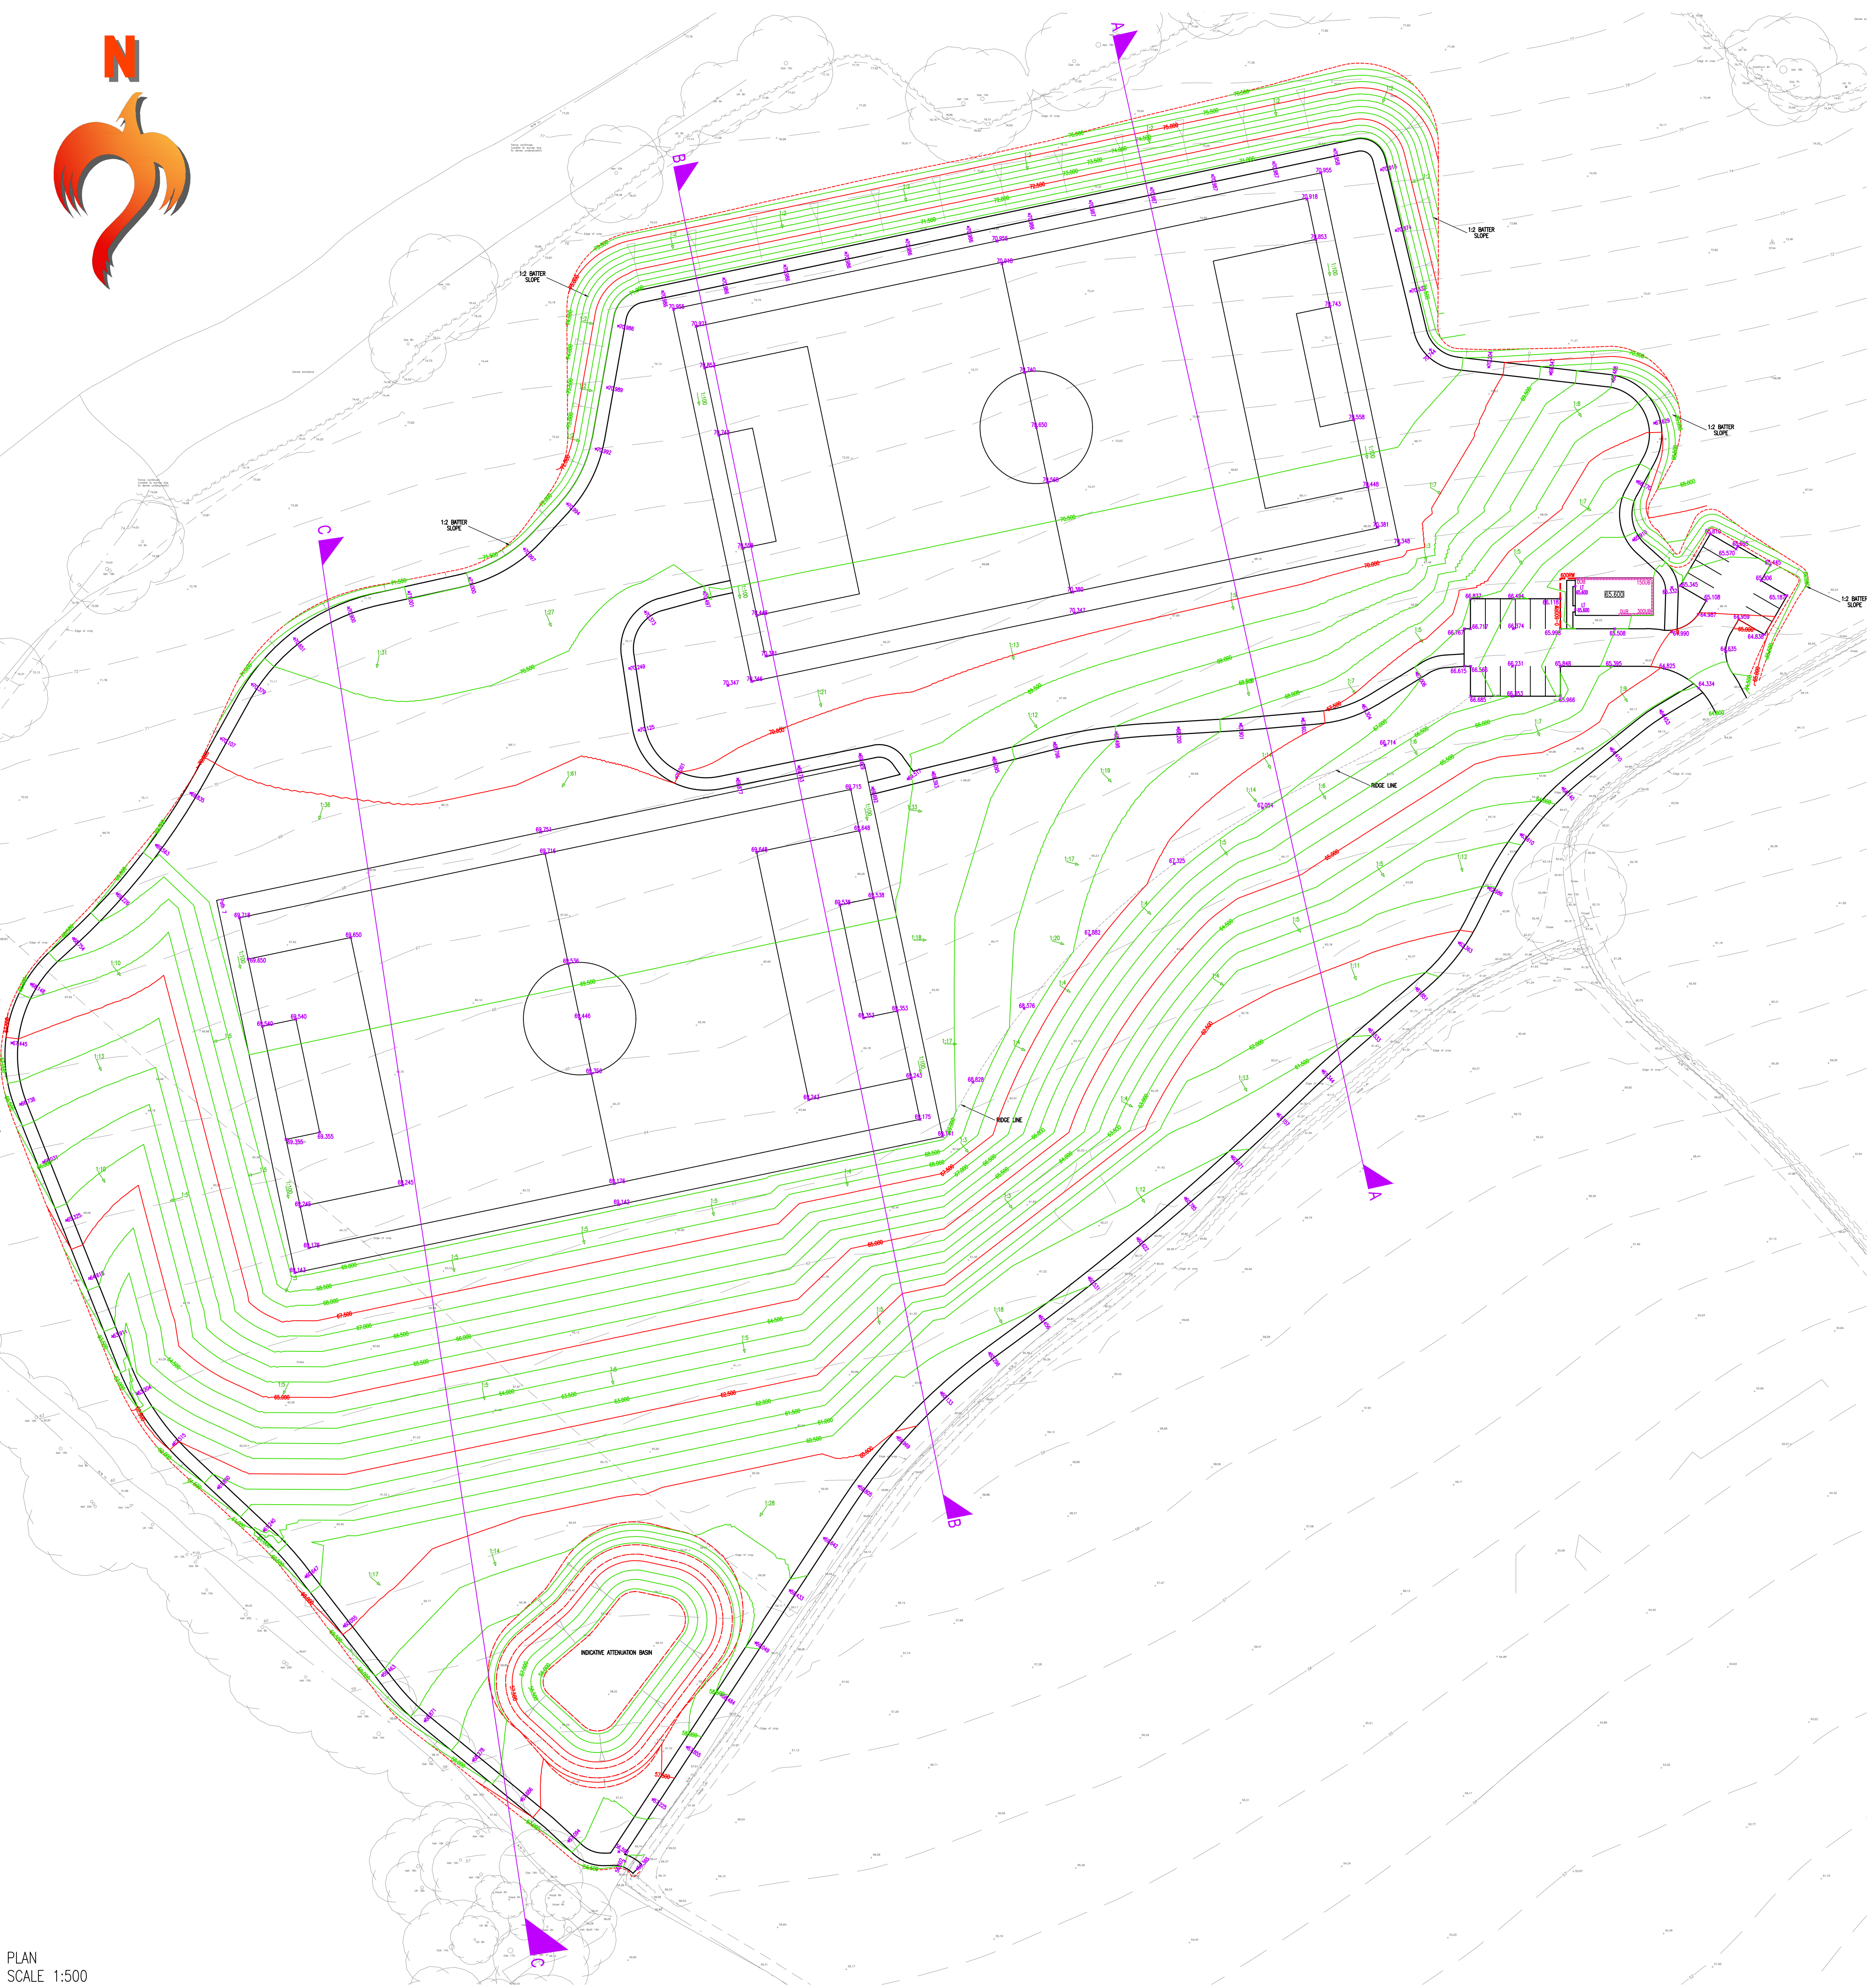


PLAN
SCALE 1:500

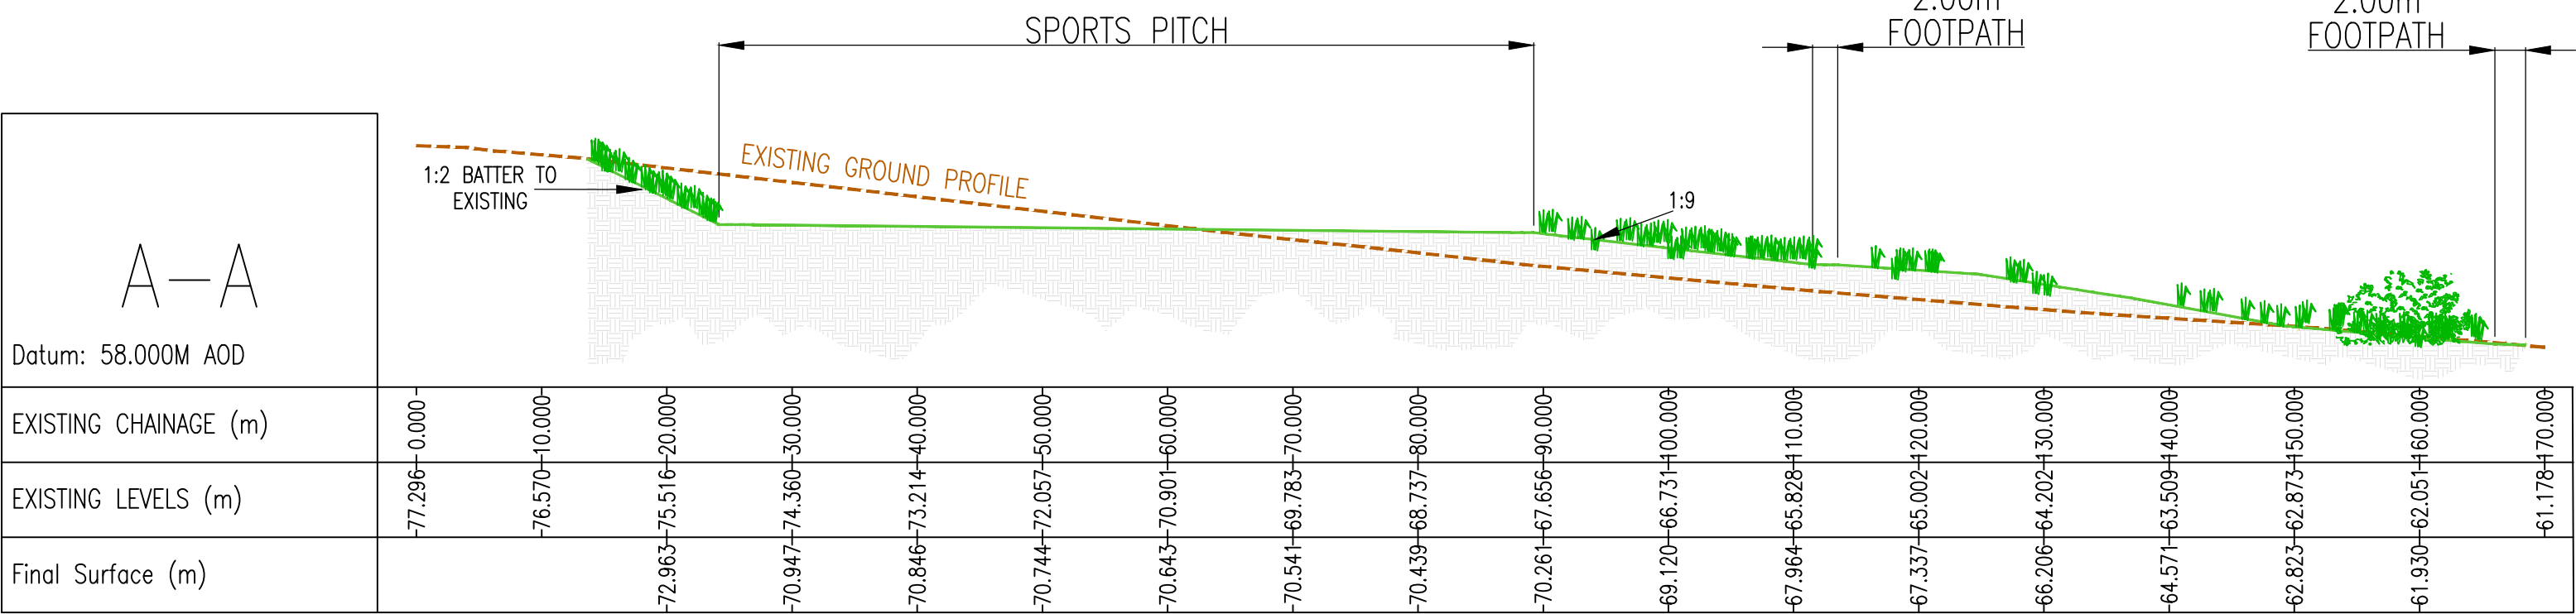

SECTION A-A
SCALE 1:500

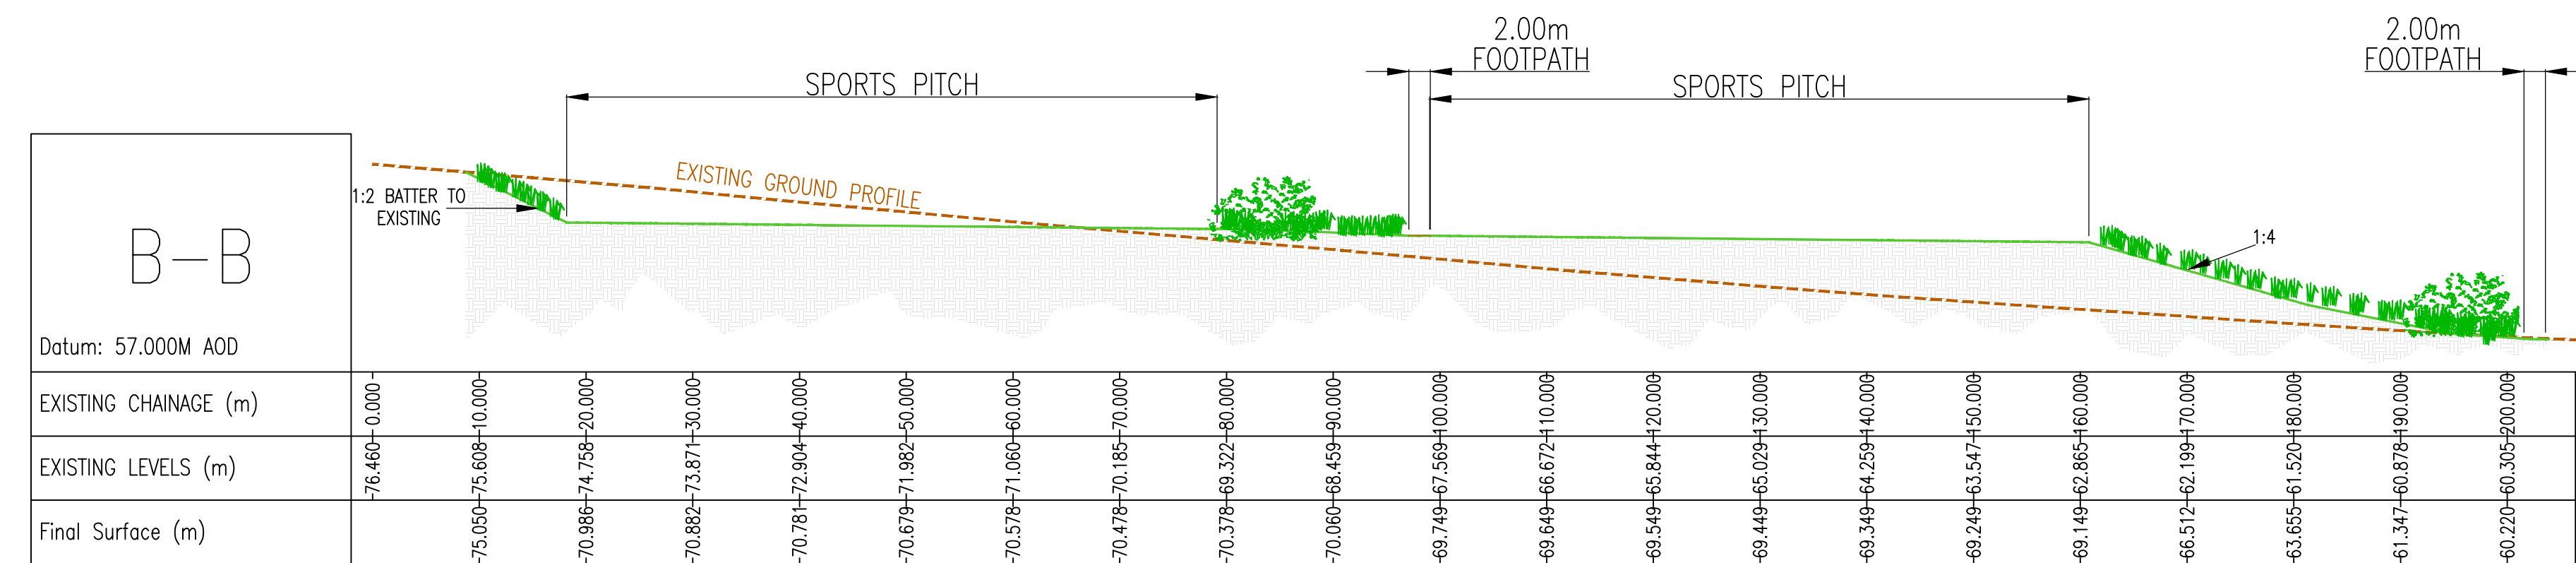

SECTION B-B
SCALE 1:500

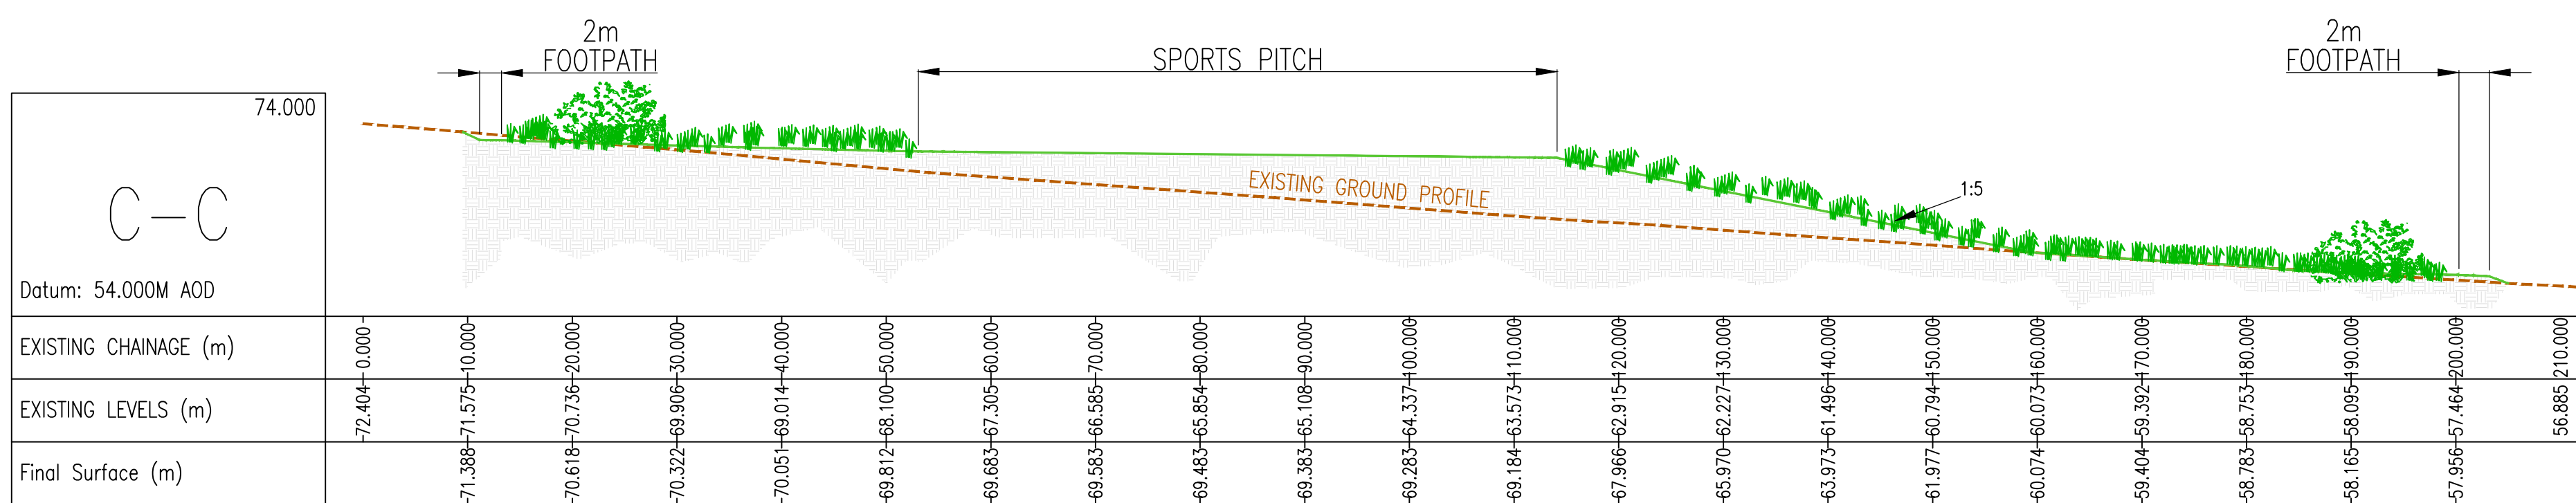

SECTION C-C
SCALE 1:500

Revision:
Project: Llanwrwg Village Sports Fields & POS
Client: REDROW

Drawing: Pitch and Longsections

Scale: 1:500 @ A0 Date: April 2024 Drawn by: SBR

Drawing No: 10275 - 1402 - 01 Rev: .

PHOENIX DESIGN
Partnership Ltd.
Unit 5, Windway Garage, Markbury Park, Llanwrwg, Newport, NP23 5PP
Tel: 01793 879950 Email: enquiries@phoenixdesign.co.uk Website: www.phoenixdesign.co.uk

This drawing is the copyright of Phoenix Design Partnership Ltd. No liability will be accepted for amendments by others to either the printed or digital format.

Orig Status: FOR APPROVAL