


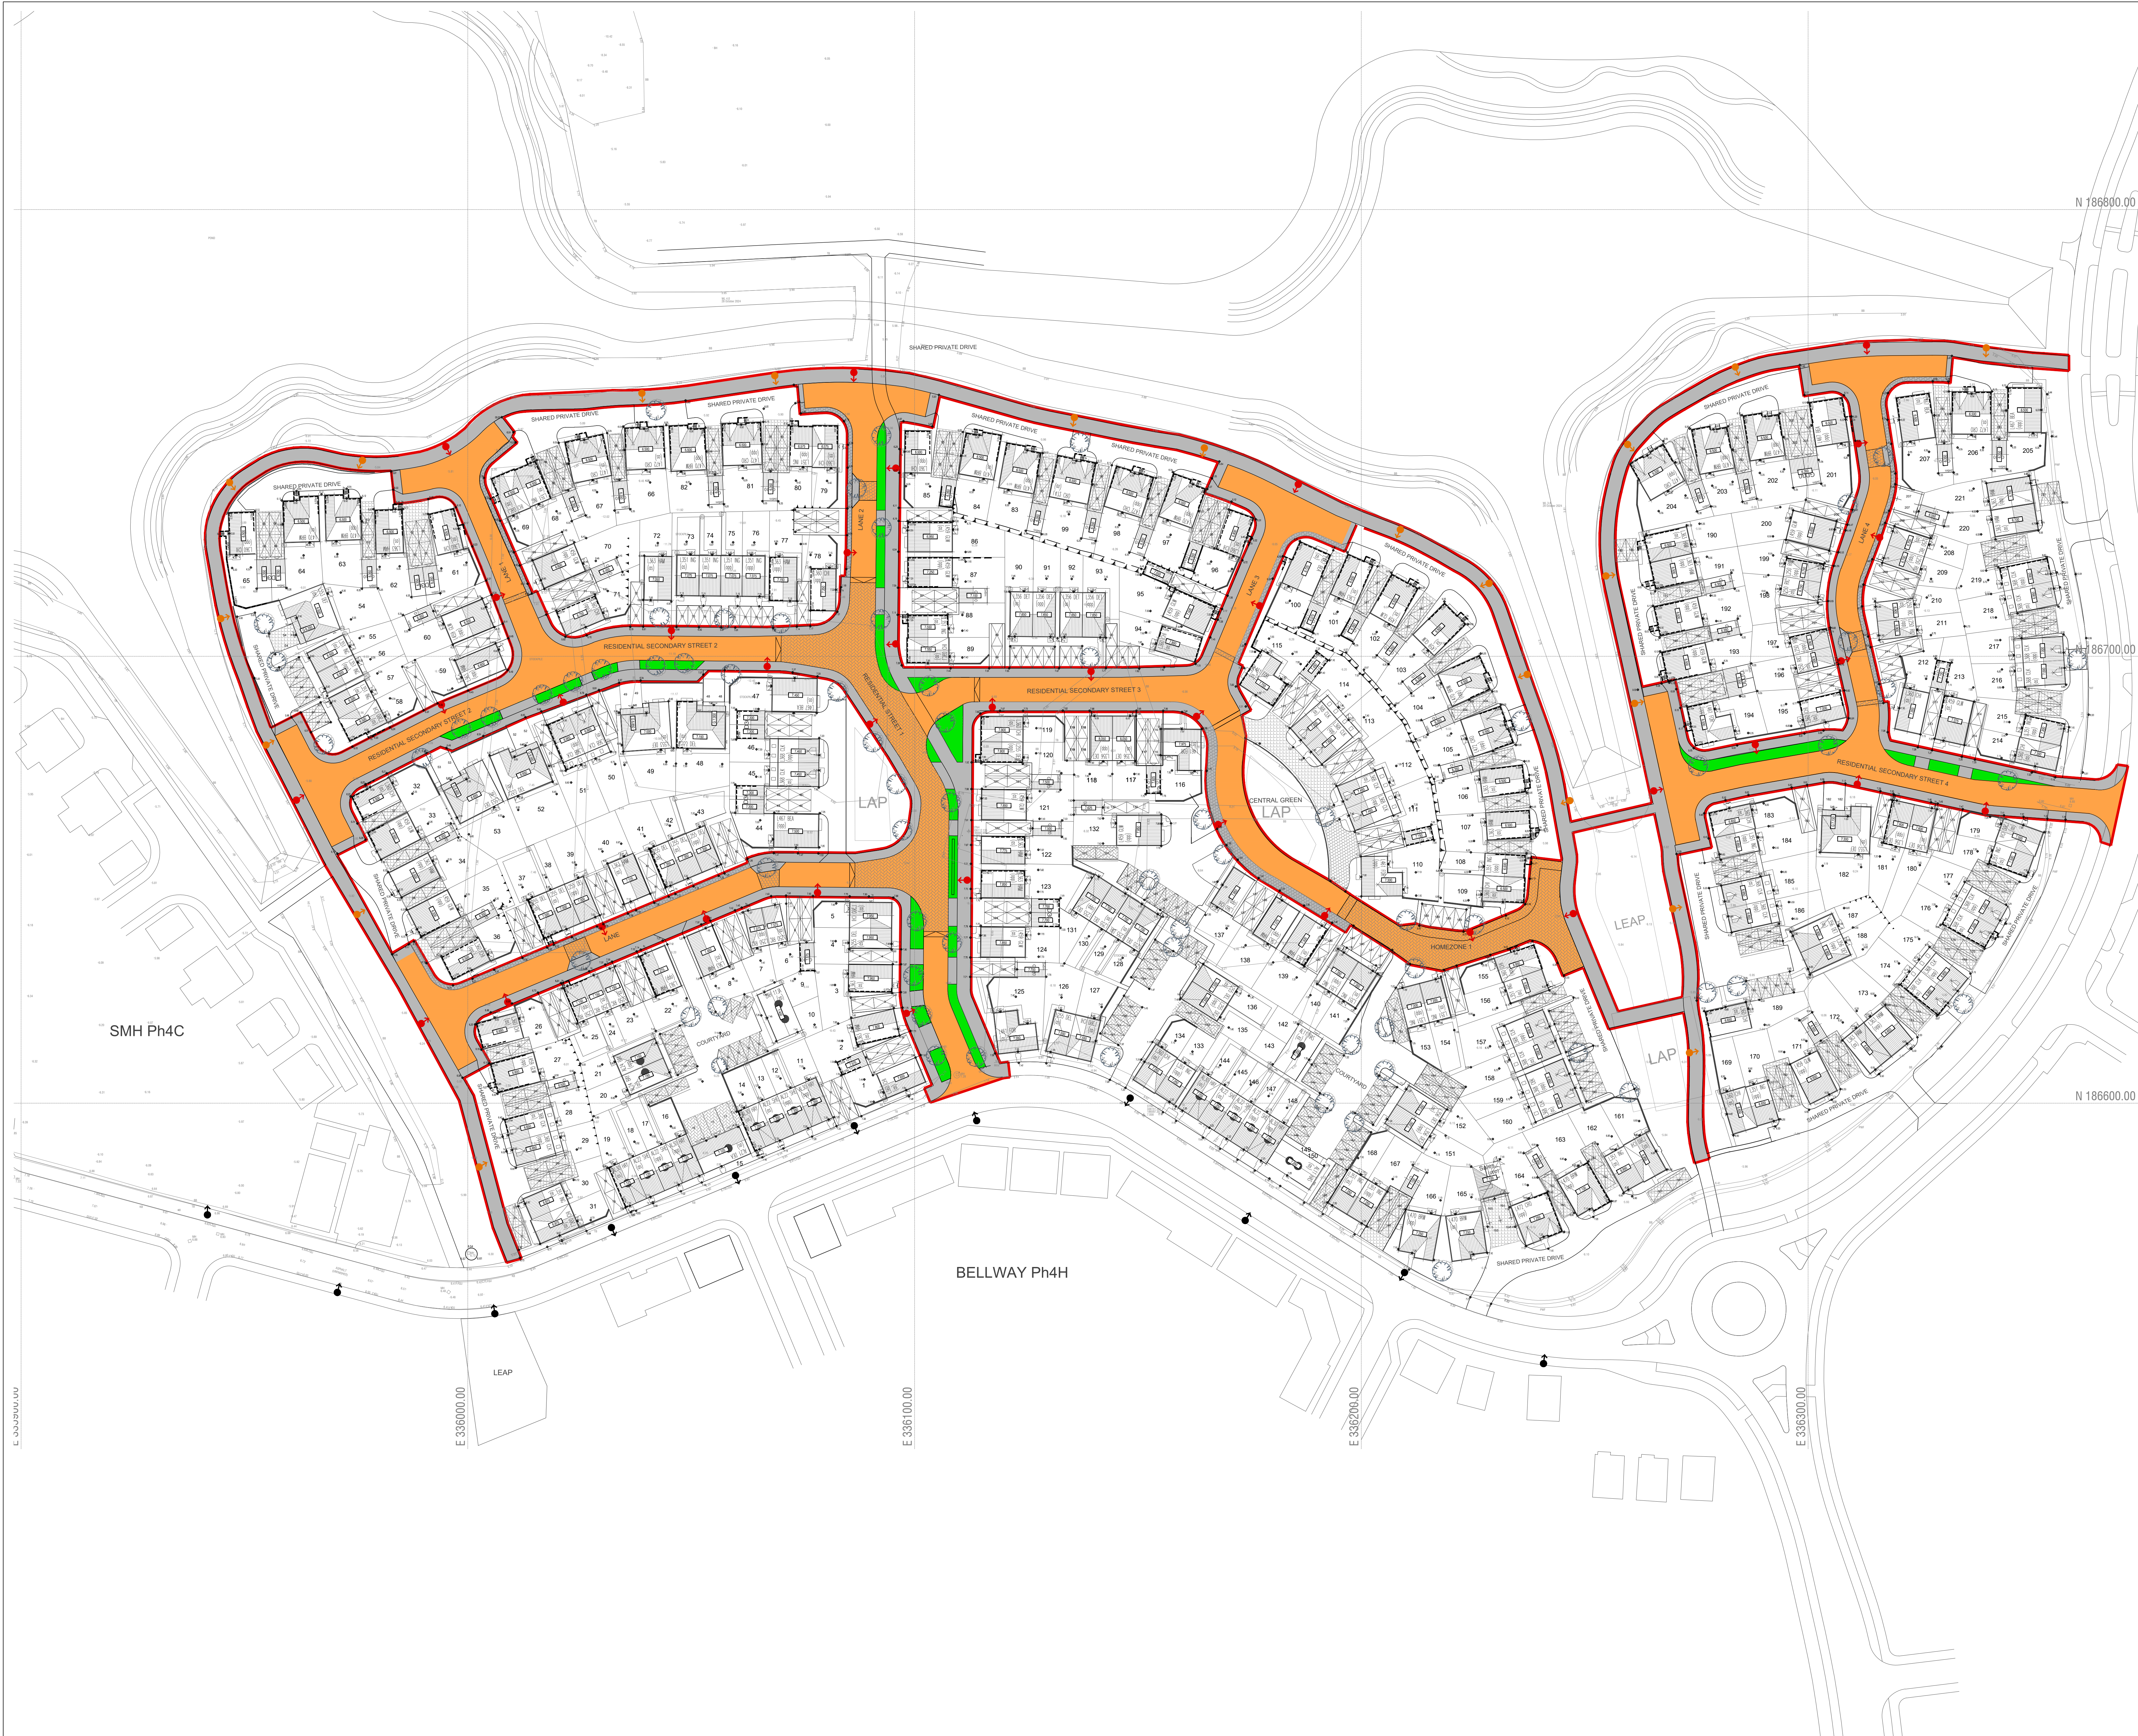

**GENERAL NOTES**

- This drawing is to be read in conjunction with and checked against all other drawings, engineering details, specifications and any structural, geotechnical or other specialist document provided.
- Any discrepancies within all relevant drawings are to be reported to QuadConsult Ltd immediately.
- All dimensions and levels are in metres, U.N.O.
- Do not scale from this drawing - use figured dimensions only.
- This drawing is schematic for clarity only, positions of pipe runs and manholes may vary on site due to site conditions.
- Surface water drainage subject to S104 / SAB approval where appropriate with the relevant authority.
- Foul Drainage subject to S104 approval with relevant water authority.
- All private drainage to be installed in accordance with Part H of building regulations and the developers warranty provider.
- The contractor is at risk if construction is progressed without relevant S104, S106, S278, S38, OWC etc agreement being in place with the relevant authorities.

**LEGEND**

0.000 Building D.P.C. Level

0.000 Proposed Finished Ground Level

0.000 Additional Underbuild (below d.p.c. as shown)

0.000 Tanking

0.000 Retaining Wall - (Height shows difference in levels - Finished level at bottom and top).

0.000 Gravel Board Retainment (Max. 0.3m)

0.000 Steps (to be Part M Compliant)

1 in 2m gradient batters to be used - subject to approval by a suitably qualified Geo-technical Engineer.

Proposed Level Access Alternative path

**LEGEND:-**

Adoptable Highways Extents

Adoptable Footways Extents

Adoptable Grass Verges/Swale Extents

Section 38 Boundary

**STREET LIGHTING LEGEND**

Street Lighting Column Main Highways

Street Lighting Column Cycle Paths

Street Lighting (Existing) Spine Road

NOTE - Street lighting columns are shown for indicative purposes only and subject to detailed design.

1:500 0 10m 20m 30m 40m 50m

1:1 0 10 20 30 40 50 60 70 80 90 100

|   |          |                                        |     |
|---|----------|----------------------------------------|-----|
| D | 13.10.25 | ESB plan amended to suit latest layout | RWP |
| C | 29.08.25 | S38 plan amended to suit latest layout | LF  |
| B | 27.02.25 | SW Site lighting columns added         | RWP |
| A | 25.02.25 | Site Layout Updated                    | RWP |

Rev: Date: Description: By:

Dimensions to be verified on site.  
This drawing should not be scaled. Use figured dimensions only.  
Any discrepancies should be referred to the Engineer prior to work being put in hand.  
This drawing is copyright.

QuadConsult Limited  
Columbus House, Village Way  
Greenwood Business Park  
Cardiff  
CF15 7NE  
029 2077 9644  
enquiries@quadconsult.co.uk  
www.quadconsult.co.uk

**QuadConsult**  
ENGINEERS IN PARTNERSHIP  
Consulting Civil & Structural Engineers  
Offices in Cardiff, Gloucester and Llanidloes

Client: **MILLER HOMES**

Project: **LLANWERN 4E & 4G**

Title: **Section 38 Layout - Planning**

Drawing Status: **PLANNING**

|             |          |            |        |                 |
|-------------|----------|------------|--------|-----------------|
| Designed by | Drawn by | Checked by | Date   | Scale & A3 Size |
| RWP         | RWP      | ACV        | Feb 25 | 1:500           |

Drawing No: **24519-C-400-D**