


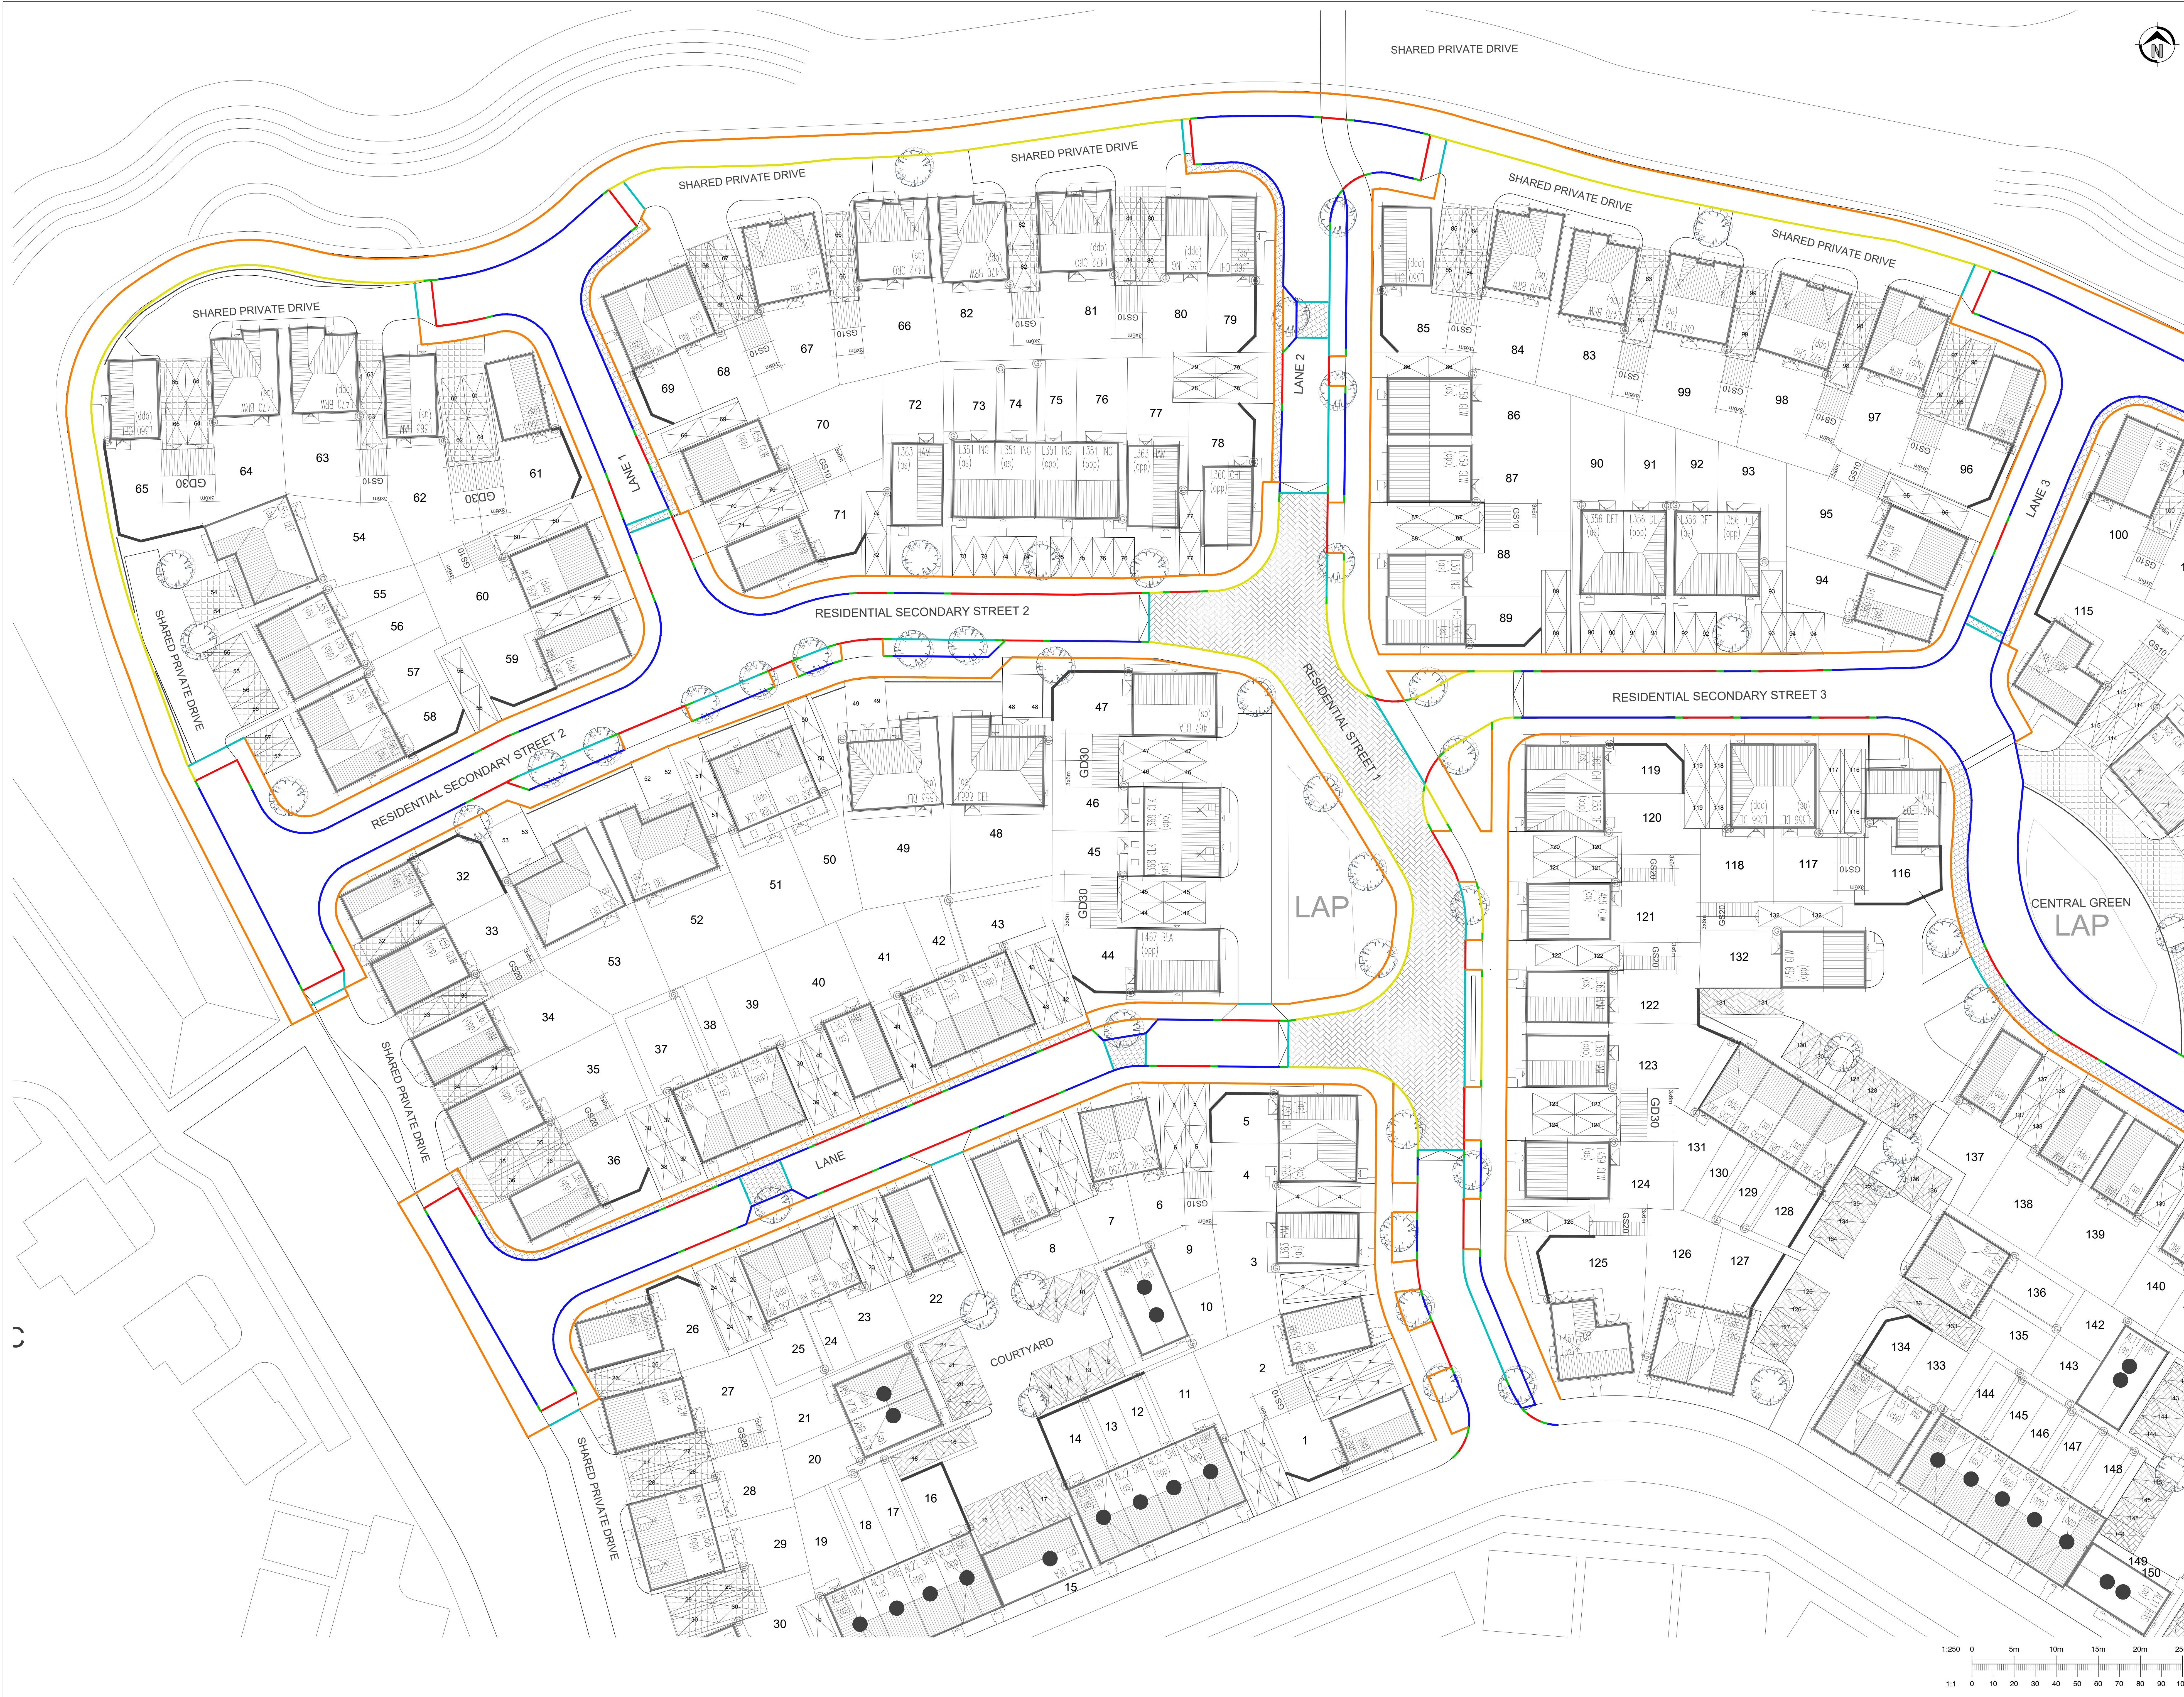

- GENERAL NOTES**
1. This drawing is to be read in conjunction with and checked against all other drawings, engineering details, specifications and any structural, geotechnical or other specialist document provided.
 2. Any discrepancies within all relevant drawings are to be reported to QuadConsult Ltd immediately.
 3. All dimensions and levels are in metres, U.N.O.
 4. Do not scale from this drawing - use figured dimensions only.
 5. This drawing is schematic for clarity only, positions of pipe runs and manholes may vary on site due to site conditions.
 6. Surface water drainage subject to S104 / SAB approval where appropriate with the relevant authority.
 7. Foul Drainage subject to S104 approval with relevant water authority.
 8. All private drainage to be installed in accordance with Part H of building regulations and the developers warranty provider.
 9. The contractor is at risk if construction is progressed without relevant S104, S106, S278, S38, OWC etc agreement being in place with the relevant authorities.

- KERBING LEGEND**
- HB2 kerb with 125mm upstand
 - BN2 kerb with 50mm upstand
 - 2m x 2m visibility splay*
 - BN kerb with 25mm upstand (6mm at crossing)
 - BN kerb laid flush
 - Transition kerb
 - EF kerb (edging)
- Flush Kerbing adjacent SWALE areas may be replaced with Hit and miss kerbing, subject too discussions with the Local Highways and SAB Authority

C	13.10.25	Site Layout Updated	RWP
B	27.08.25	Working Amended to suit latest Architect Layout	LF
A	25.02.25	Site Layout Updated	RWP
Rev	Date	Description	By

Dimensions to be verified on site.
This drawing should not be scaled. Use figured dimensions only.
Any discrepancies should be referred to the Engineer prior to work being put in hand.
This drawing is copyright.

QuadConsult Limited
Columbus House, Village Way
Cannock, Staffordshire, ST10 2NE
029 2077 9544
enquiries@quadconsult.co.uk
www.quadconsult.co.uk
Consulting Civil & Structural Engineers
Offices in Cannock, Gloucester and Llanwrnall



Client	MILLER HOMES
Project	LLANWERN 4E & 4G
Title	Kerbing Layout - Planning Sheet 1 of 2
Drawing Status	PLANNING
Designed by	RWP
Drawn by	RWP
Checked by	ACV
Date	Feb 25
Scale	As A1 size
Drawing No	24519-C-016-C