


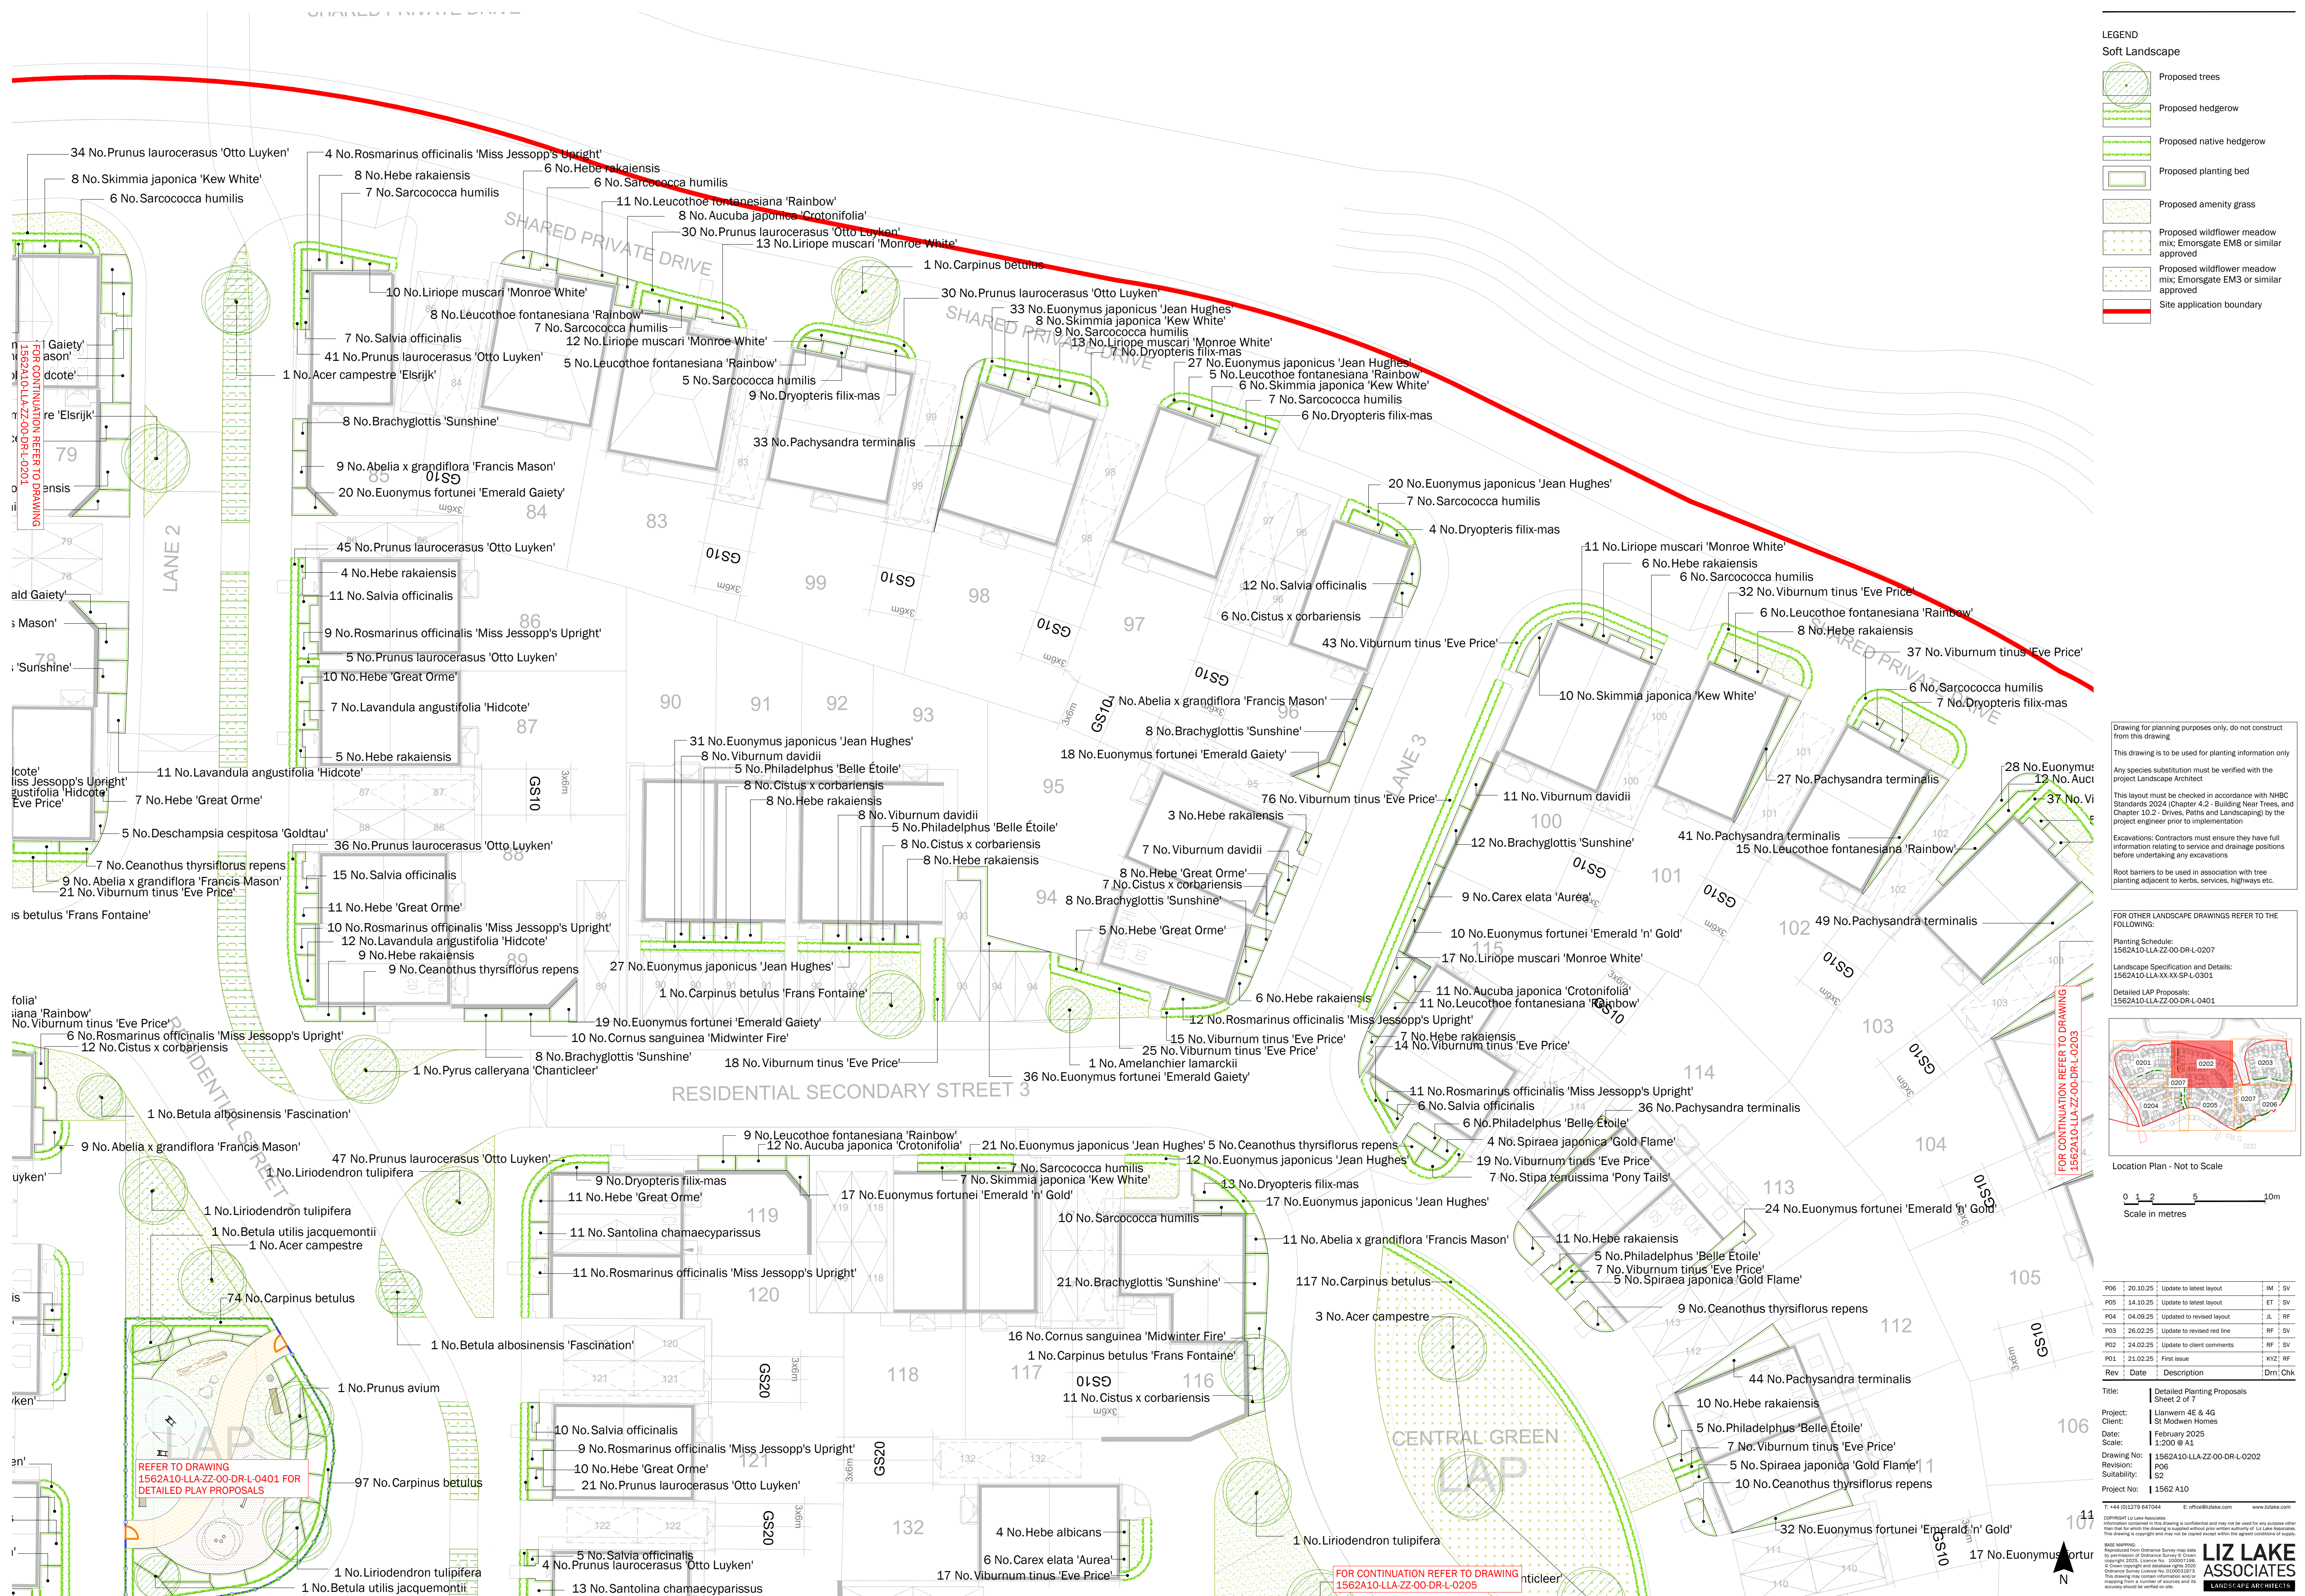

P06	20.10.25	Update to latest layout	IM	SV
P05	14.10.25	Update to latest layout	ET	SV
P04	04.09.25	Updated to revised layout	JL	RF
P03	26.02.25	Update to revised red line	RF	SV
P02	24.02.25	Update to client comments	RF	SV
P01	21.02.25	First issue	KYZ	RF
Rev	Date	Description	Drn	Chk

Title:	Detailed Planting Proposals Sheet 2 of 7
Project:	Llanwern 4E & 4G
Client:	St Modwen Homes
Date:	February 2025
Scale:	1:200 @ A1
Drawing No:	1562A10-L1A-ZZ-00-DR-L-0202
Revision:	P06
Suitability:	S2
Project No:	1562 A10

T: +44 (0)1279 647044 E: office@lizlake.com www.lizlake.com

COPYRIGHT Liz Lake Associates
Information contained in this drawing is confidential and may not be used for any purpose other than that for which the drawing is supplied without prior written authority of Liz Lake Associates. This drawing is copyright and may not be copied except within the agreed conditions of supply.

RAGE MAPPING
Reproduced from Ordnance Survey map data by permission of Ordnance Survey © Crown copyright 2025, Licence No. 100007196.
© Crown copyright and database rights 2020
Ordnance Survey Licence No. 100013713
This Drawing may contain information and/or mapping from a number of sources and its accuracy should be verified on site.

LIZ LAKE ASSOCIATES
LANDSCAPE ARCHITECTS