


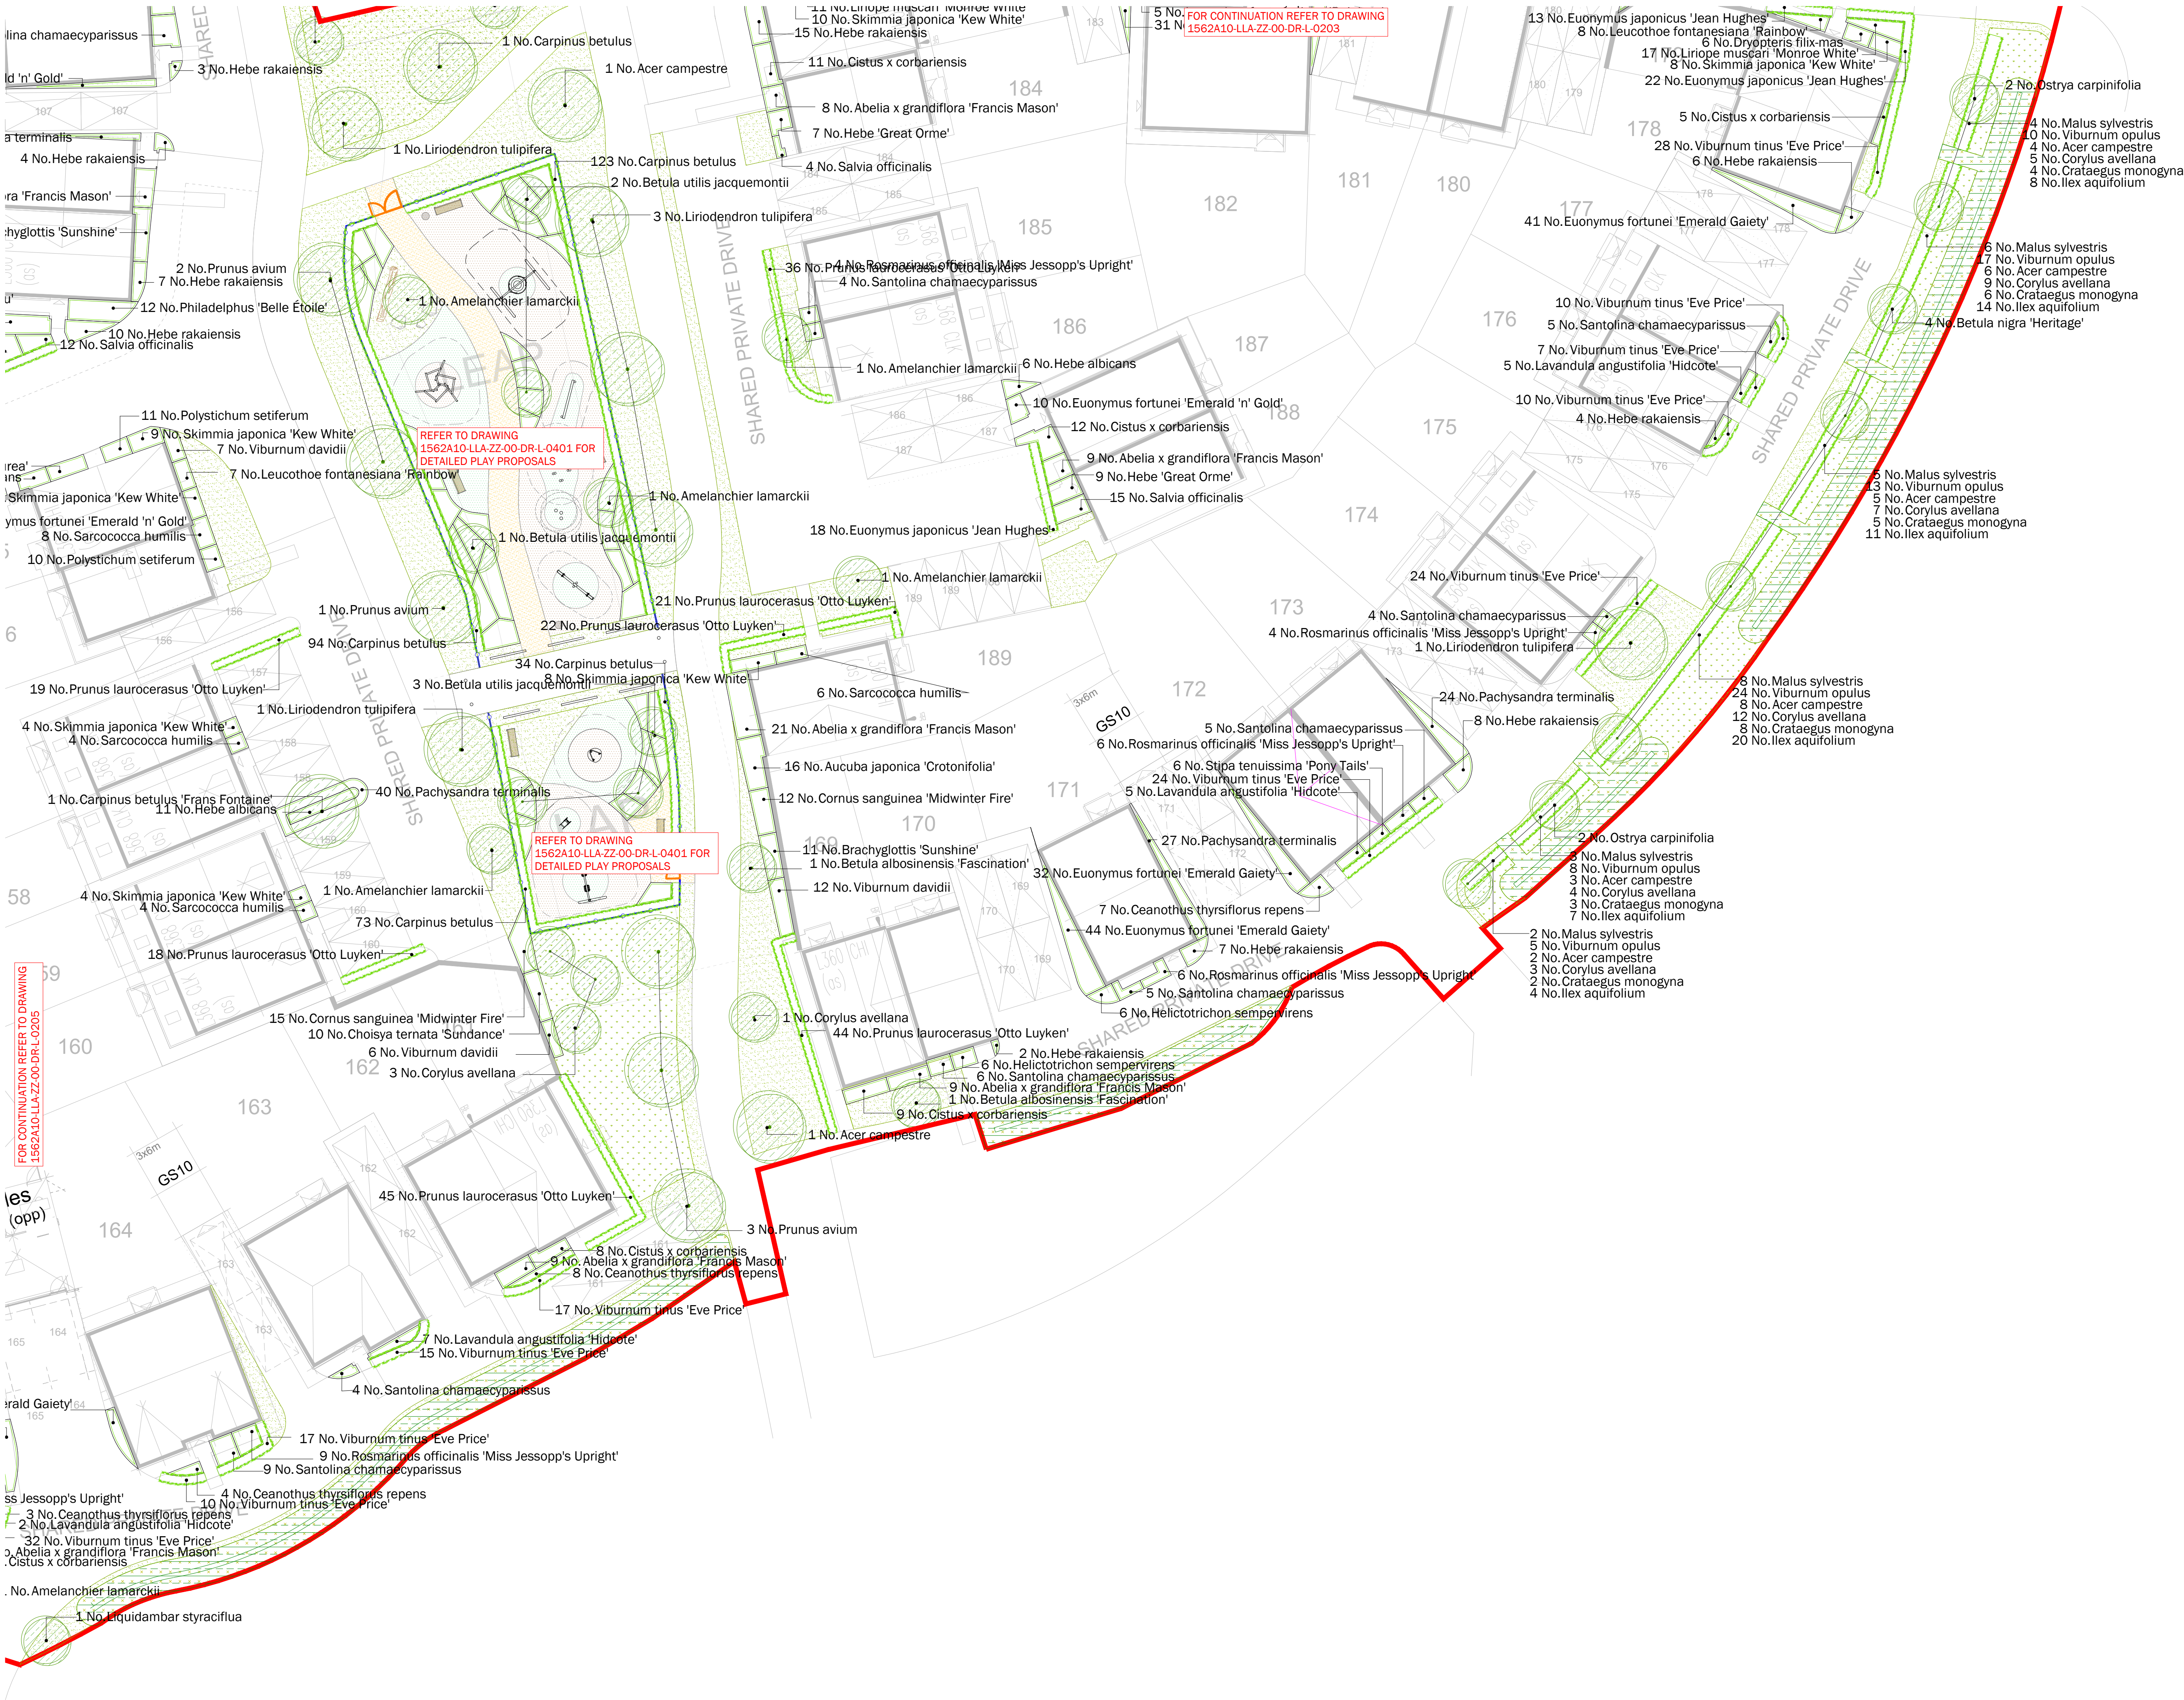

- LEGEND
- Soft Landscape
- Proposed trees
 - Proposed hedgerow
 - Proposed native hedgerow
 - Proposed planting bed
 - Proposed amenity grass
 - Proposed wildflower meadow mix; Emorsgate EM8 or similar approved
 - Proposed wildflower meadow mix; Emorsgate EM3 or similar approved
 - Site application boundary

Drawing for planning purposes only, do not construct from this drawing

This drawing is to be used for planting information only

Any species substitution must be verified with the project Landscape Architect

This layout must be checked in accordance with NHBC Standards 2024 (Chapter 4.2 - Building Near Trees, and Chapter 10.2 - Drives, Paths and Landscaping) by the project engineer prior to implementation

Excavations: Contractors must ensure they have full information relating to service and drainage positions before undertaking any excavations


Root barriers to be used in association with tree planting adjacent to kerbs, services, highways etc.

FOR OTHER LANDSCAPE DRAWINGS REFER TO THE FOLLOWING:

Planting Schedule:
1562A10-LLA-ZZ-00-DR-L-0207

Landscape Specification and Details:
1562A10-LLA-XX-XX-SP-L-0301

Detailed LAP Proposals:
1562A10-LLA-ZZ-00-DR-L-0401

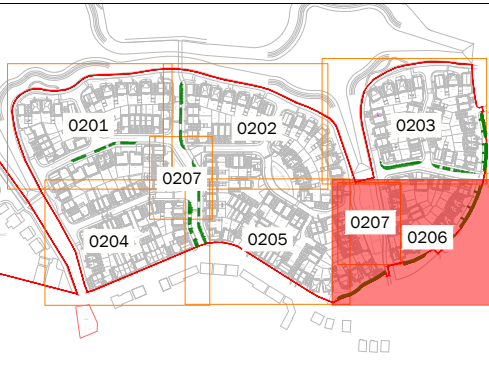

Location Plan - Not to Scale

0 1 2 5 10m

Scale in metres

P06	20.10.25	Update to latest layout	IM	SV
P05	14.10.25	Update to latest layout	ET	SV
P04	04.09.25	Updated to revised red line	JL	RF
P03	26.02.25	Update to revised red line	RF	SV
P02	24.02.25	Update to client comments	RF	SV
P01	21.02.25	First issue	KVZ	RF
Rev	Date	Description	Dm	Chk

Title: Detailed Planting Proposals
Sheet 6 of 7

Project: Llanwrn 4E & 4G
Client: St Madwen Homes

Date: February 2025
Scale: 1:200 @ A1

Drawing No: 1562A10-LLA-ZZ-00-DR-L-0206
Revision: P06
Suitability: S2

Project No: 1562 A10

T: +44 (0)1279 647044 E: office@lilake.com www.lilake.com

COPYRIGHT Lil Lake Associates
Information contained in this drawing is confidential and may not be used for any purpose other than that for which the drawing is supplied without prior written authority of Lil Lake Associates.
This drawing is copyright and may not be copied except within the agreed variations of supply.

BEST PRACTICE
Referenced from Ordnance Survey map data to permission of Ordnance Survey © Crown copyright 2025, License No. 1000001285
Ordnance Survey Licence No. 1000001285
This drawing contains information and/or mapping from a number of sources and its accuracy should be verified on site.

LIZ LAKE ASSOCIATES
LANDSCAPE ARCHITECTS