
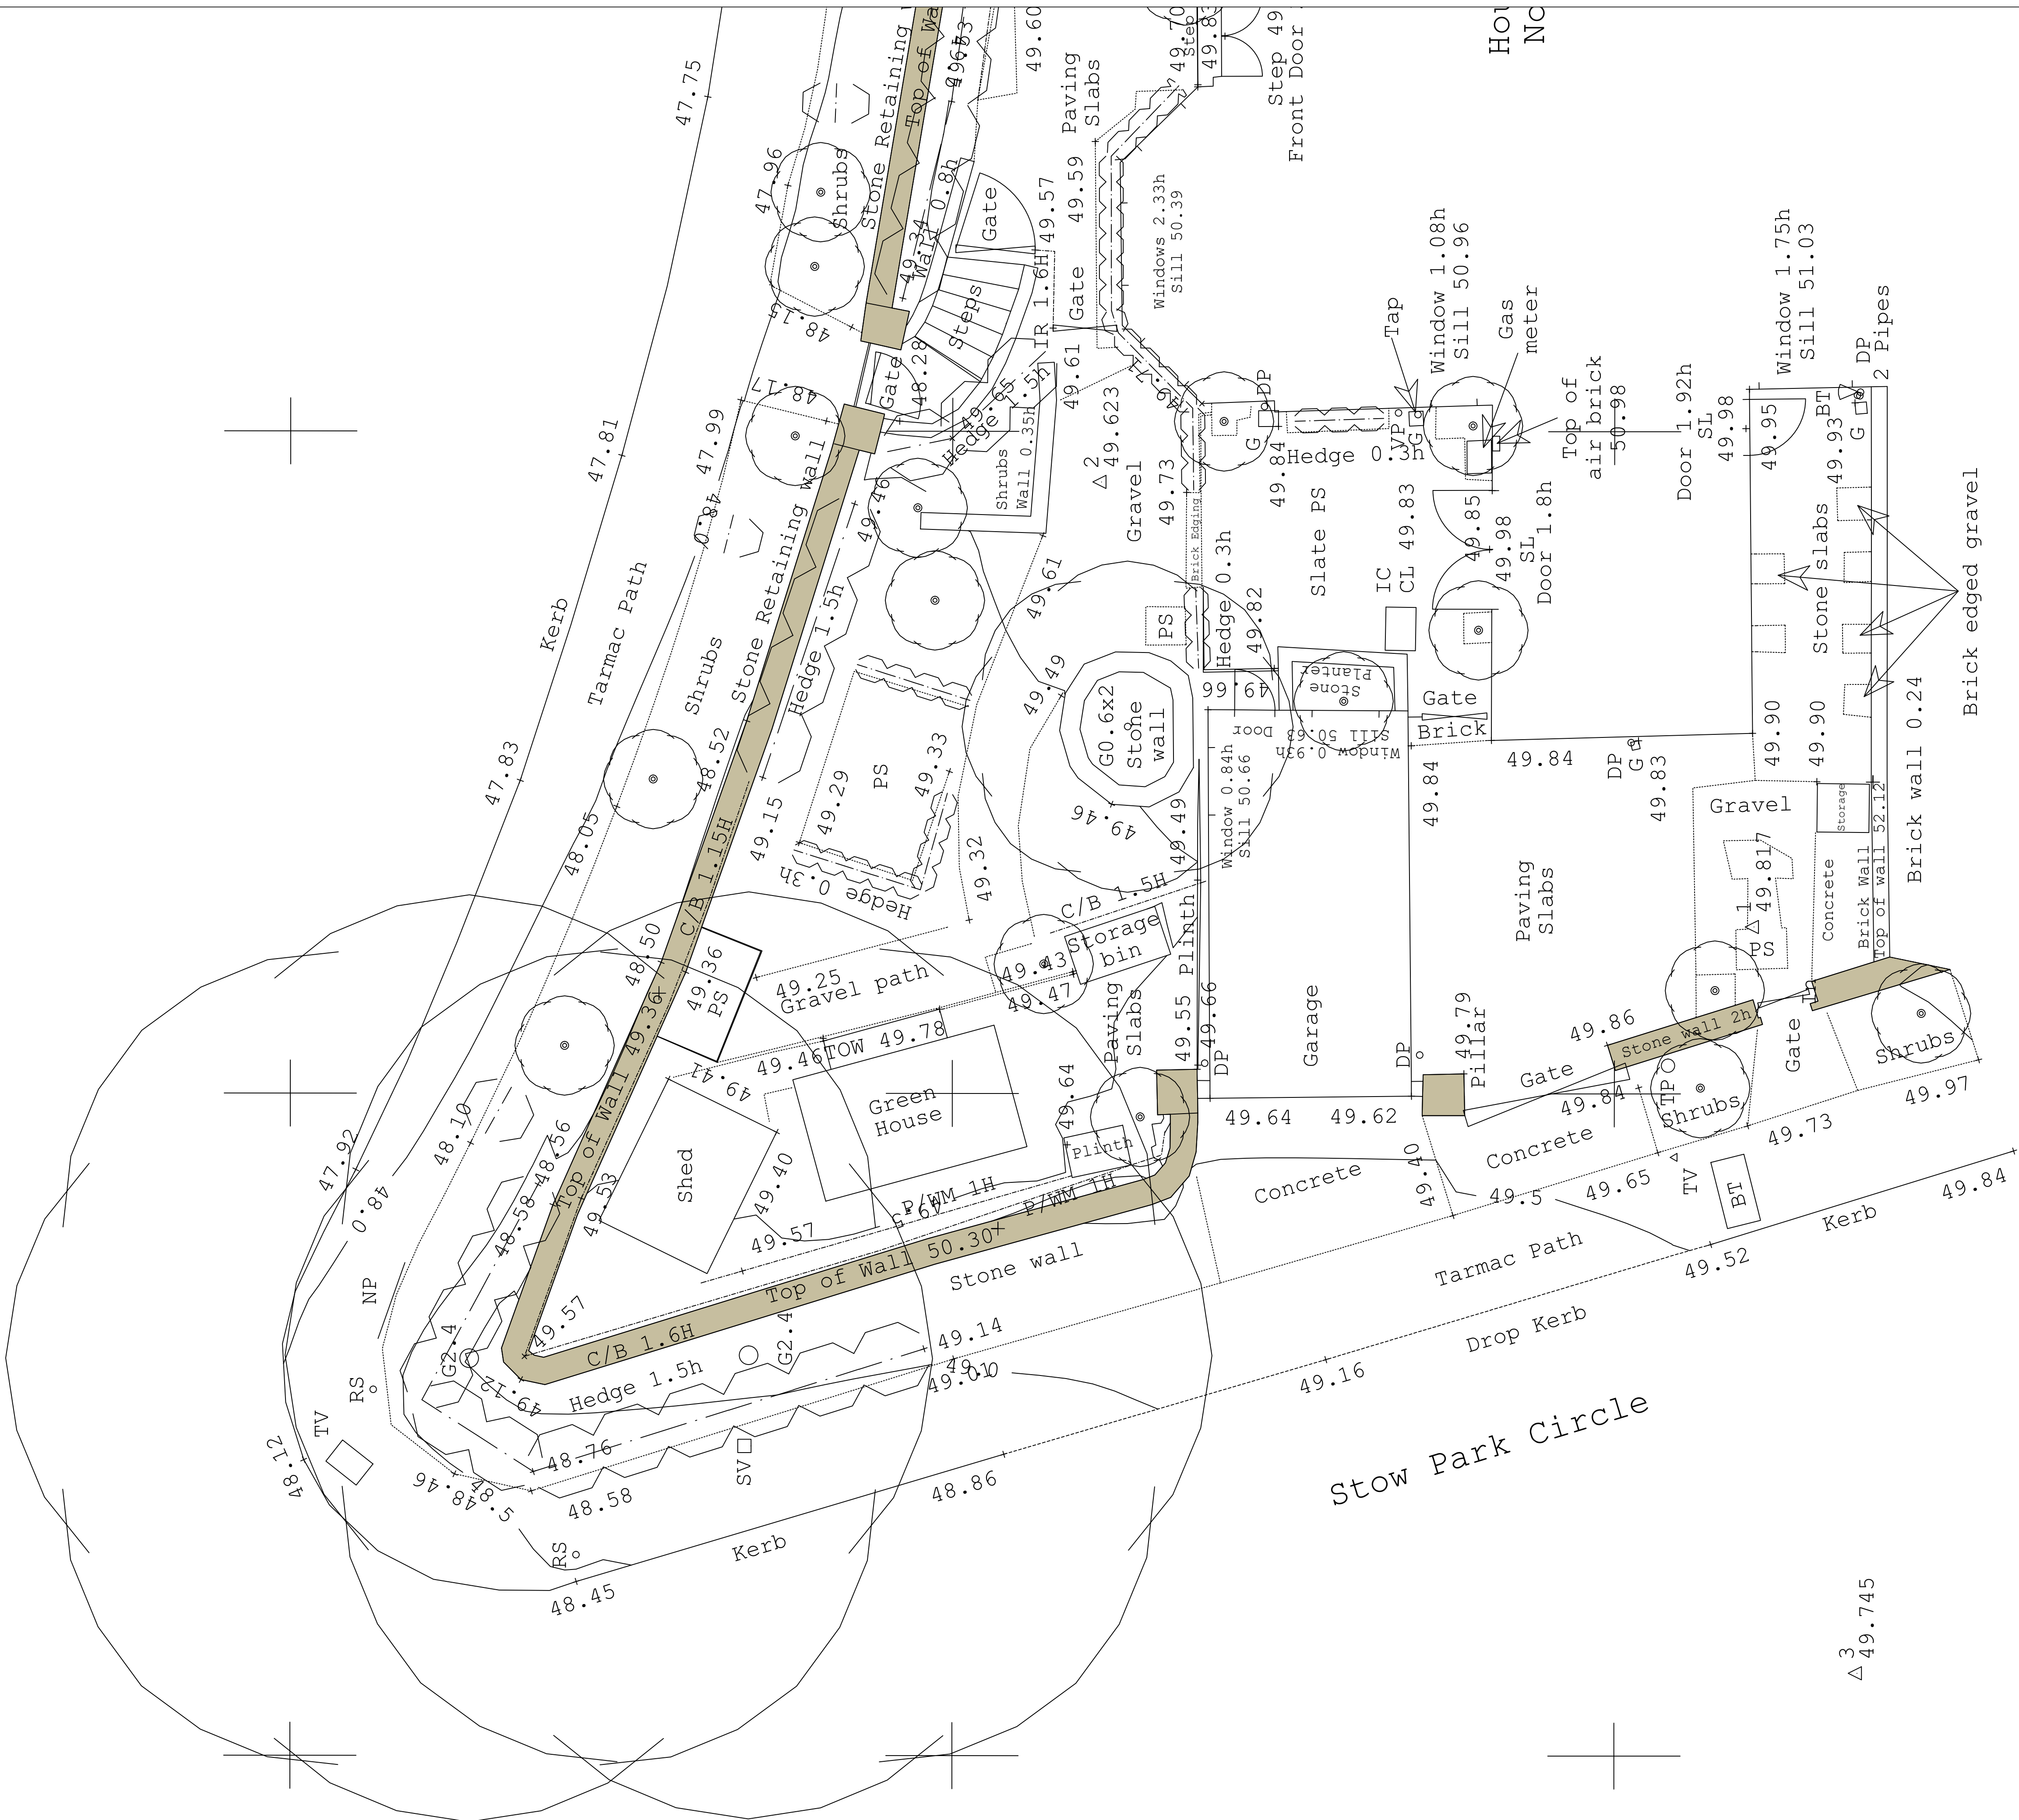


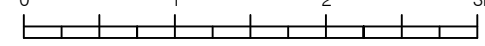

Issue A	04.05.25	Existing stone boundary wall identified with brown hatch.	
Issue	24.04.25	Planning Submission	
NORTH 	 Westfield Architects		
		Job:	Date:
		Location:	Scale:
		Title:	Dwg No:
		Removal of existing garage with associated alterations to access.	28.03.25
		Lawnside, 2 Stow Park Circle, Newport. NP20 4HE.	1:50@A1
		Topographical Survey.	427 - AL(90)03
TEL - 07846 120350. E-MAIL - sam@westfieldarchitects.co.uk 2 Alexander Gable, Florio Park, Cardiff. CF24 2SA.			