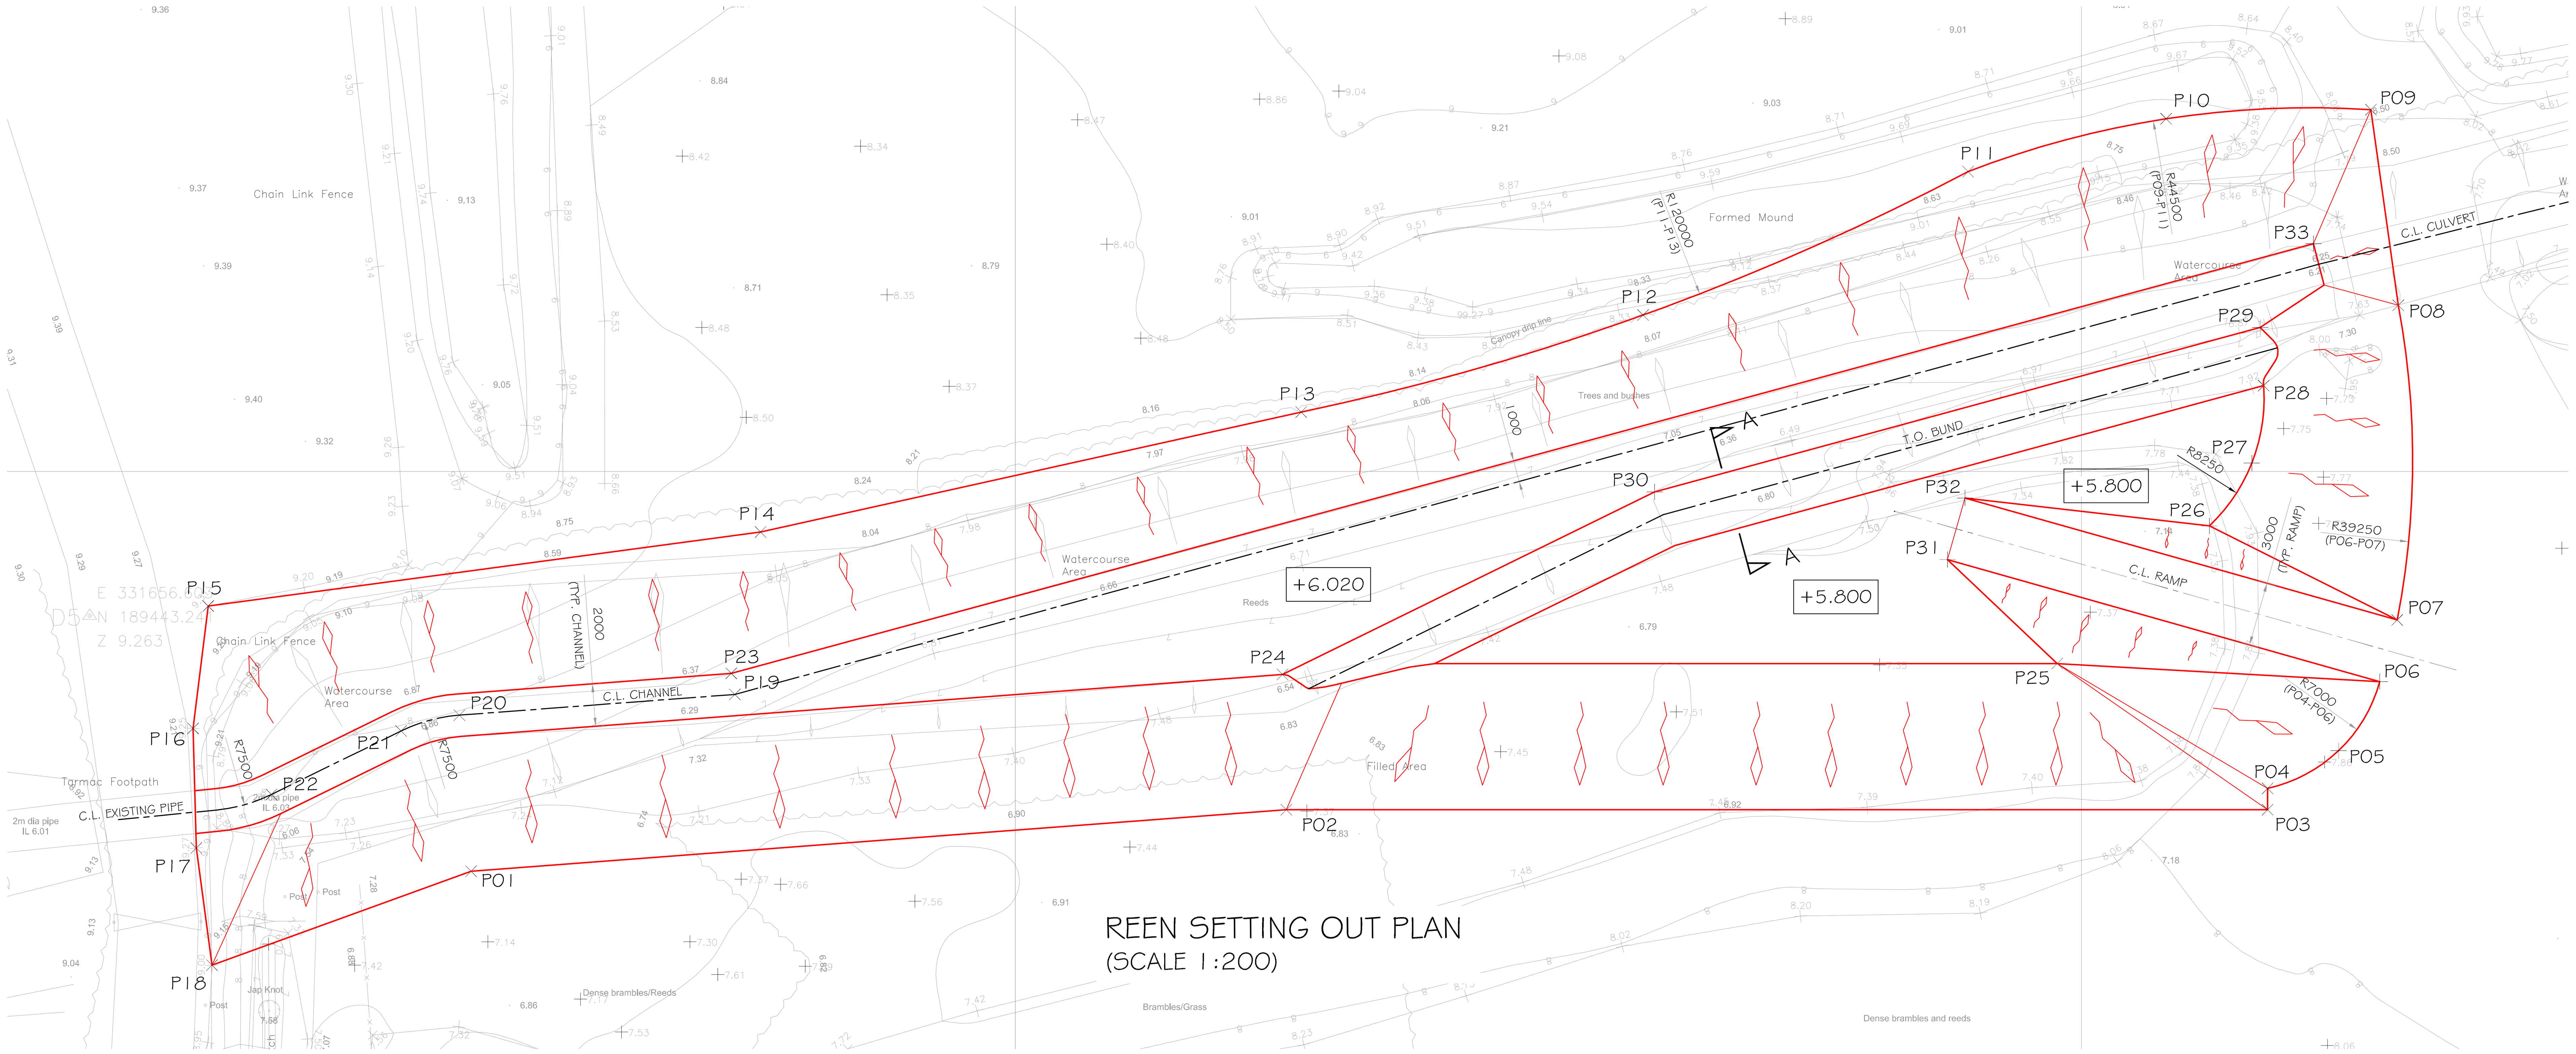

REEN SETTING OUT PLAN
(SCALE 1:200)

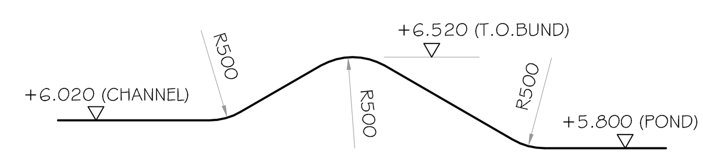

SECTION A - A THRO. BUND
(SCALE 1:50)

General Notes :

1.) Do not scale from this drawing except for planning purposes.

2.) All dimensions are in millimetres.

3.) All levels are in metres relative to datum.

4.) All dimensions stated are to be confirmed on site prior to commencement of any works and any discrepencies found are to be reported to Steve Morgan Associates Limited immediately.

REEN SEETING OUT			
REFERNCE	EASTING	NORTHING	LEVEL (m AOD)
P01	331674.483	189431.262	9.250
P02	331712.712	189434.147	9.585
P03	331758.730	189434.147	9.585
P04	331758.730	189435.147	9.585
P05	331762.188	189437.043	9.585
P06	331763.986	189440.152	9.585
P07	331764.802	189443.040	9.585
P08	331764.857	189457.796	9.585
P09	331763.571	189466.967	9.585
P10	331753.970	189466.540	9.150
P11	331744.685	189464.063	9.150
P12	331729.440	189457.338	9.150
P13	331713.410	189452.789	9.150
P14	331688.061	189447.165	9.150
P15	331662.156	189443.692	9.310 Ex.
P16	331661.445	189437.959	9.250 Ex.
P17	331661.602	189433.249	9.270 Ex.
P18	331662.335	189426.858	9.000 Ex.
P19	331686.853	189439.552	6.020
P20	331673.934	189438.579	6.020
P21	331671.200	189437.836	6.020
P22	331665.118	189434.869	6.020
P23	331686.683	189440.452	6.020
P24	331712.537	189440.484	6.020
P25	331748.863	189441.000	5.800
P26	331755.997	189447.450	5.800
P27	331757.987	189450.400	5.800
P28	331758.543	189454.028	5.800
P29	331758.383	189456.758	6.020
P30	331729.985	189449.048	6.020
P31	331743.718	189445.874	5.800
P32	331744.539	189448.760	5.800
P33	331760.879	189460.686	6.020

REV.	By	Date	Description

Client: Keepmoat

Project Description: HERBERT ROAD

Drawing Title: REEN SETTING OUT

Drawn: MQ | Date: SEPT. 2017

Checked: | Date:

Scales: AS STATED @ A1

STEVE MORGAN ASSOCIATES
CONSULTING ENGINEERS
9 Clytha Park Road Newport NP20 4PB
tel: 01633 266244 fax: 01633 266275
e-mail: engineers@smalimited.co.uk Web: smalimited.co.uk

Project Number: 1155090

Drawing Number: 551 | Rev. -