


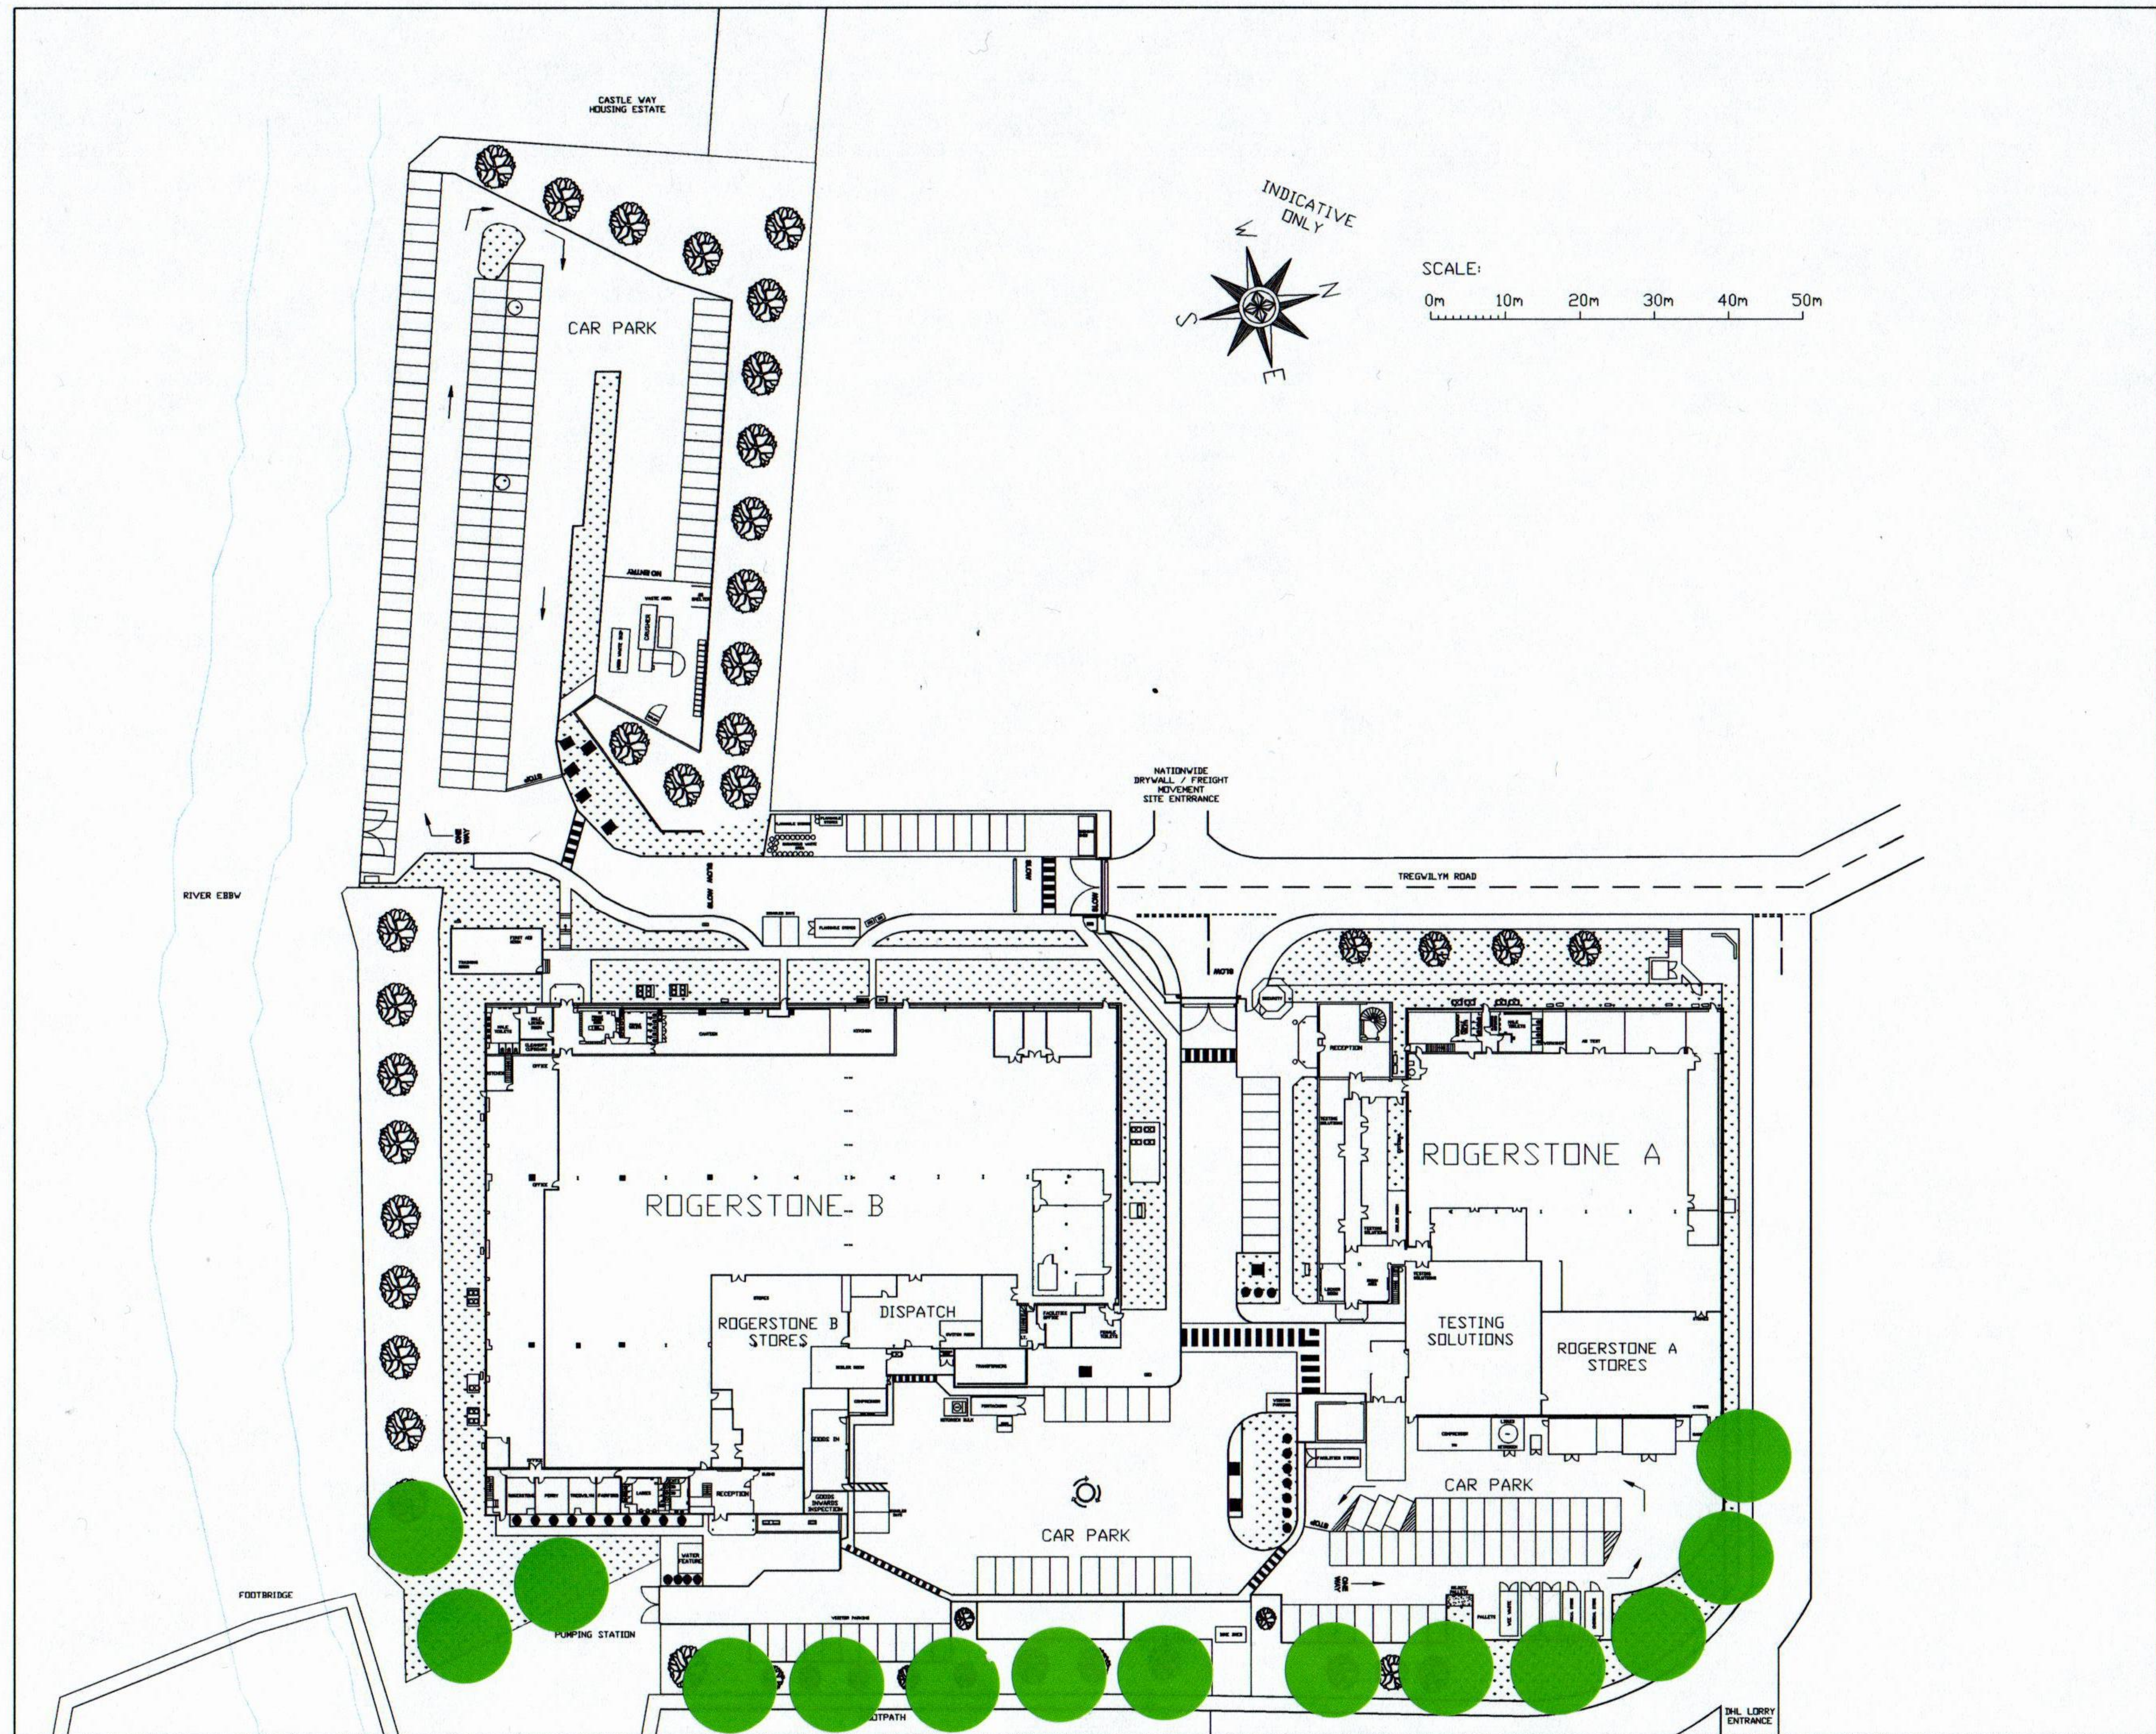

AREAS:

TOTAL SITE: 25017m²

ROG A BUILDING FOOTPRINT: 2794m²
ROG A PRODUCTION: 1420m²

ROG B BUILDING FOOTPRINT: 5073m²
ROG B PRODUCTION: 3041m²

7	UPDATED WALL DETAILS	04-03-21
6	UPDATING 1ST FLOOR DETAIL	24-02-20
5	REMOVED PORTA-CABIN, RELOCATED ROG A SMOKING SHELTER	02-12-19
4	ADDED CARPARK DETAILS	09-09-19
3	ADDED W/C DETAILS	23-08-19
2	ADDED NEW ROAD MARKINGS	29-07-19
1	ADDED SURROUNDING AREA & PHOTO IMAGE	03-05-19
0	IN PROGRESS	05-04-19
REV	COMMENTS	DATE



TREGWILYM INDUSTRIAL ESTATE,
ROGERSTONE,
NEWPORT,
NP10 9YA
UK

JA Denning CAD Tech

79 HORWOOD CLOSE
CARDIFF
CF24 2LY
UK
jamesdenning@yahoo.com

DESCRIPTION :

SITEWIDE LAYOUT

DWG No: 2019-SITEWIDE	DATE: 05/03/2019
DRAWN: JAMES DENNING	SCALE: 1:450 A1