


SCALE: 1:1250 on A4
CENTRE COORDINATES: 331451 , 188473



Supplied by Streetwise Maps Ltd
www.streetwise.net
Licence No: 100047474

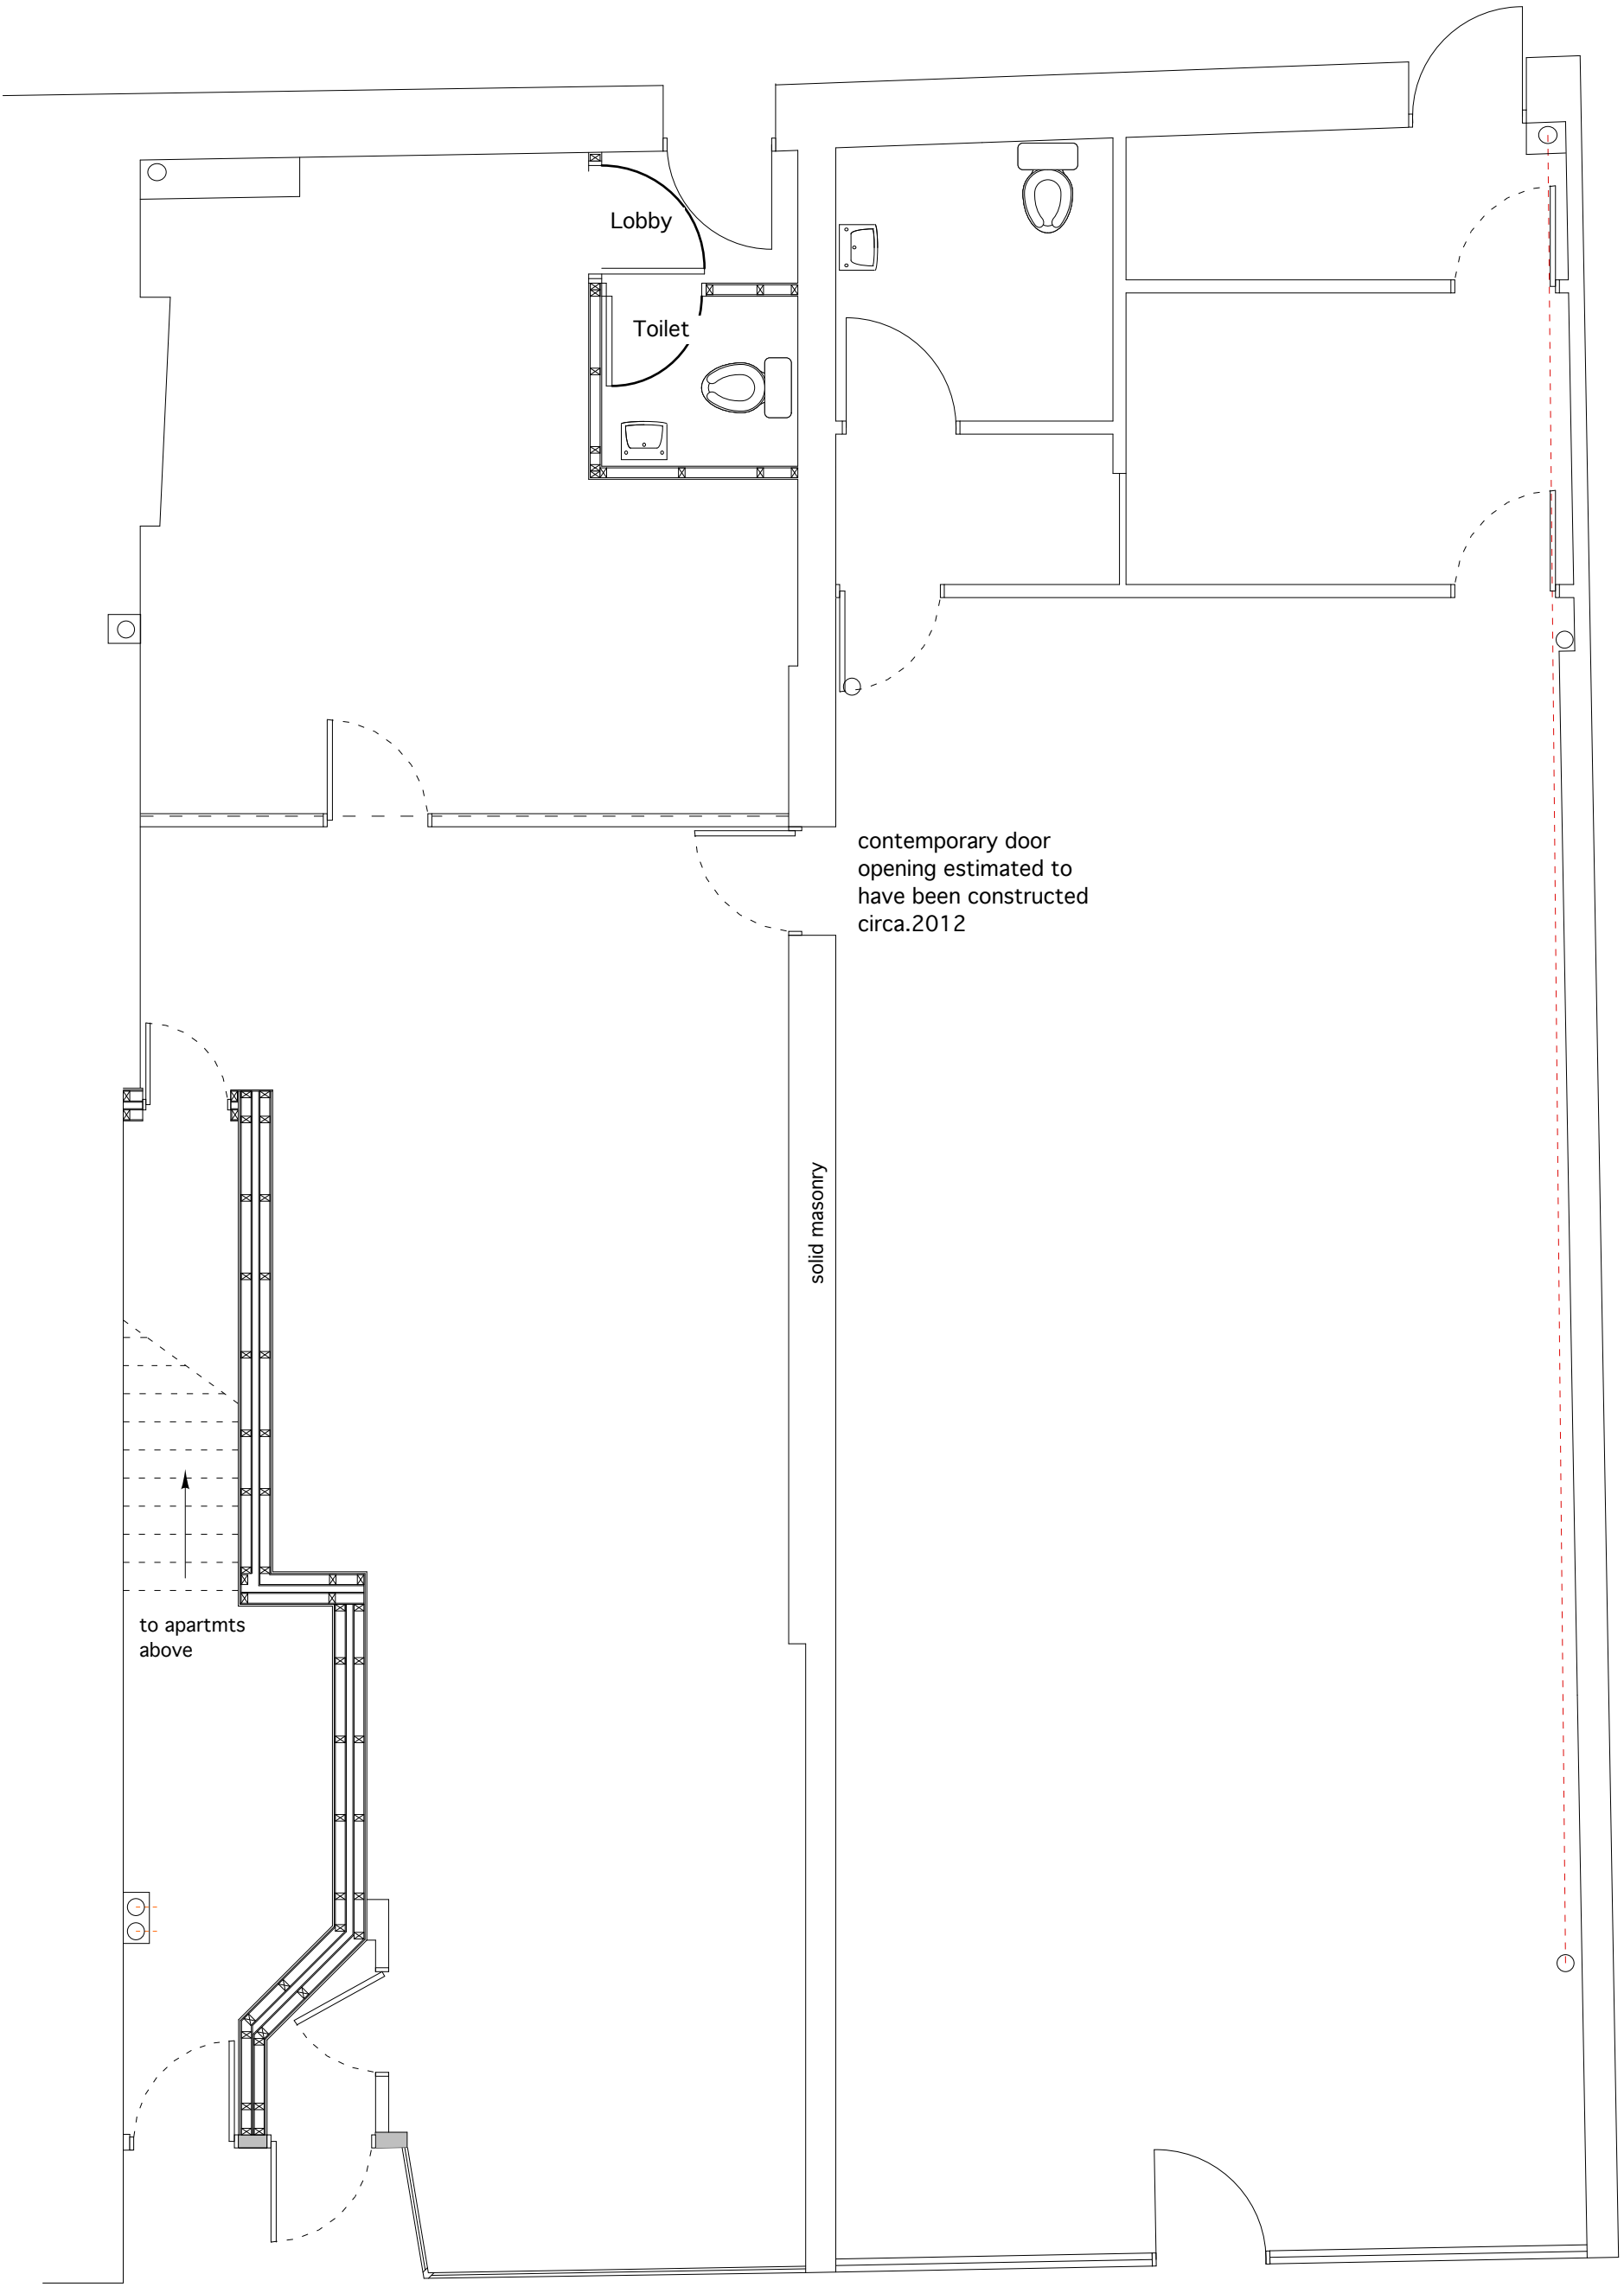

GROUND FLOOR