



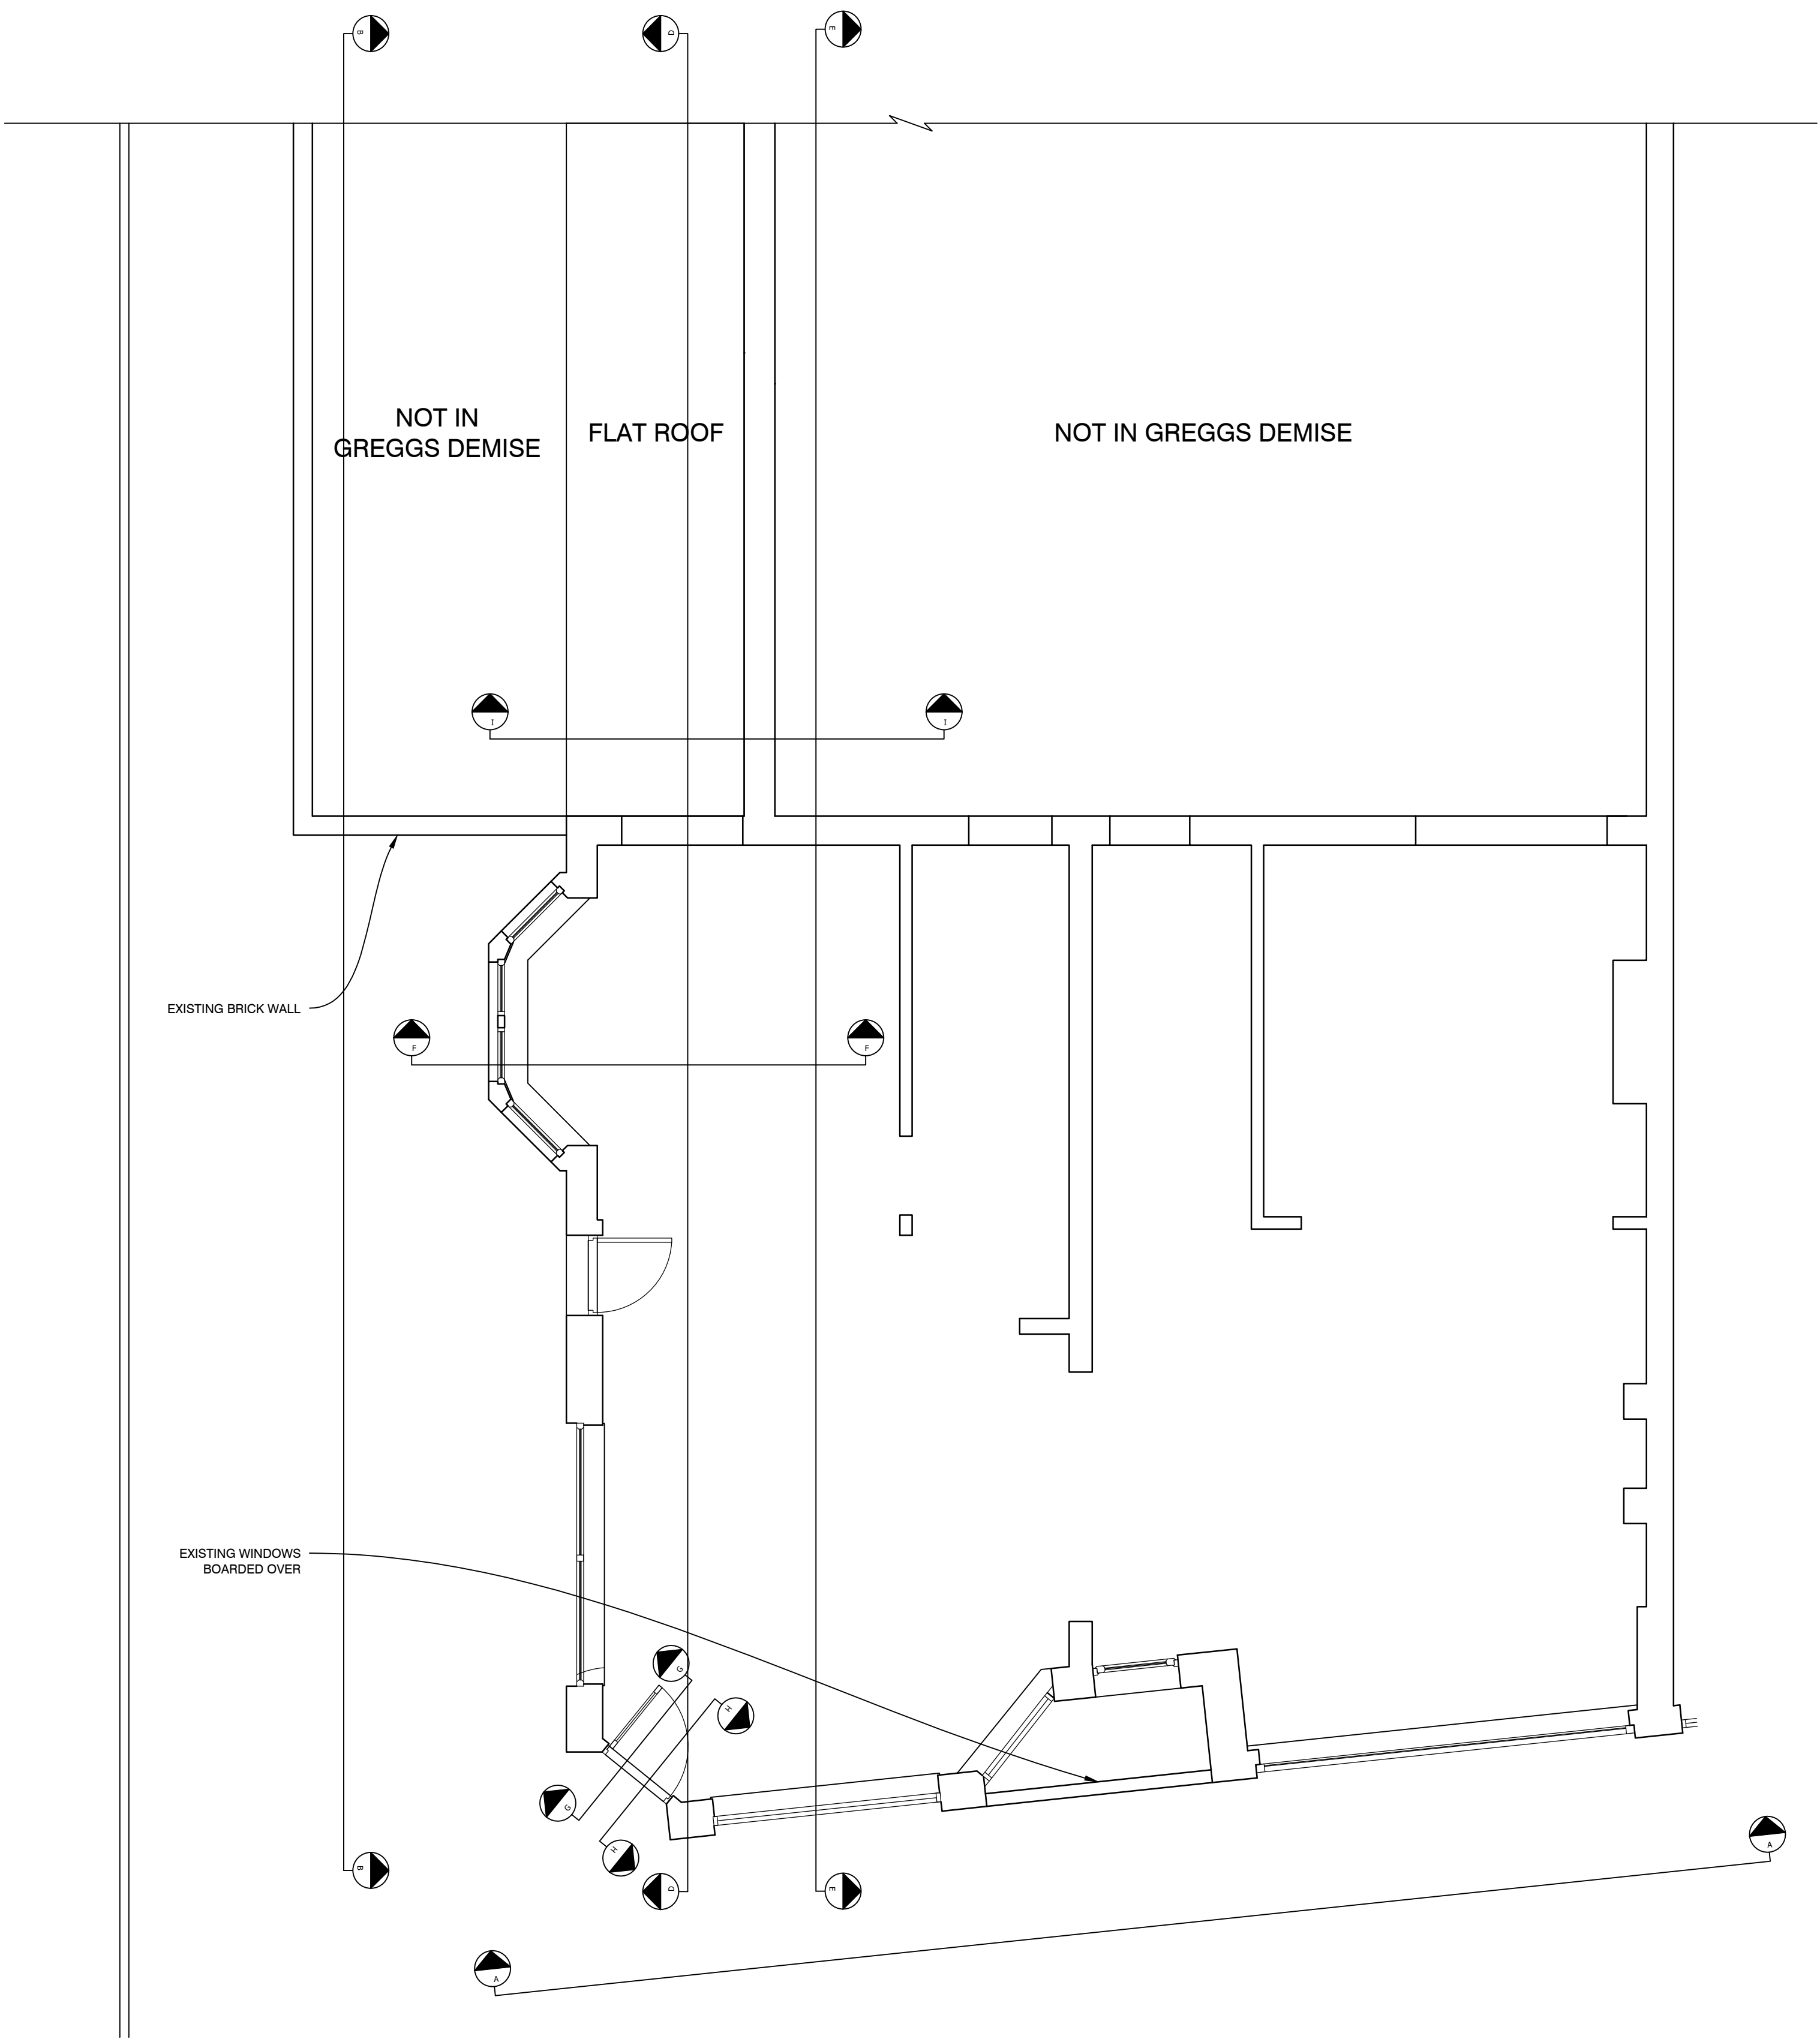

EXISTING PLAN (1:50)

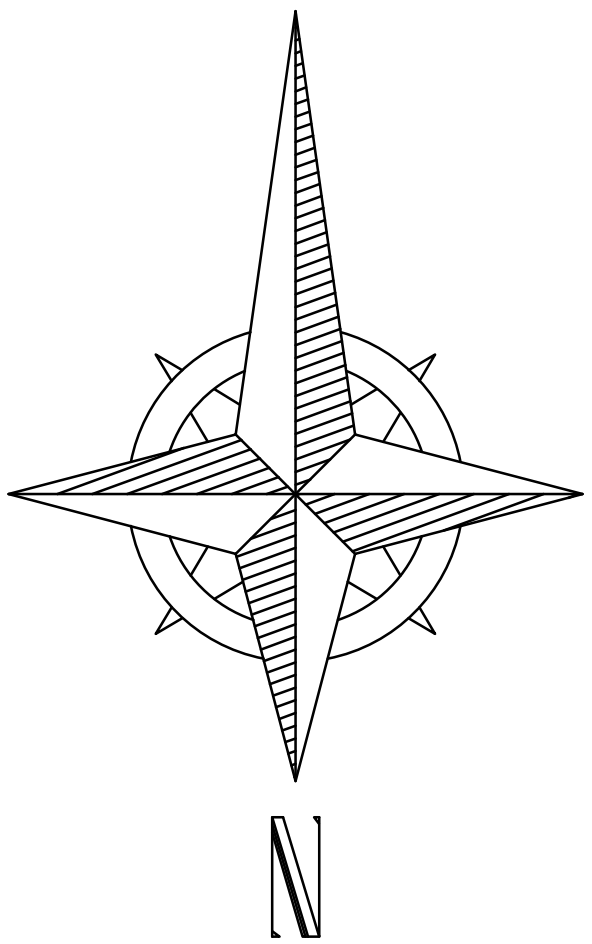

REV	DESCRIPTION	DATE	NAME
GREGGS			
GREGGS Plc (WEST) MAINSTREAM WAY SALTLEY BIRMINGHAM B7 4SN Tel: (0121) 605 1122			
Shop S Number & Name S7081 NEWPORT, CHEPSTOW ROAD OUTLET			
Title EXISTING PLAN			
Site Address 414 CHEPSTOW ROAD, NEWPORT, NP19 8JH			
Gross Building Area 116 Sq m		Gross Sales Area N/A	
Drawing No. RWST/S7081/10			Rev.
Date 07.05.26		Scale 1:50	@ A1
Drawn by EG	Scale Bar 0 500 1000 1500 2000 2500mm SCALE 1:50		
Issued 12-Jun-26			