
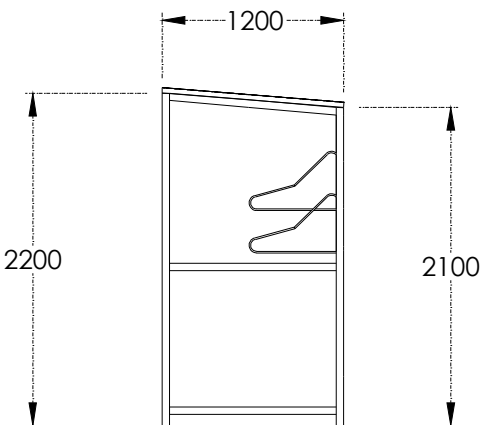
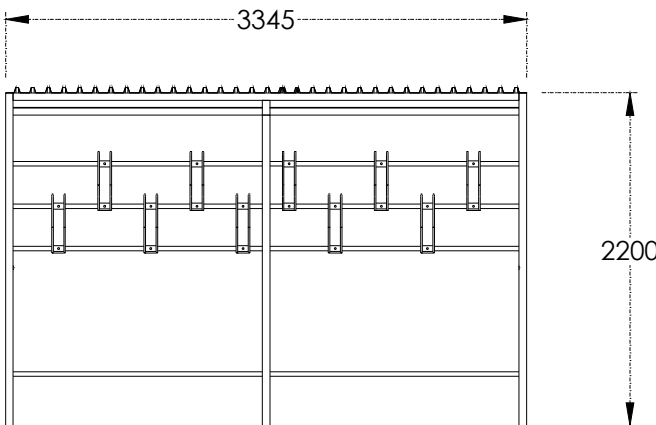
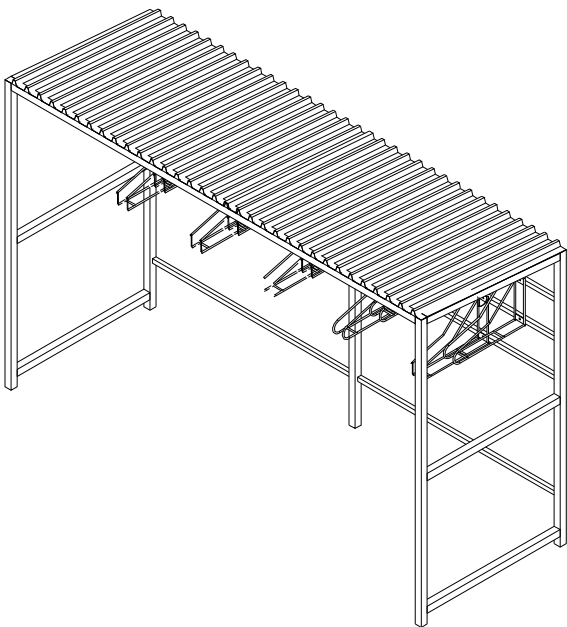


The Bike Storage Company

Vertical Bike Hanger Shelter

Tel: 0800 246 1723

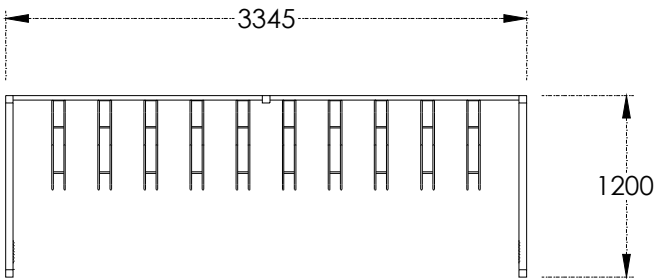

- Standard dimensions: 3345mm x 2200mm x 1200mm
- Available in galvanised steel or polyester powdercoated to a RAL colour
- Available in 6, 8, 10, 12 & 14 spaces
- 305mm Spacing between vertical bike racks
- Open fronted or gate options (swing or sliding)
- Modular design, can be extended or amended to suit almost any size
- Underground or overground fix

Legend:

ALL DIMENSIONS ARE IN MM UNLESS OTHERWISE STATED. IF IN DOUBT PLEASE ASK.
THIS DRAWING IS CONFIDENTIAL AND IS THE PROPERTY OF THE BIKE STORAGE COMPANY. IT MUST NOT BE COPIED OR DISCLOSED TO A THIRD PARTY WITHOUT PERMISSION.
THE BIKE STORAGE COMPANY, MARINA STUDIOS, HARBOUR YARD, LONDON, SW10 0XD



THE
BIKE STORAGE
COMPANY
0800 246 1723

Client: The Bike Storage Company
Status: Approval
Date Drawn: 06/10/2023
Draftsperson: W Martin
Third Angle Projection

Project: Vertical Bike Hanger Shelter
Title: TBSC_VertHangerShelter_DR_00-1
Scale: 1:50 @ ISO A3
DWG No: 1.0
Revision: 00