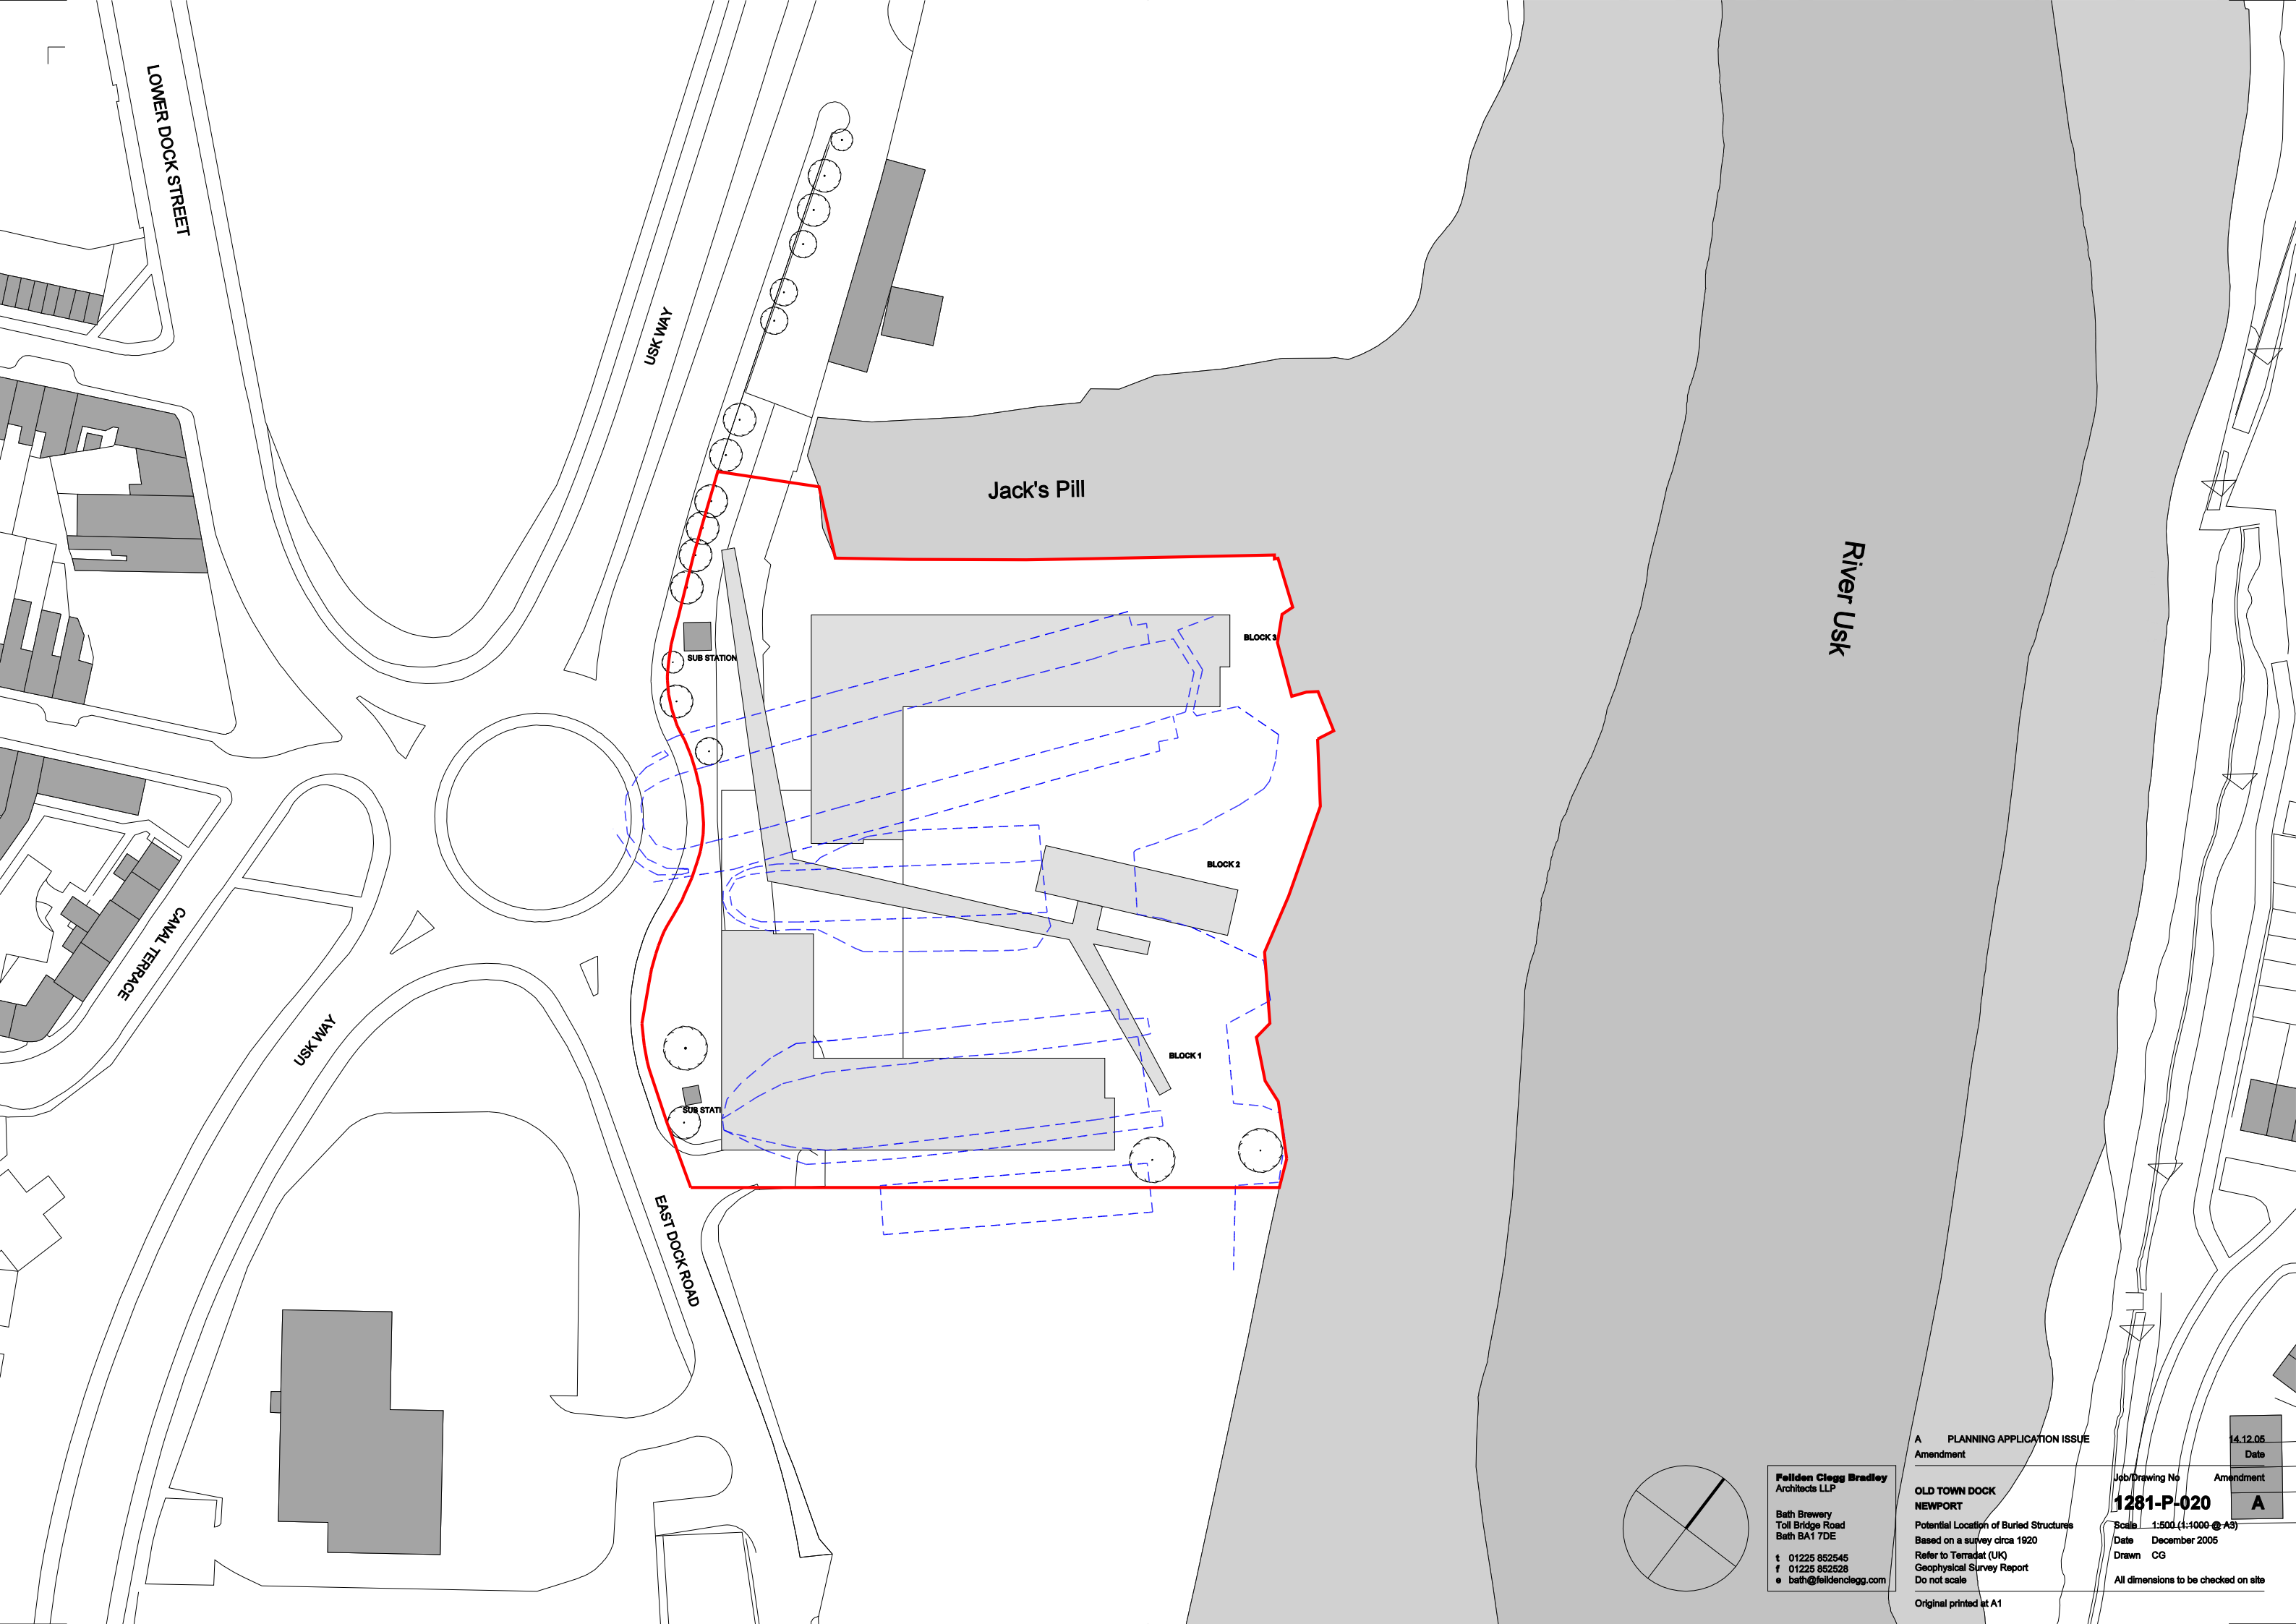


Feliden Clegg Bradley
Architects LLP

Bath Brewery
Toll Bridge Road
Bath BA1 7DE

t 01225 852545
f 01225 852528
e bath@felidenclegg.com

A PLANNING APPLICATION ISSUE
Amendment

**OLD TOWN DOCK
NEWPORT**

Potential Location of Buried Structures
Based on a survey circa 1920
Refer to Terradot (UK)
Geophysical Survey Report
Do not scale

Original printed at A1

Job/Drawing No
1281-P-020

Scale 1:500 (1:1000 @ A3)
Date December 2005
Drawn CG

All dimensions to be checked on site

14.12.05
Date
Amendment
A