



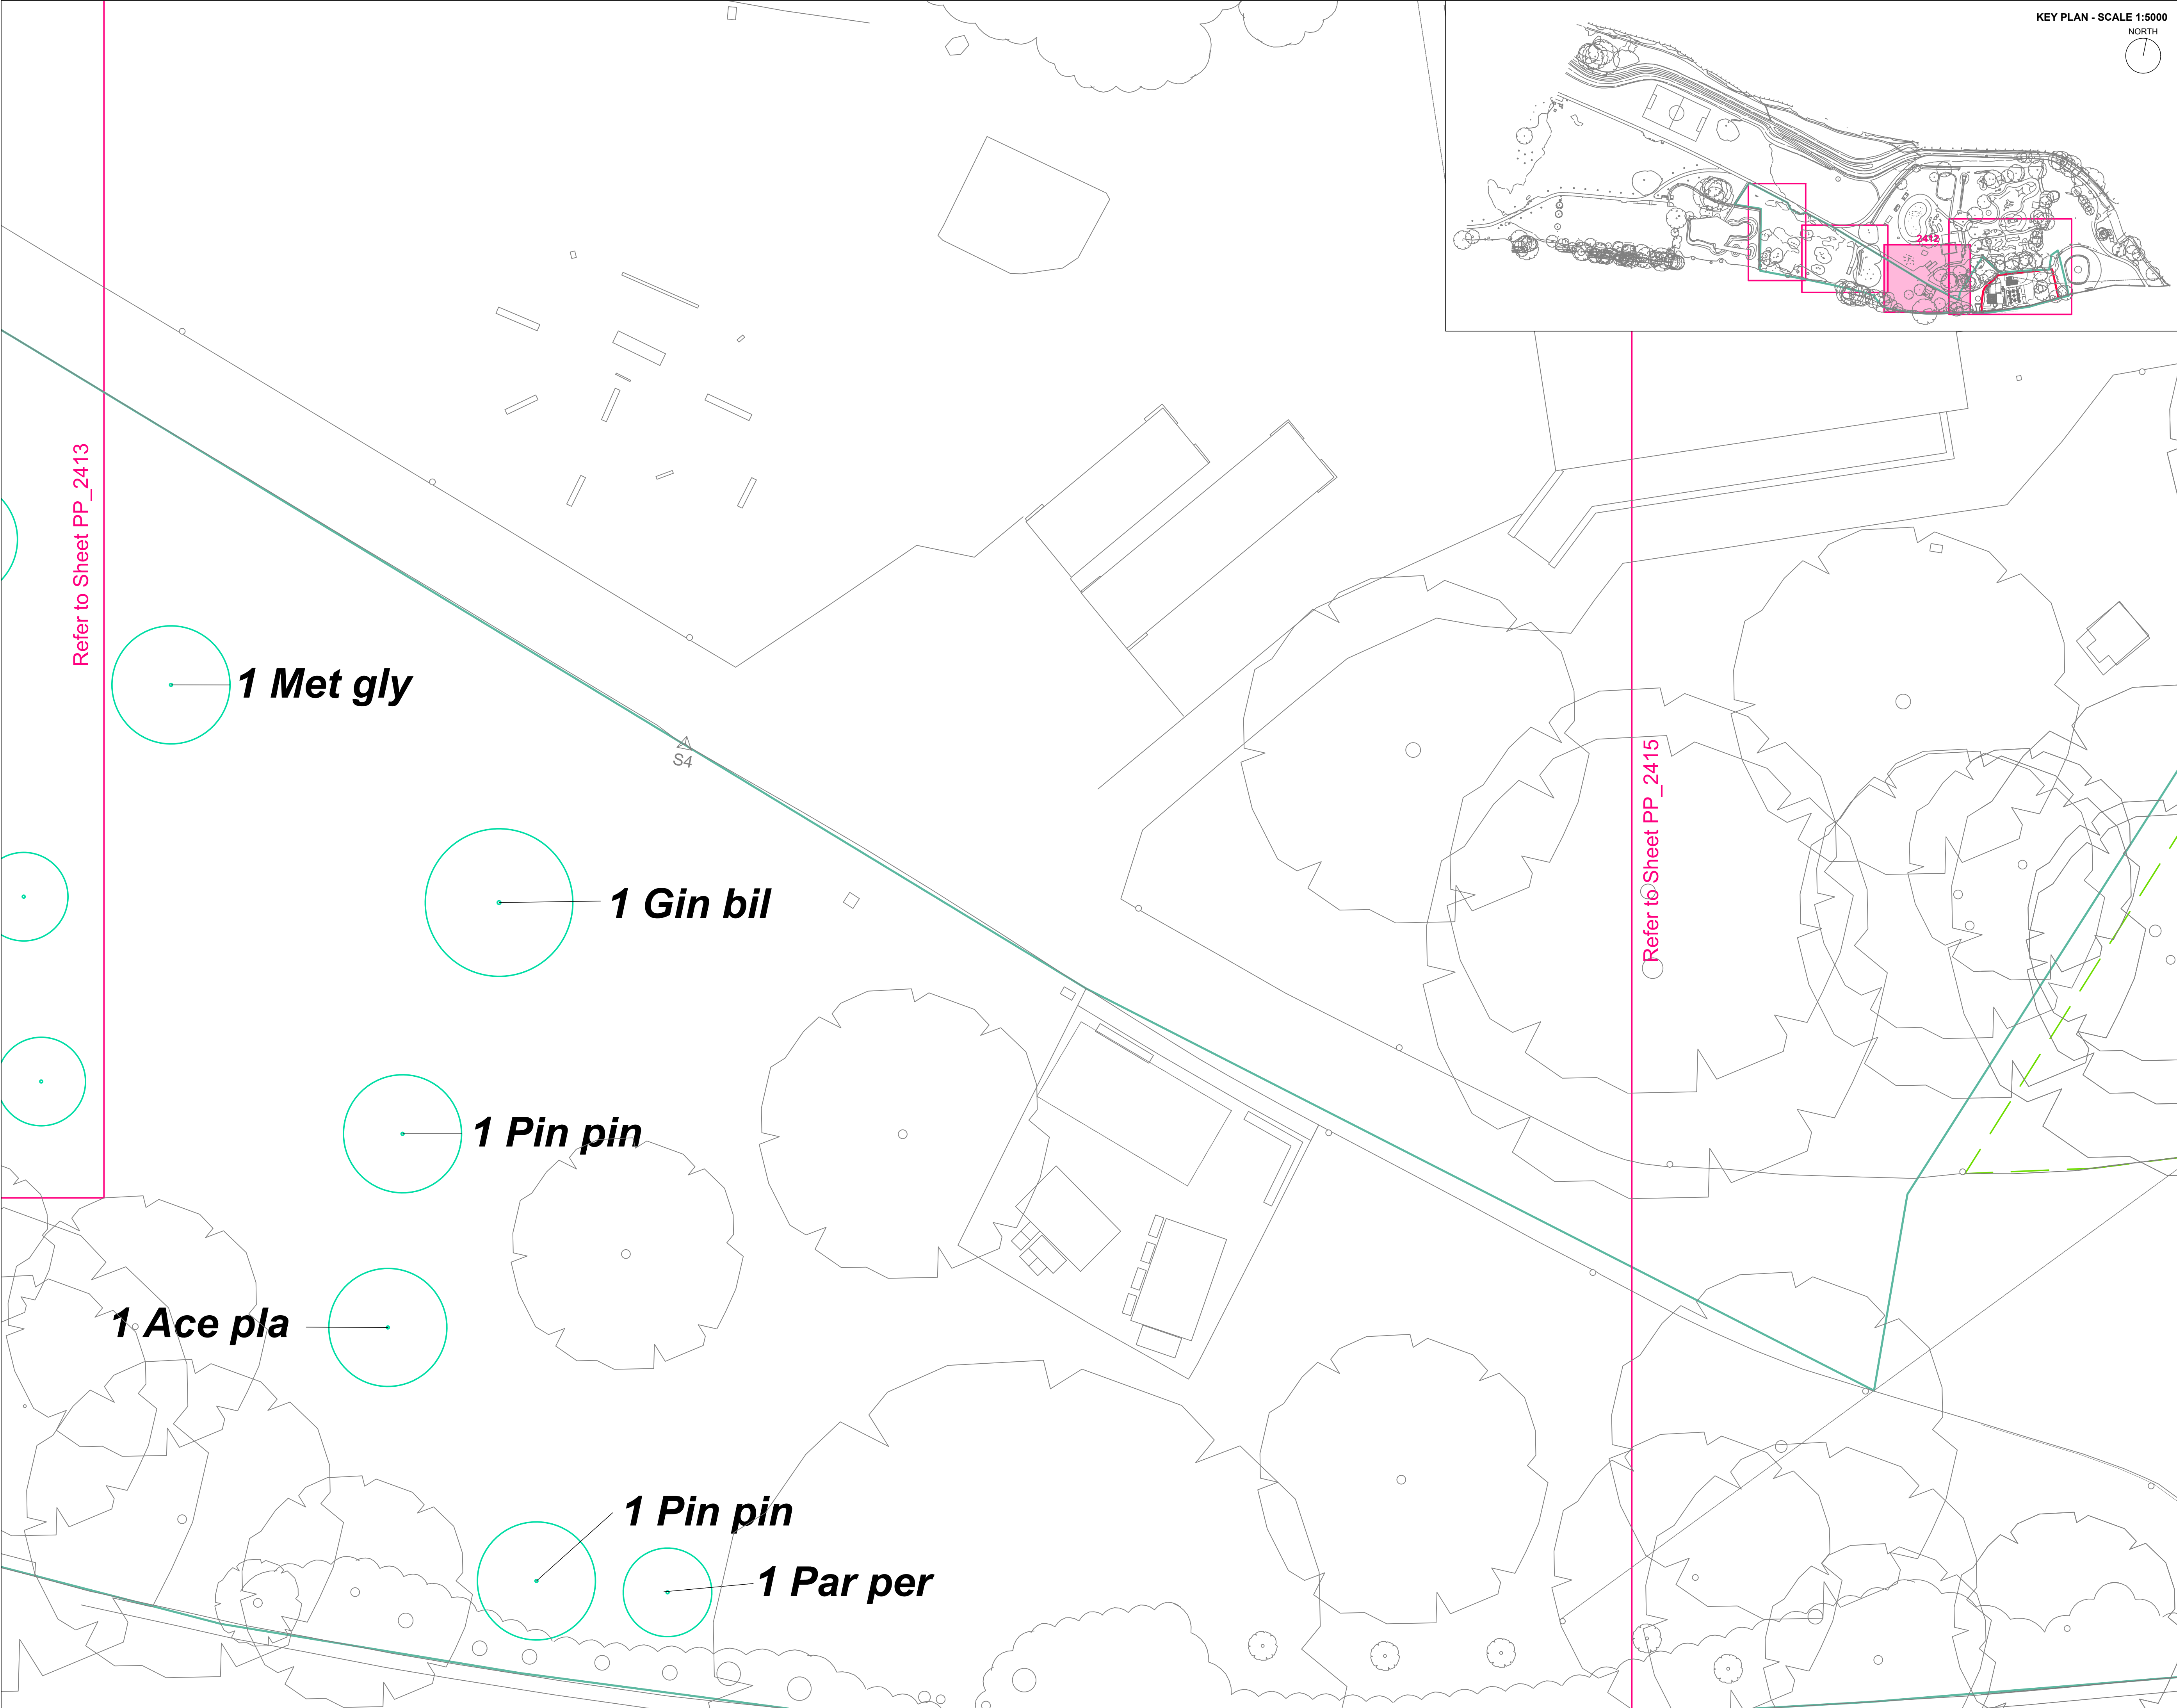

Refer to Sheet PP_2413

Refer to Sheet PP_2415

KEY PLAN - SCALE 1:5000

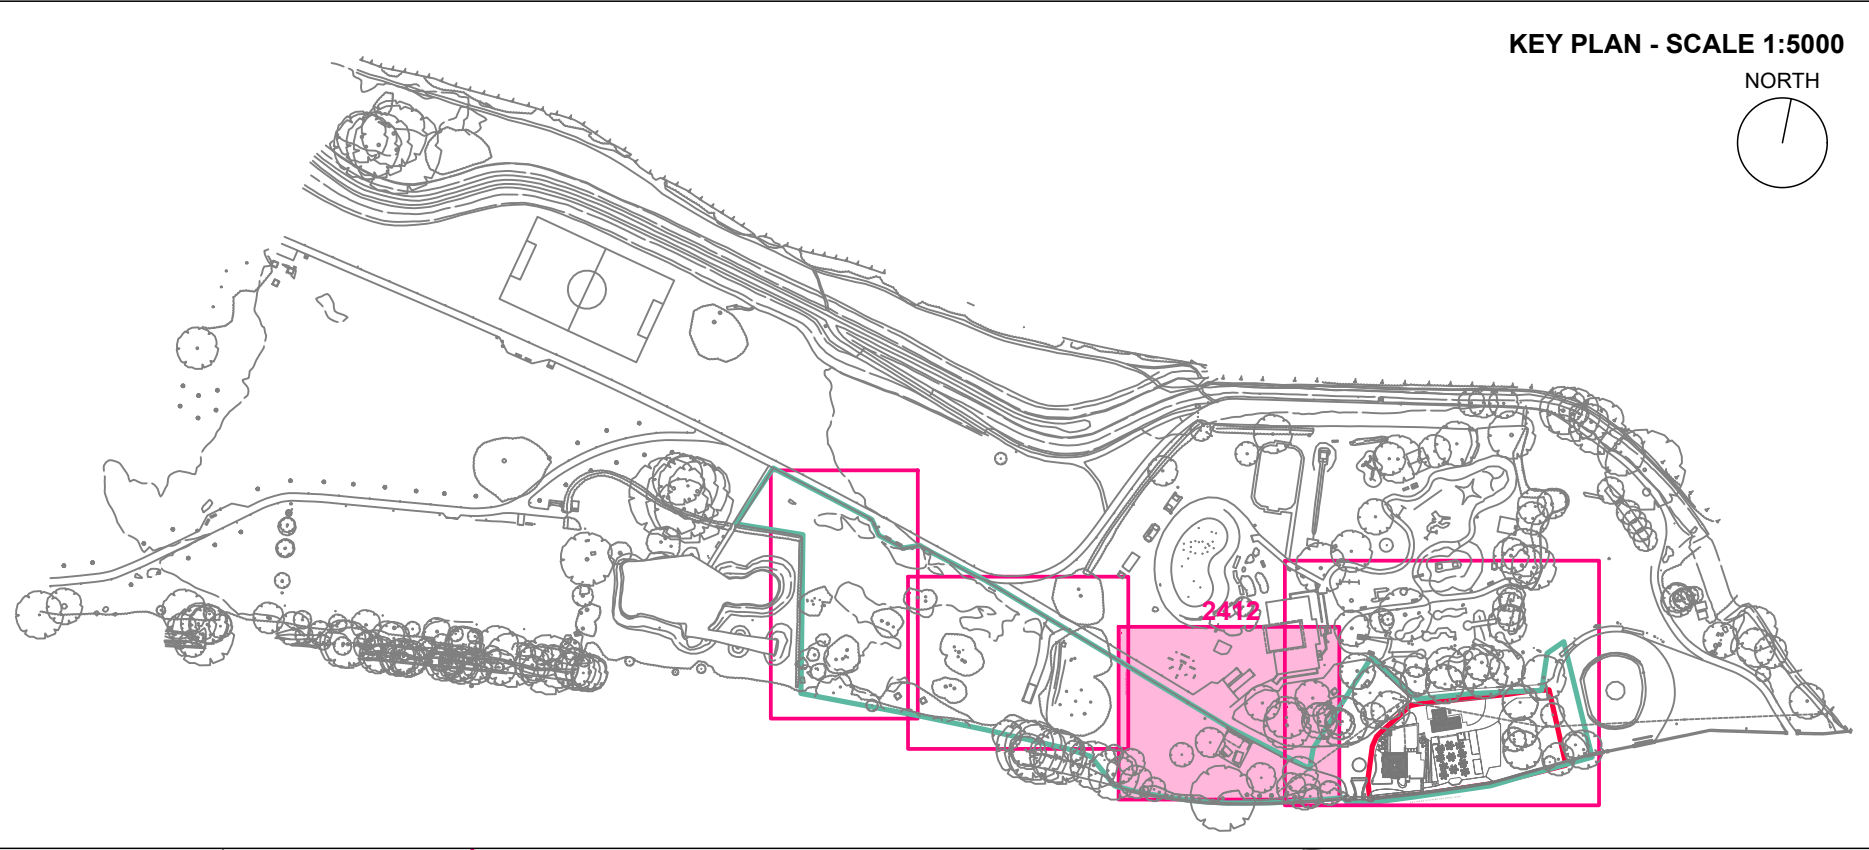

LEGEND

- Red Line - Site Application Boundary
- Teal Line - Offset Tree Planting Boundary
- Proposed standard tree, to be double-staked and tied with min. 75mm bark mulch and rabbit guard

PROPOSED 39 NR. TREE SPECIES:

- Semi-Mature - 20-25cm girth
2 Nr. *Ginkgo biloba* (*Gin bil*)
- Large - 14-16cm girth
4 Nr. *Ace platanoides* 'Norwegian Sunset' (*Ace pla*)
4 Nr. *Metasequoia glyptostroboides* (*Met gly*)
4 Nr. *Pinus pinea* (*Pin pin*)
4 Nr. *Fagus sylvatica* 'Purpurea' (*Fag syl*)
- Medium - 10-12cm girth
5 Nr. *Parrotia persica* (*Par per*)
6 Nr. *Morus alba* (*Mor alb*)
5 Nr. *Tilia mongolica* (*Til Mon*)
5 Nr. *Styrax japonicus* (*Sty Jap*)

NOTES:

- All proposed tree planting and positioning to be supervised by NCC Arboricultural and/or Landscape Officer.
- Tree watering for the first 2 years of establishment, and ongoing maintenance, to be undertaken by NCC Parks Service.

REVISIONS:

REV	DATE	DESCRIPTION	DRAWN
A	25/04/25	Minor amendments	GAM
B	07/05/25	Trees repositioned and Blue 'extents' Line adjusted.	GAM
C	21/05/25	Minor amendments as per planning officer's comments	GAM



Project Name and Address
TREDEGAR PARK CAFE GARDEN
Tredegar Park,
Cardiff Rd,
Newport
NP20 3AJ

Drawing Title
TREE PLANTING PLAN - 1 / 4

Project Tredegar Park Cafe	Sheet 2412
Date 04.2025	Revision C
Scale 1:100 @ A1	Drawn By GAM