
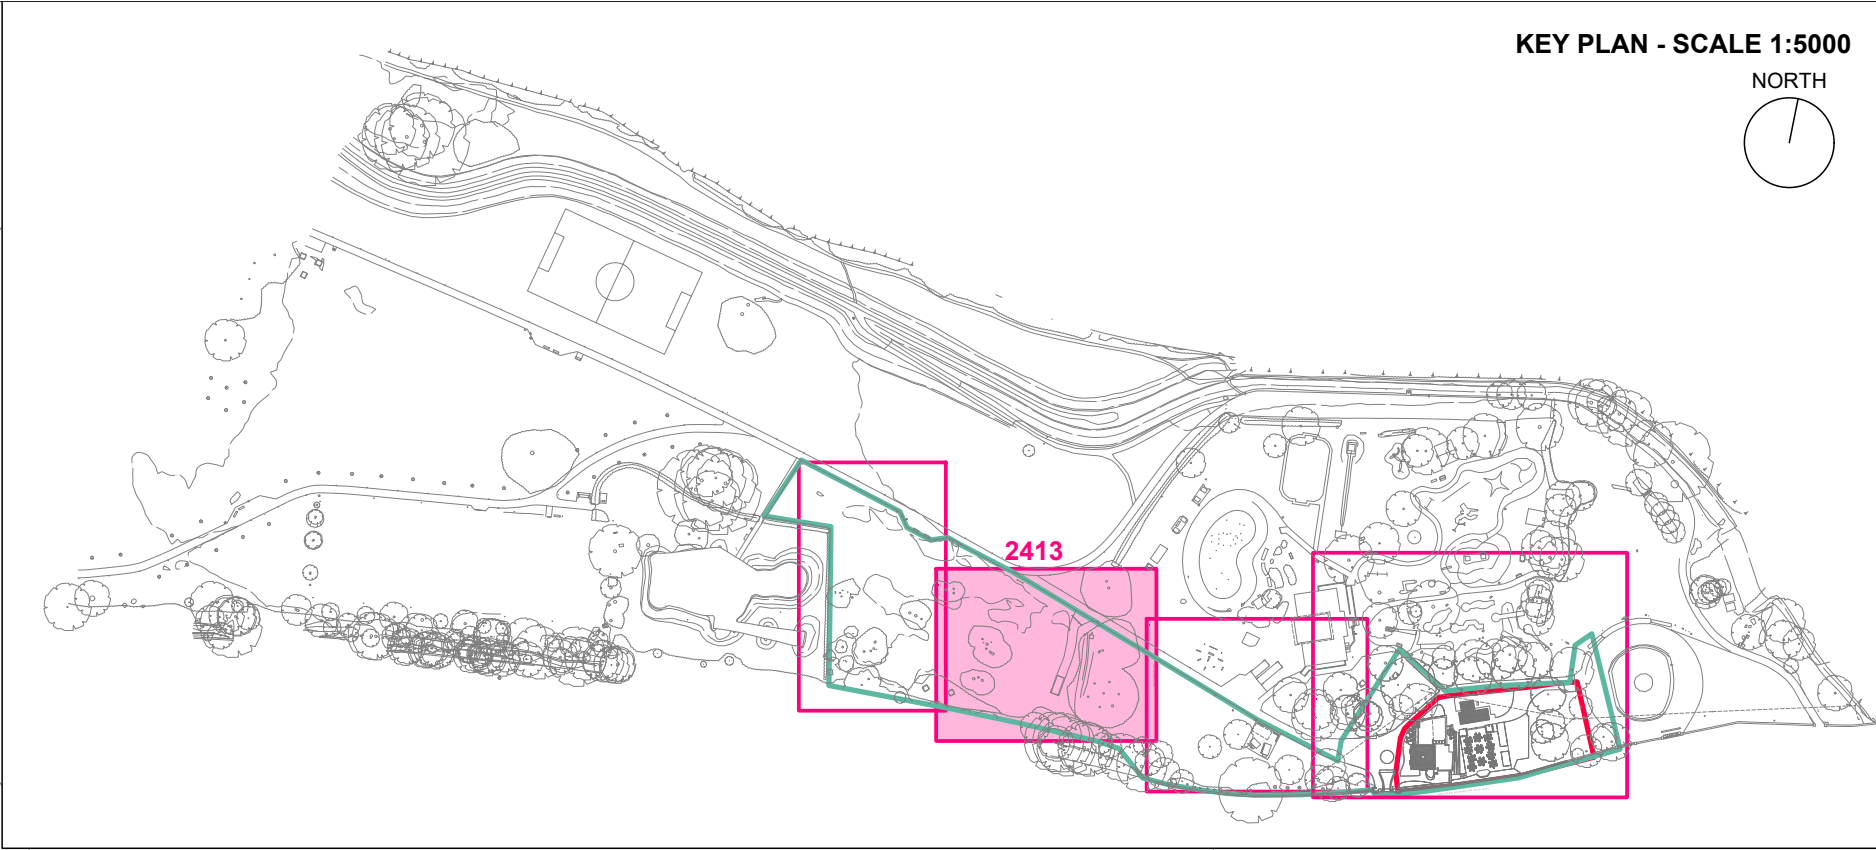


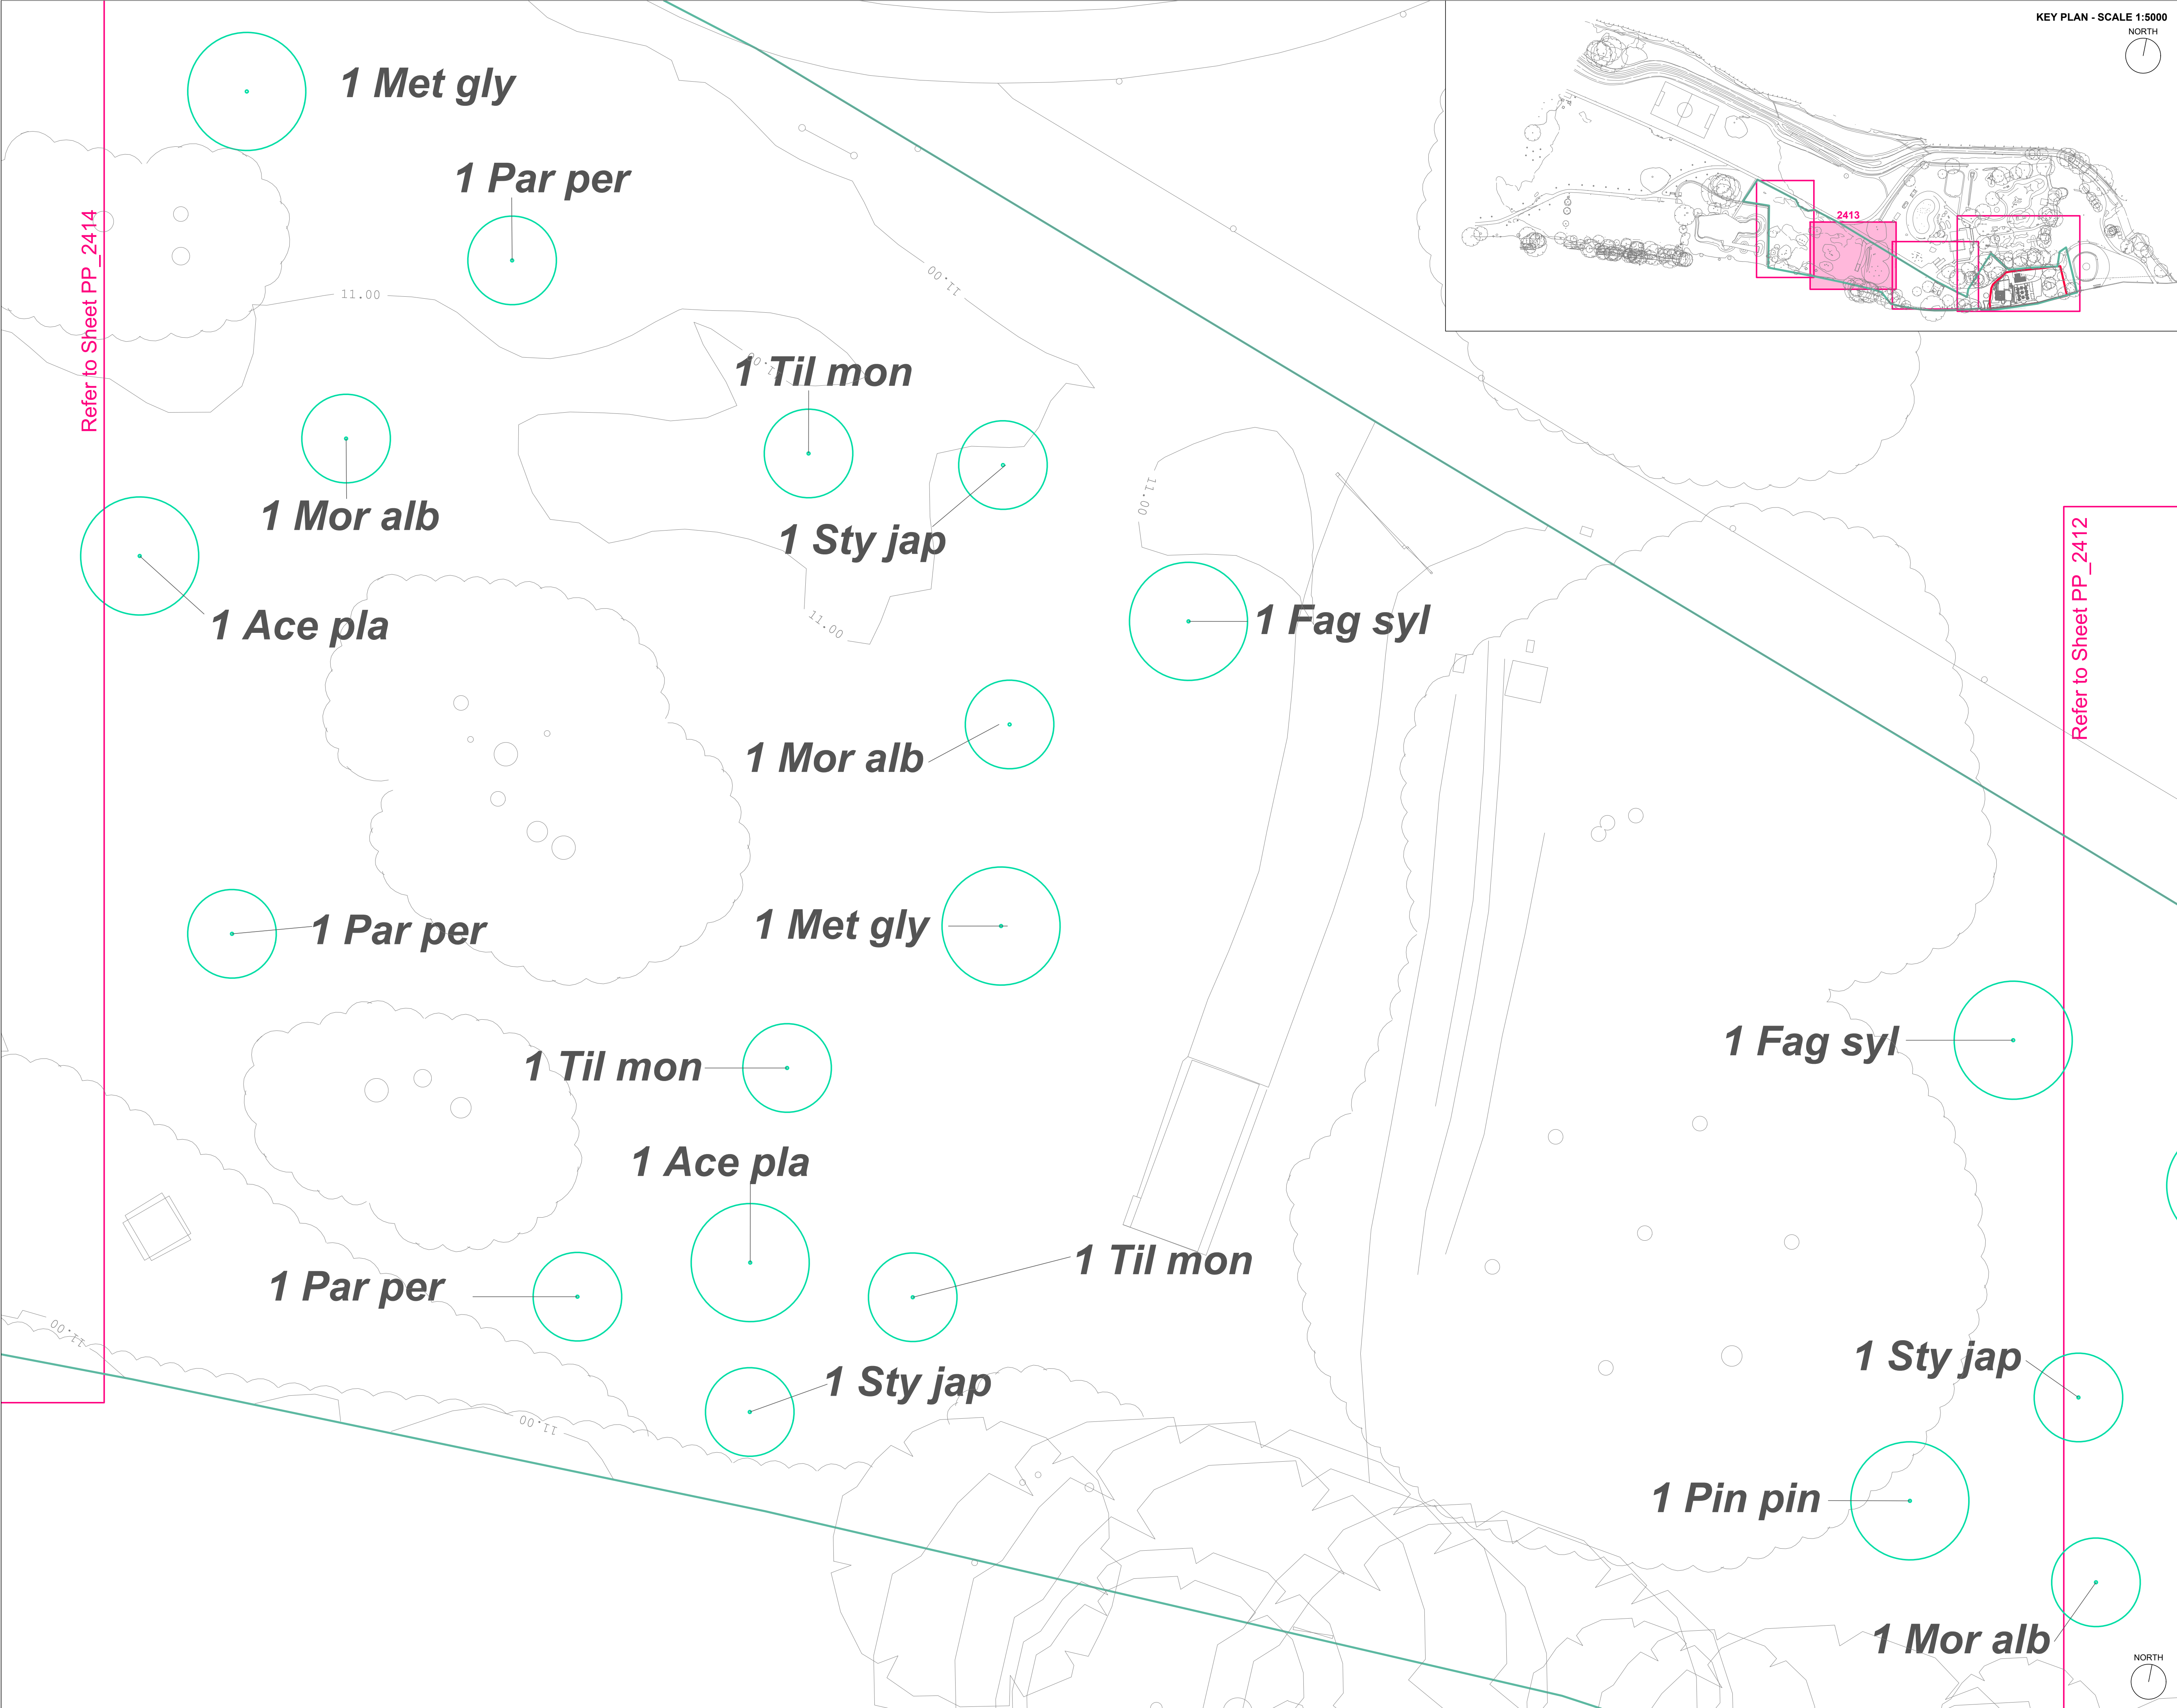

KEY PLAN - SCALE 1:5000

NORTH

Red Line - Site Application Boundary

Teal Line - Offset Tree Planting Boundary

Proposed standard tree, to be double-staked and tied with min. 75mm bark mulch and rabbit guard

PROPOSED 39 NR. TREE SPECIES:

Semi-Mature - 20-25cm girth
2 Nr. *Ginkgo biloba* (*Gin bil*)

Large - 14-16cm girth
4 Nr. *Ace platanoides* 'Norwegian Sunset' (*Ace pla*)
4 Nr. *Metasequoia glyptostroboides* (*Met gly*)
4 Nr. *Pinus pinea* (*Pin pin*)
4 Nr. *Fagus sylvatica* 'Purpurea' (*Fag syl*)

Medium - 10-12cm girth
5 Nr. *Parrotia persica* (*Par per*)
6 Nr. *Morus alba* (*Mor alb*)
5 Nr. *Tilia mongolica* (*Til Mon*)
5 Nr. *Styrax japonicus* (*Sty Jap*)

NOTES:

- All proposed tree planting and positioning to be supervised by NCC Arboricultural and/or Landscape Officer.
- Tree watering for the first 2 years of establishment, and ongoing maintenance, to be undertaken by NCC Parks Service.

REVISIONS:

REV	DATE	DESCRIPTION	DRAWN
A	25/04/25	Minor amendments	GAM
B	07/05/25	Trees repositioned and Blue 'extents' Line adjusted.	GAM
C	21/05/25	Minor amendments as per planning officer's comments	GAM



Newport
CITY COUNCIL
CYNGOR DINAS
Casnewydd

Project Name and Address

TREDEGAR PARK CAFE GARDEN
Tredegar Park,
Cardiff Rd,
Newport
NP20 3AJ

Drawing Title

TREE PLANTING PLAN - 2 / 4

Project	Sheet
Tredegar Park	2413
Date	Revision
04.2025	C
Scale	Drawn By
1:100 @ A1	GAM