
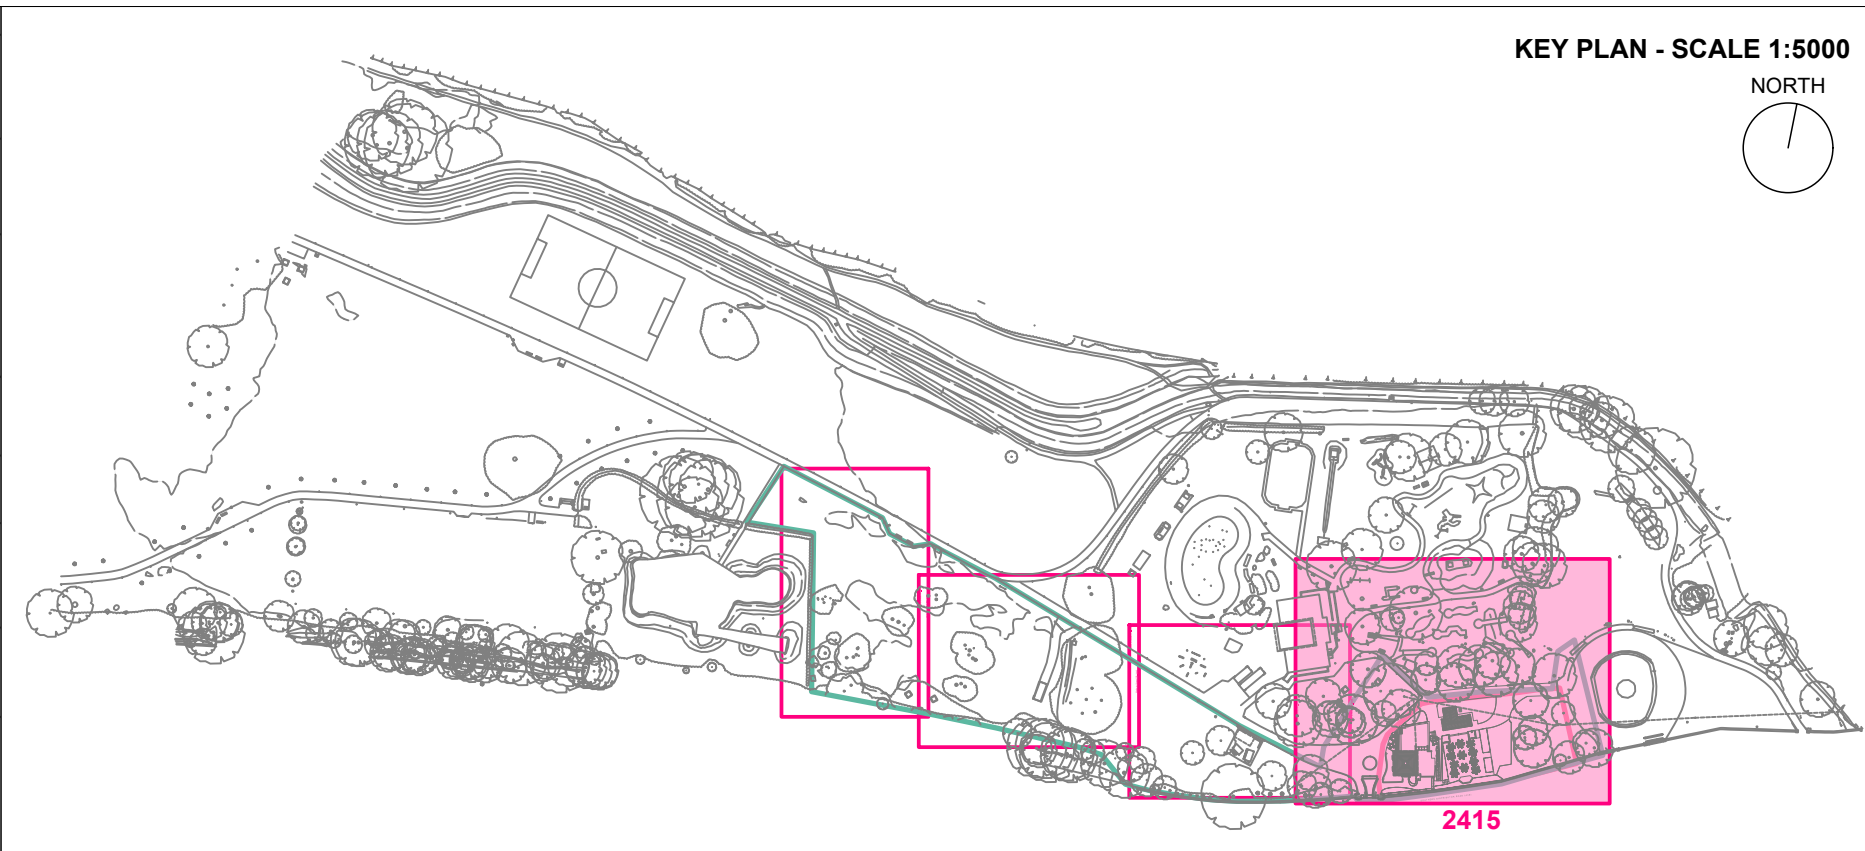


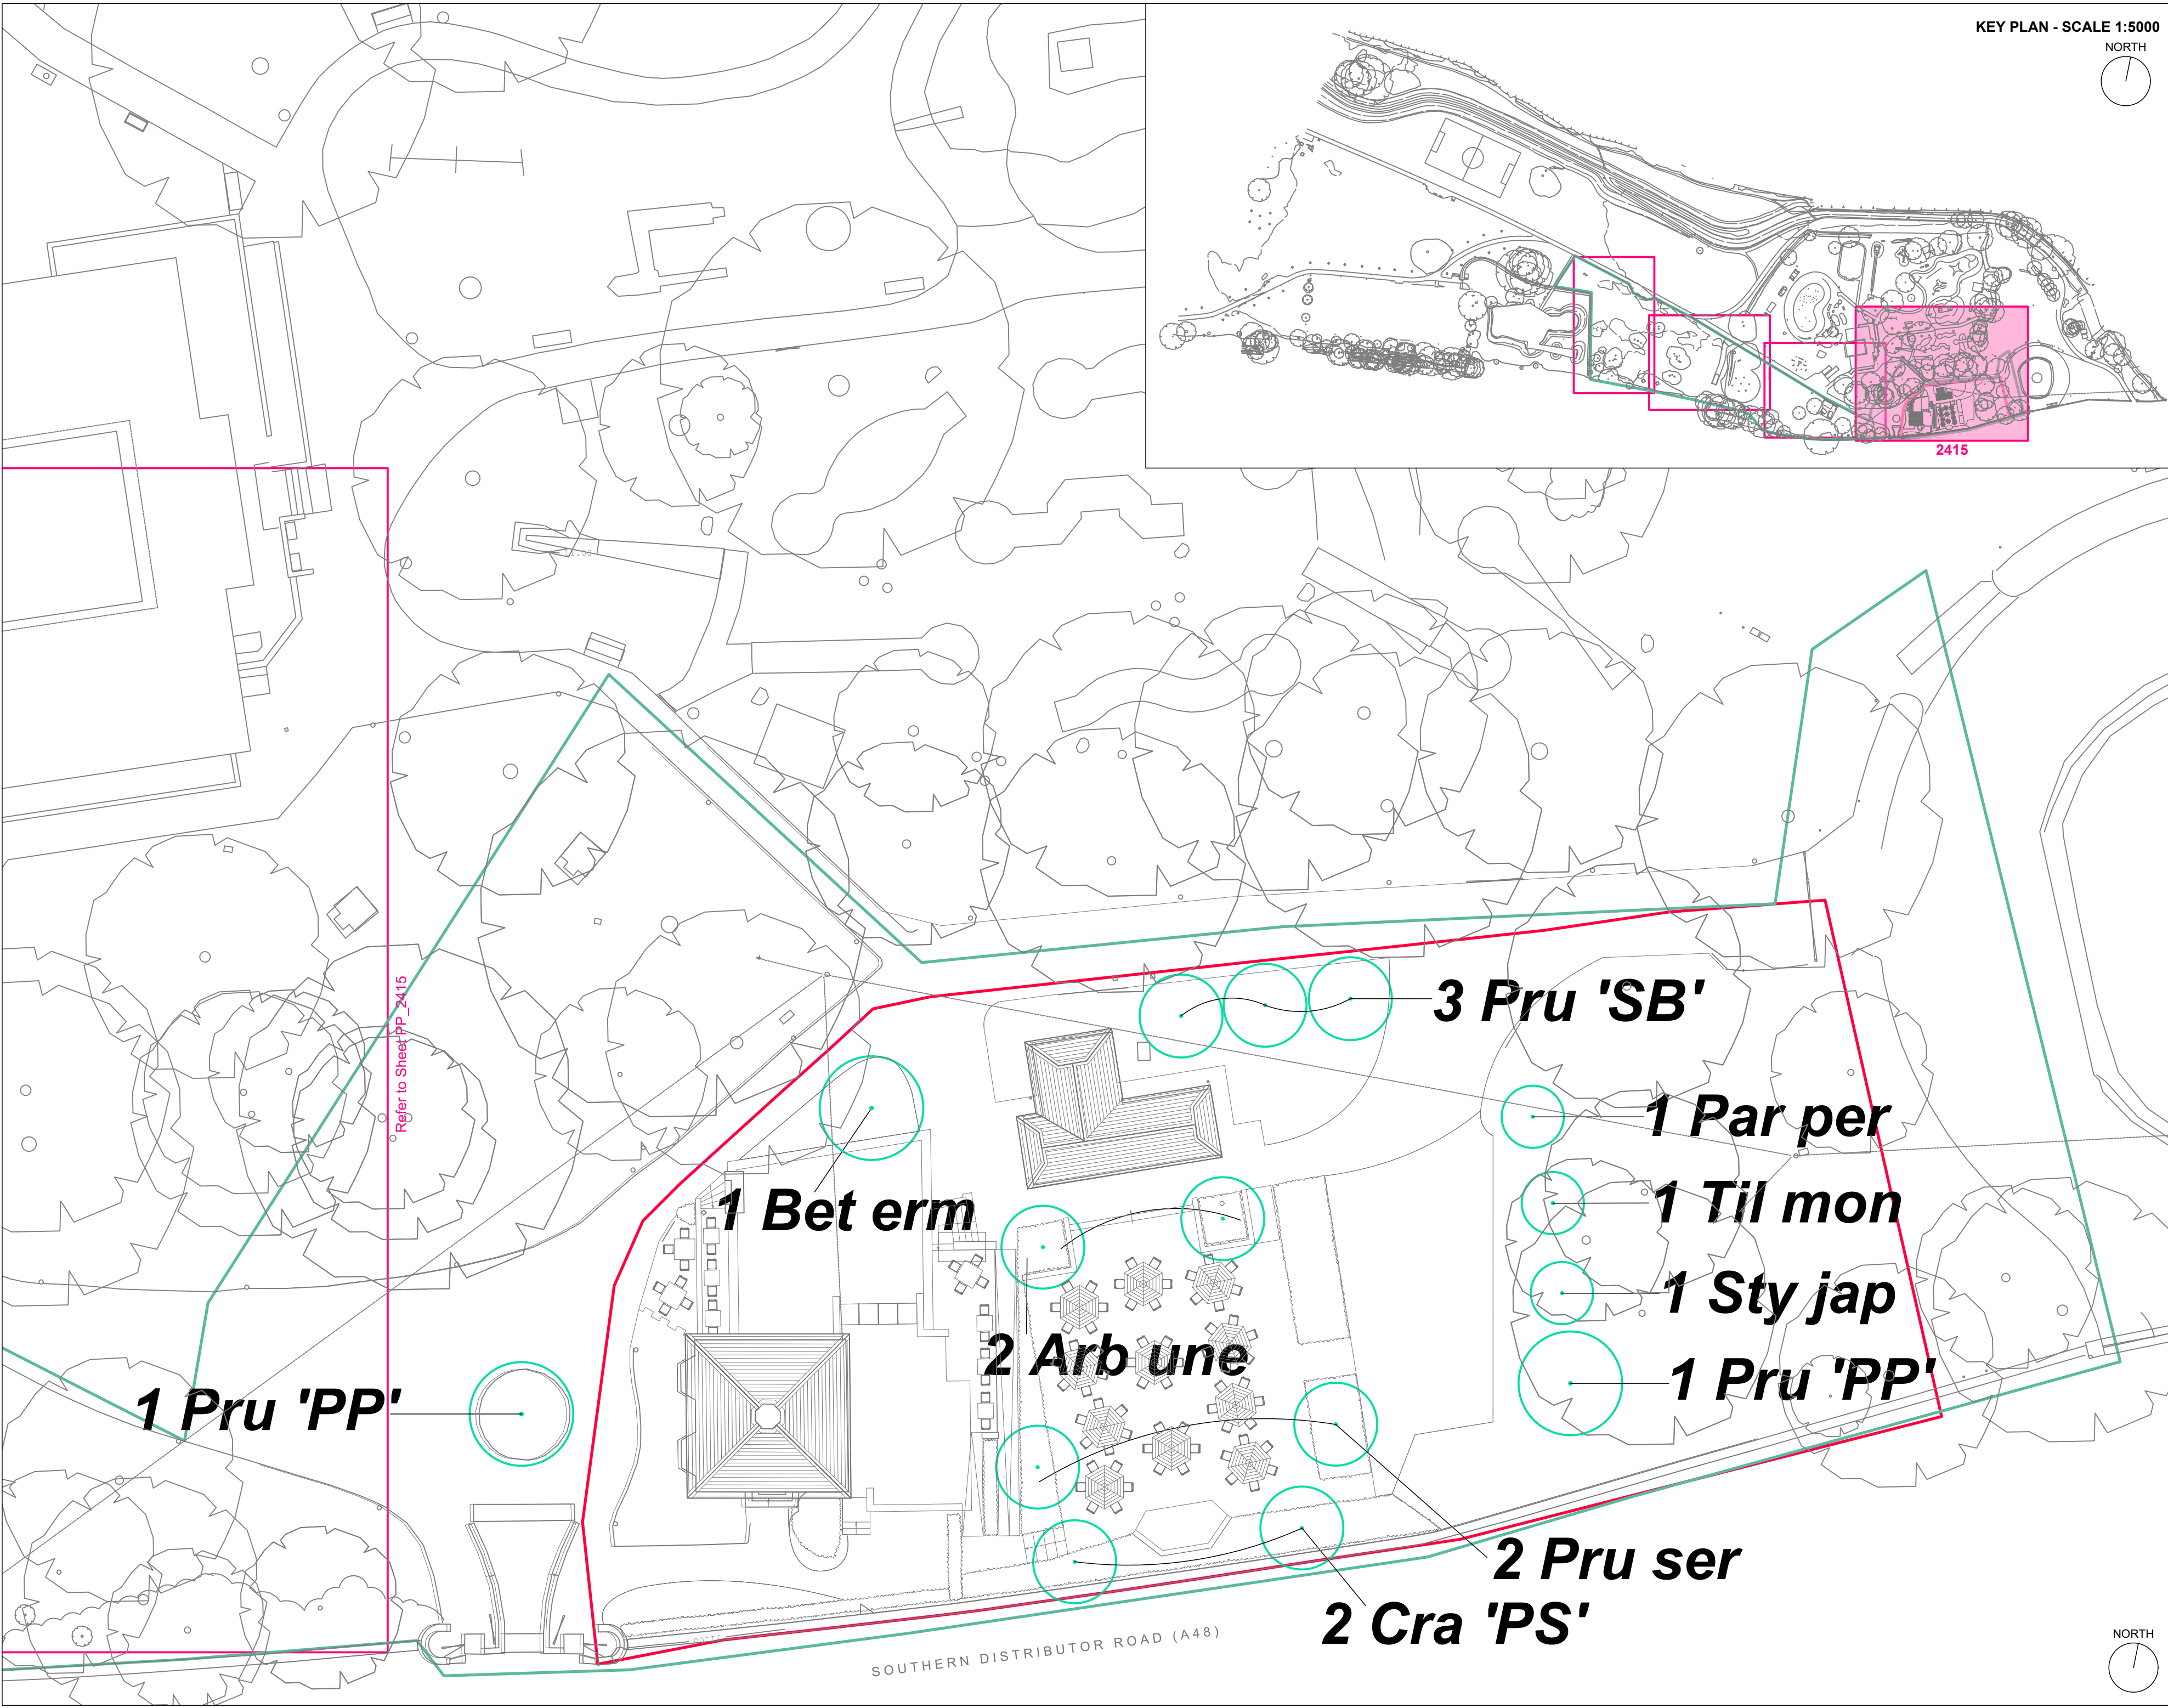

KEY PLAN - SCALE 1:5000

NORTH

LEGEND

Red Line - Site Application Boundary

Blue Line - Ownership / Offset Tree Planting Boundary

Proposed standard tree, to be double-staked and tied with min. 75mm bark mulch and rabbit guard

PROPOSED 15 NR. TREE SPECIES:

Semi-Mature - 20-25cm girth

1 Nr. *Betula ermanii* (*Bet erm*)

2 Nr. *Prunus* 'Pink Perfection' (*Pru 'PP'*)

Large - 14-16cm girth

2 Nr. *Arbutus unedo* (*Arb une*)

2 Nr. *Crataegus monogyna* 'Paul's Scarlet' (*Cra 'PS'*)

3 Nr. *Prunus* 'Sunset Boulevard' (*Pru 'SB'*)

2 Nr. *Prunus serrula* (*Pru ser*)

Medium - 10-12cm girth

1 Nr. *Parrotia persica* (*Par per*)

1 Nr. *Tilia mongolica* (*Til Mon*)

1 Nr. *Styrax japonicus* (*Sty Jap*)

NOTES:

- All proposed tree planting and positioning to be supervised by NCC Arboricultural and Landscape Officer.
- Tree watering for the first 2 years of establishment, and ongoing maintenance, to be undertaken by NCC Parks Service.

REVISIONS:			
REV	DATE	DESCRIPTION	DRAWN
A	25/04/25	Minor amendments	GAM
B	07/05/25	Trees repositioned and Blue 'extents' Line adjusted.	GAM
C	21/05/25	Minor amendments as per planning officer's comments	GAM

Project Name and Address	
TREDEGAR PARK CAFE GARDEN Tredegar Park, Cardiff Rd, Newport NP20 3AJ	
Drawing Title	
TREE PLANTING PLAN - 4 / 4	
Project	Sheet
Tredegar Park Cafe	2415
Date	Revision
04.2025	C
Scale	Drawn By
1:200 @ A2	GAM